
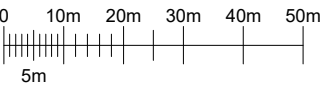


SITE LOCATION
SCALE 1:50000

Ordnance Survey map extract based upon Landranger map series with the permission of the controller of Her Majesty's Stationery Office.
Mono Consultants Limited licence no. ES100017753.
Crown copyright.

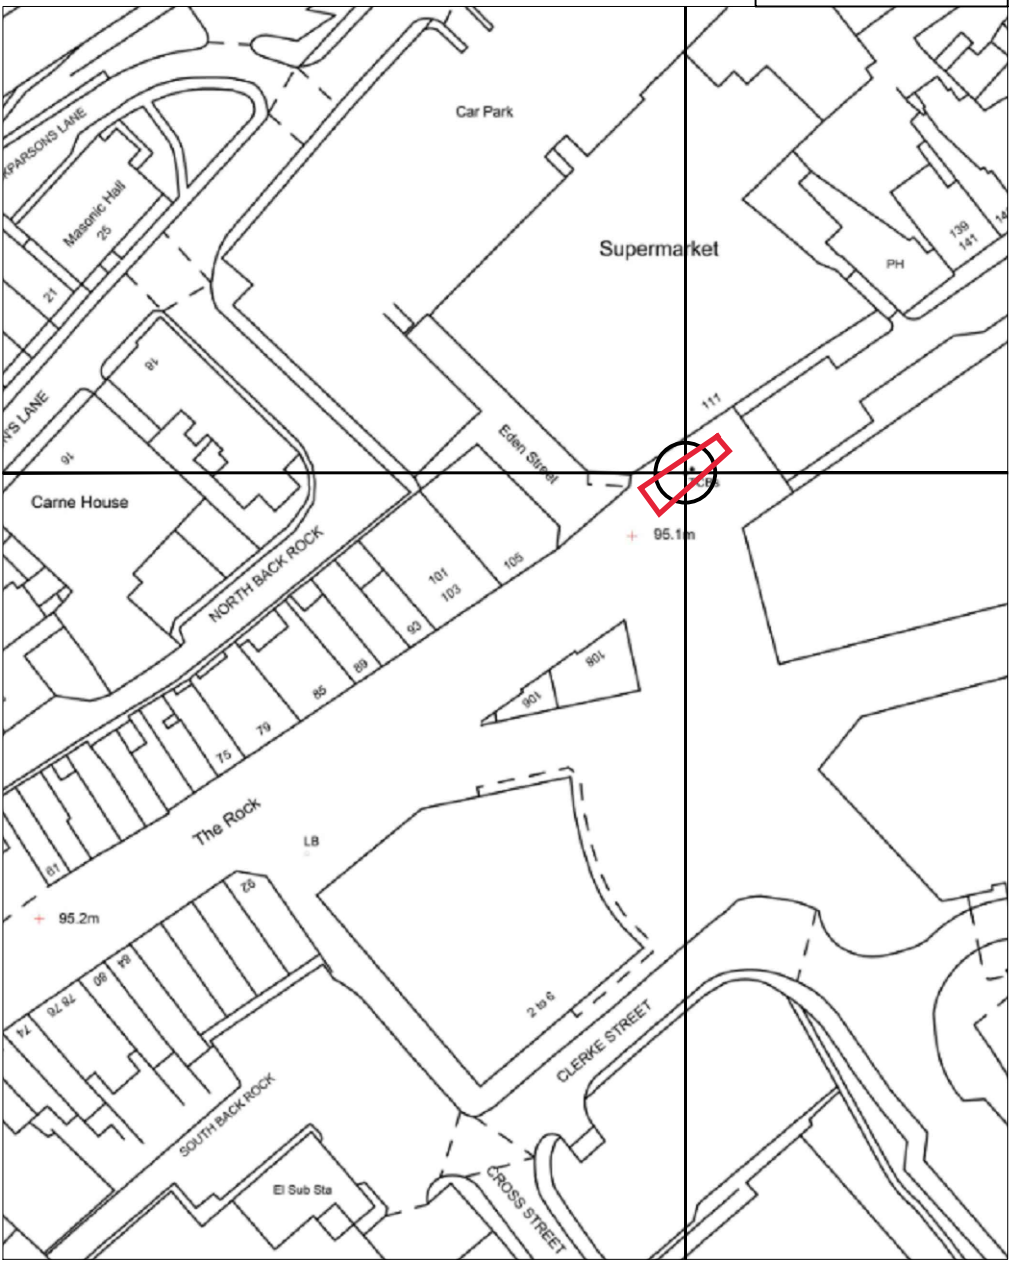

DETAILED SITE LOCATION
SCALE 1:1250

Ordnance Survey map extract based upon Landranger map series with the permission of the controller of Her Majesty's Stationery Office.
Mono Consultants Limited licence no. ES100017753.
Crown copyright.

GENERAL NOTES

Use written dimensions only, do not scale from drawing. Use latest revision of all referenced information.

LAT 53.595004 LONG-2.2933052

Rev	Date	Description	Drawn	Chkd
A	23.03.22	New BT Streethub Structure	MD	JE

Solutions30
Solutions for New Technologies



Drg Status
PLANNING

Cell No. & Name

BRY007

Site Name & Address

Pavement adjacent Wilko, 111
The Rock, Bury, BL9 0NB

Drawing Title
SITE LOCATION MAPS

Scale	As Shown	Date	23.03.2022
Drawn By	MD	Checked By	JE
Drawing Number	001	Revision	A