
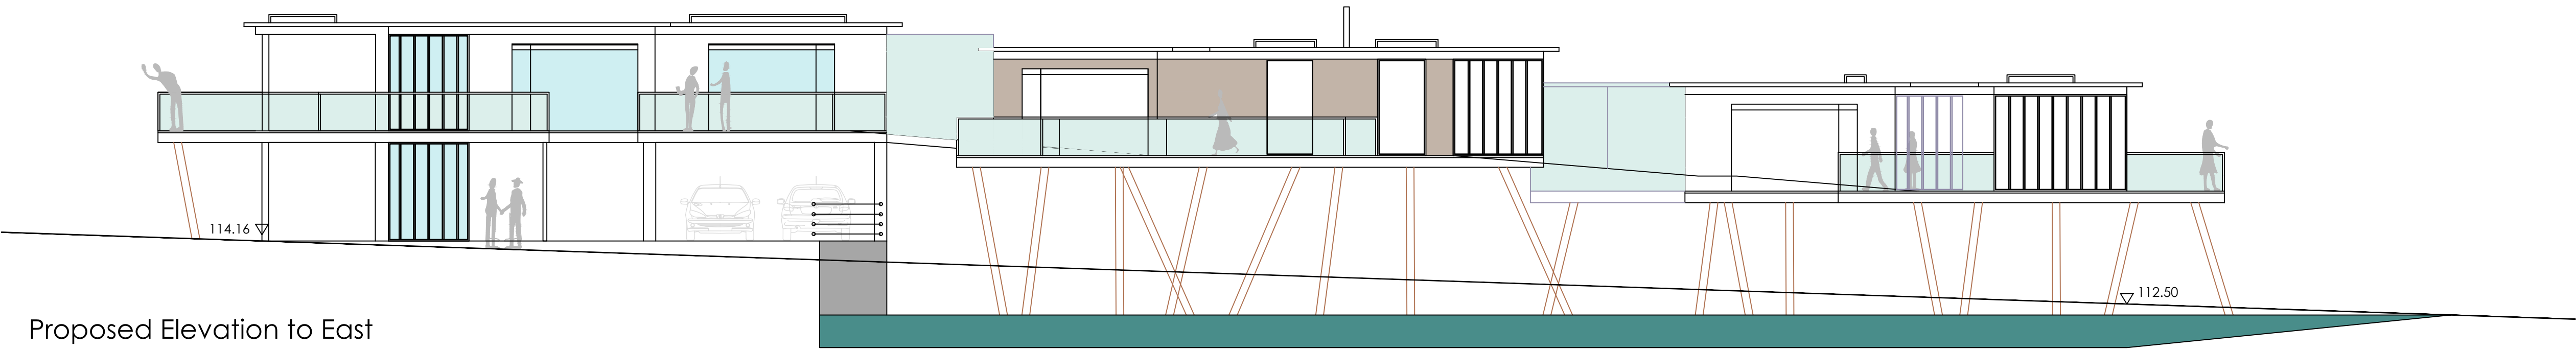


This drawing is the property of 3D Eco and copyright is reserved by them. This drawing is not to be copied or disclosed by or to any unauthorised persons without the prior written consent of 3D Eco.
Do not scale from this drawing.

All dimensions are to be checked on site prior to construction, manufacture of any components and ordering of materials and equipment.

Any discrepancies are to be reported to the architect for clarification.

All materials and workmanship to be in accordance with the current British Standards and codes of practice.

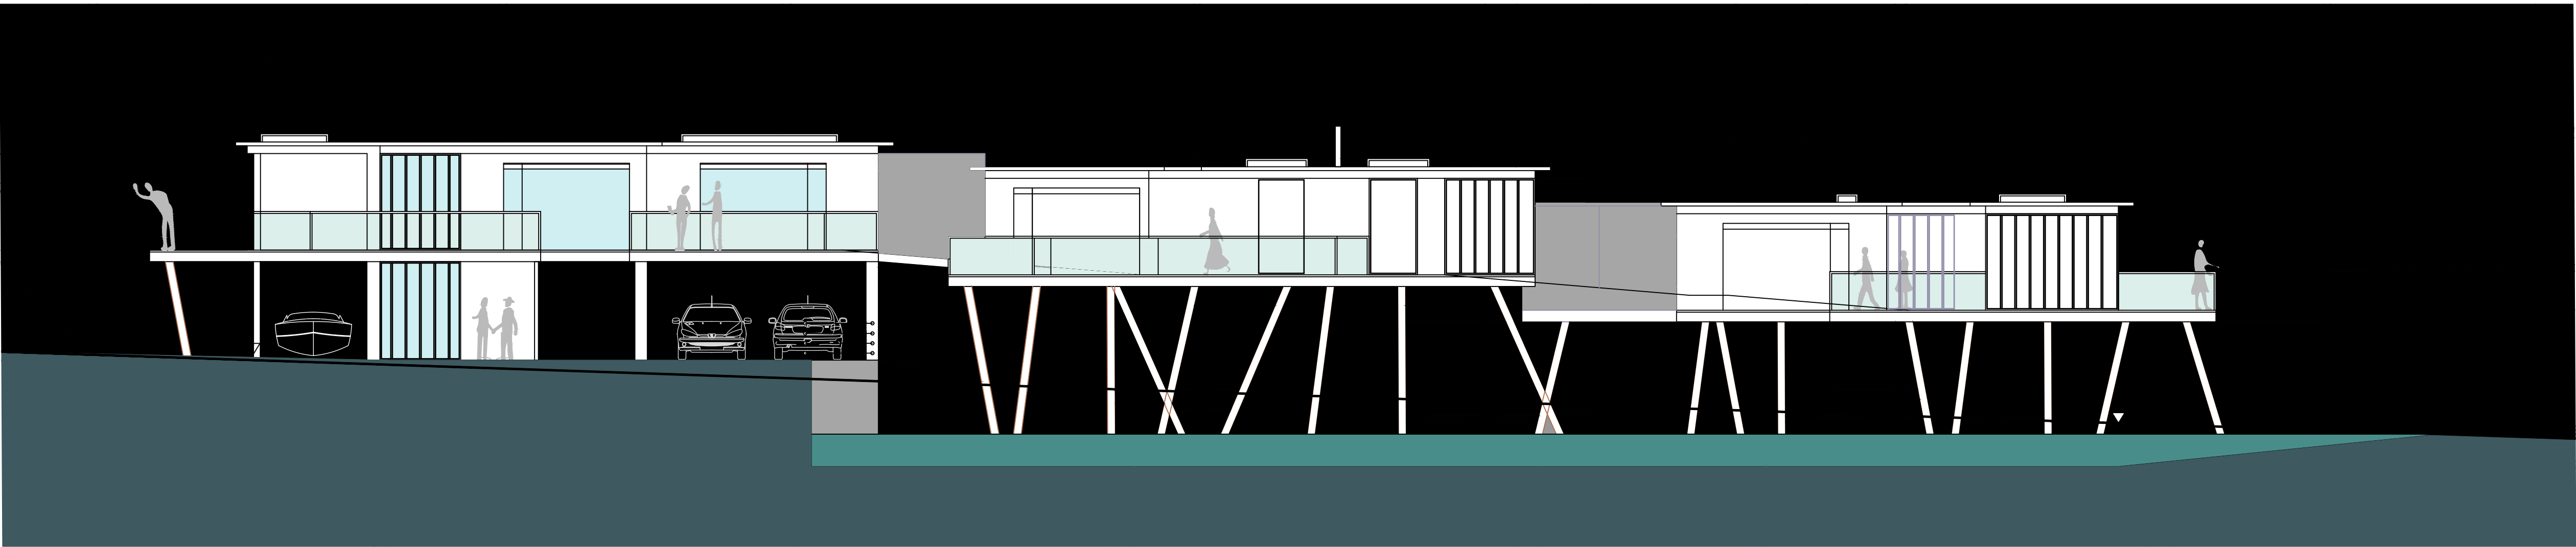

Proposed Elevation to East

0 1m 5m

Rev: .	
Rev: .	
Rev: .	
Leigh Lane Bury	Project:
Mr and Mrs J Oestergaard	Client:
Elevation to East as Proposed	Drawing:
21012 - 61	Reference:
March 2025	Date:
1/100@A1	Scale: