
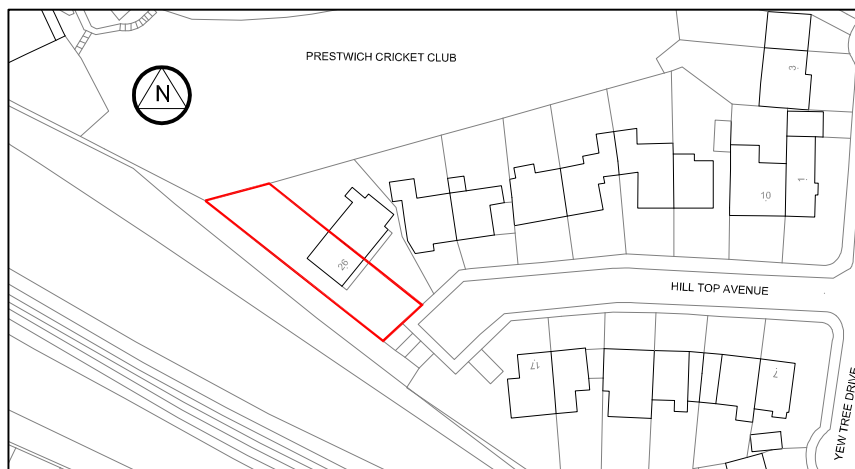


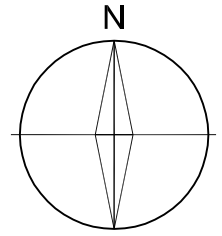

©Crown Copyright and database rights 2020 OS Licence no. 100019980

Site Location Plan 1:1250

CLIENT Lois Macdonald	TITLE Site Location Plan				435-437 WALMERSLEY ROAD BURY LANCASHIRE BL9 5EU T : 0161 797 2077 F : 0161 797 2088 E : info@equilibriumarchitects.co.uk 
PROJECT Proposed single storey rear extension at 26 Hill Top Ave, Prestwich, Bury	SCALE 1:1250	DATE August 20	DRAWN mh	CHECKED -	
	DRAWING NO. R-0619-SLP	CAD REFERENCE NO.		REVISION -	