

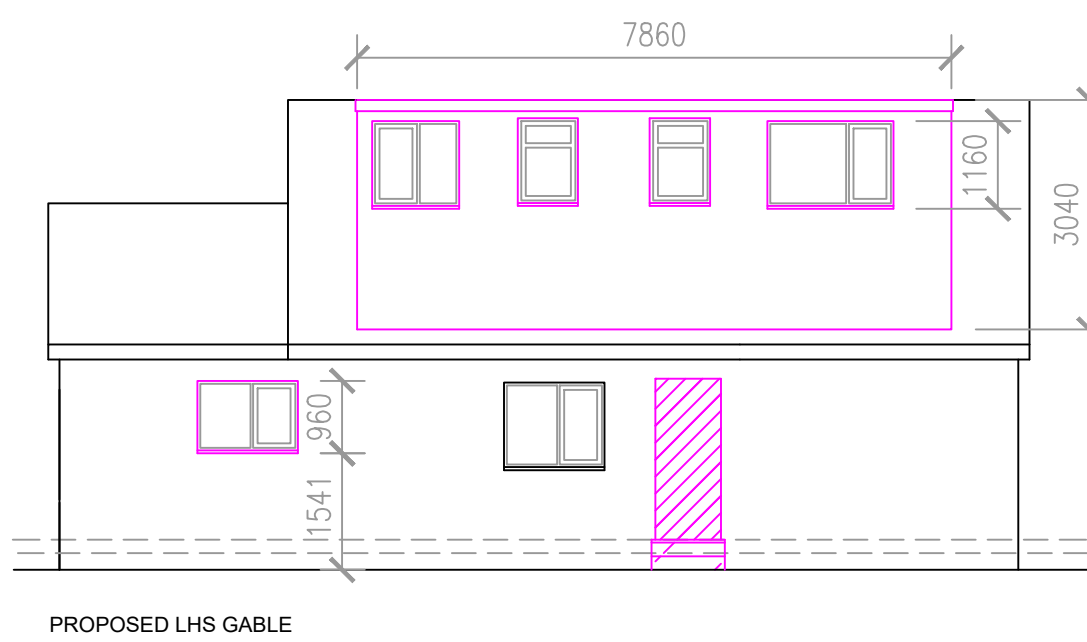
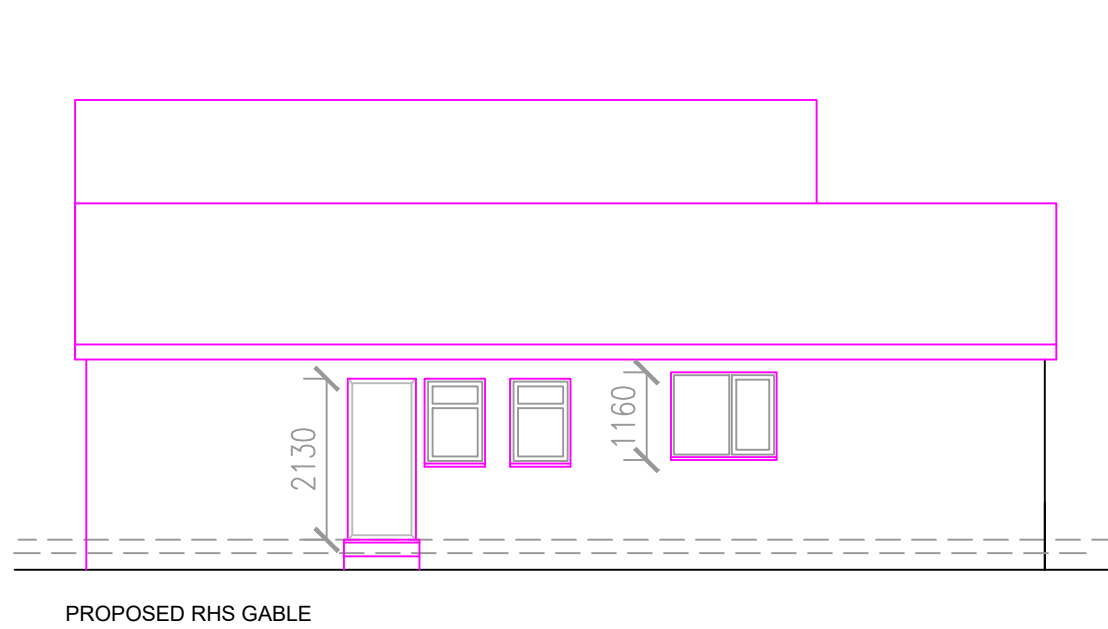
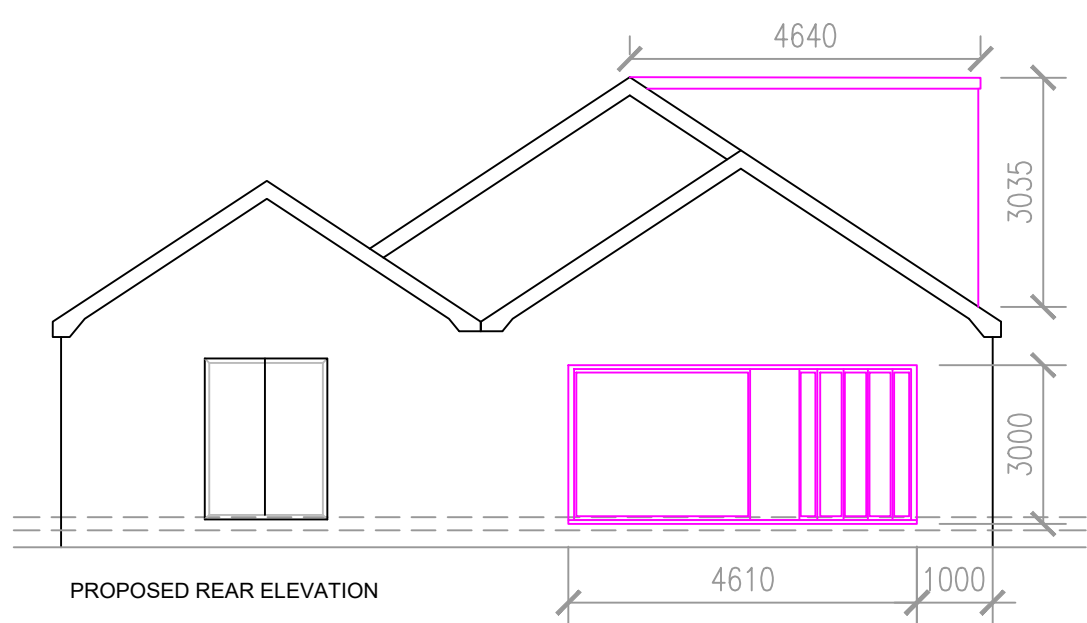


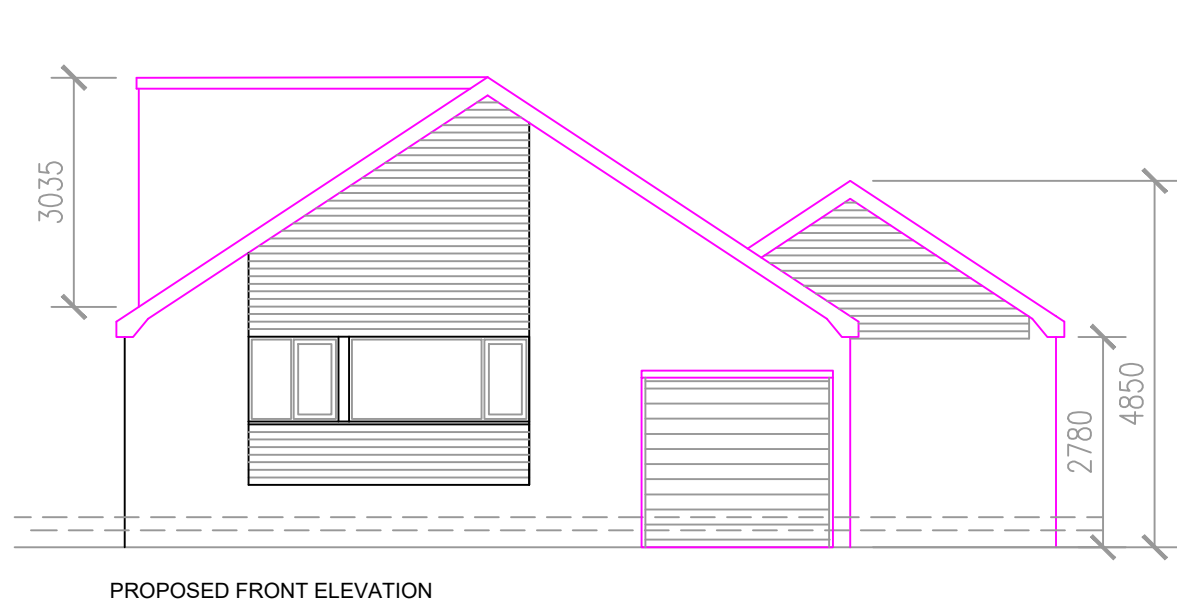

Ammdments

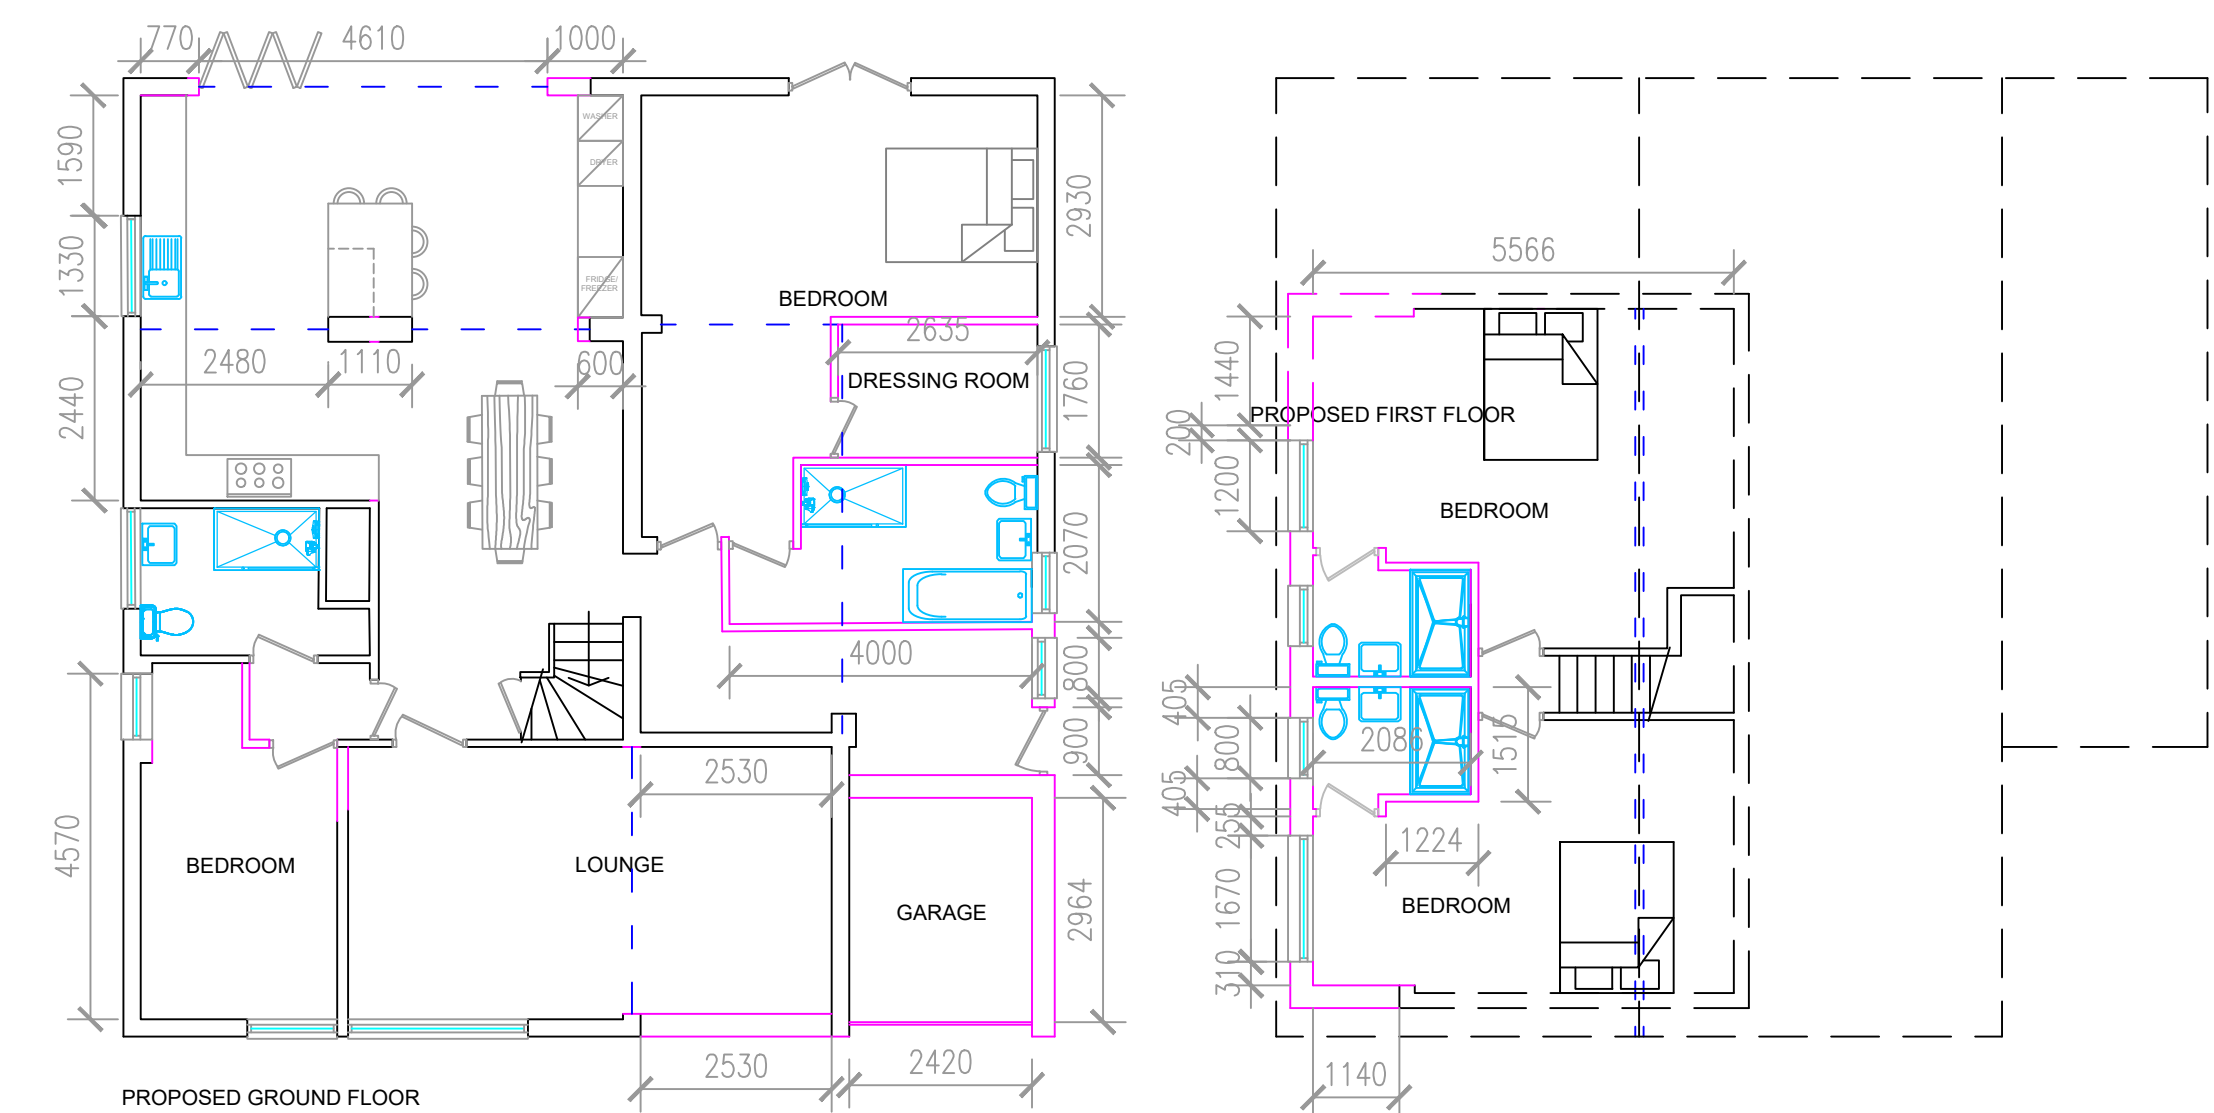

JB
DESIGNS
Rebecca Beech
36 Brown Street
Radcliffe
07748282112
jbdesignservices@yahoo.co.uk

Client: Mr and Mrs Taylor

Address: 3 Neston Road, Walshaw, Bury

Scale: 1:00@A1

Drawing: Proposed Plans and Elevations

Date: June 2022