


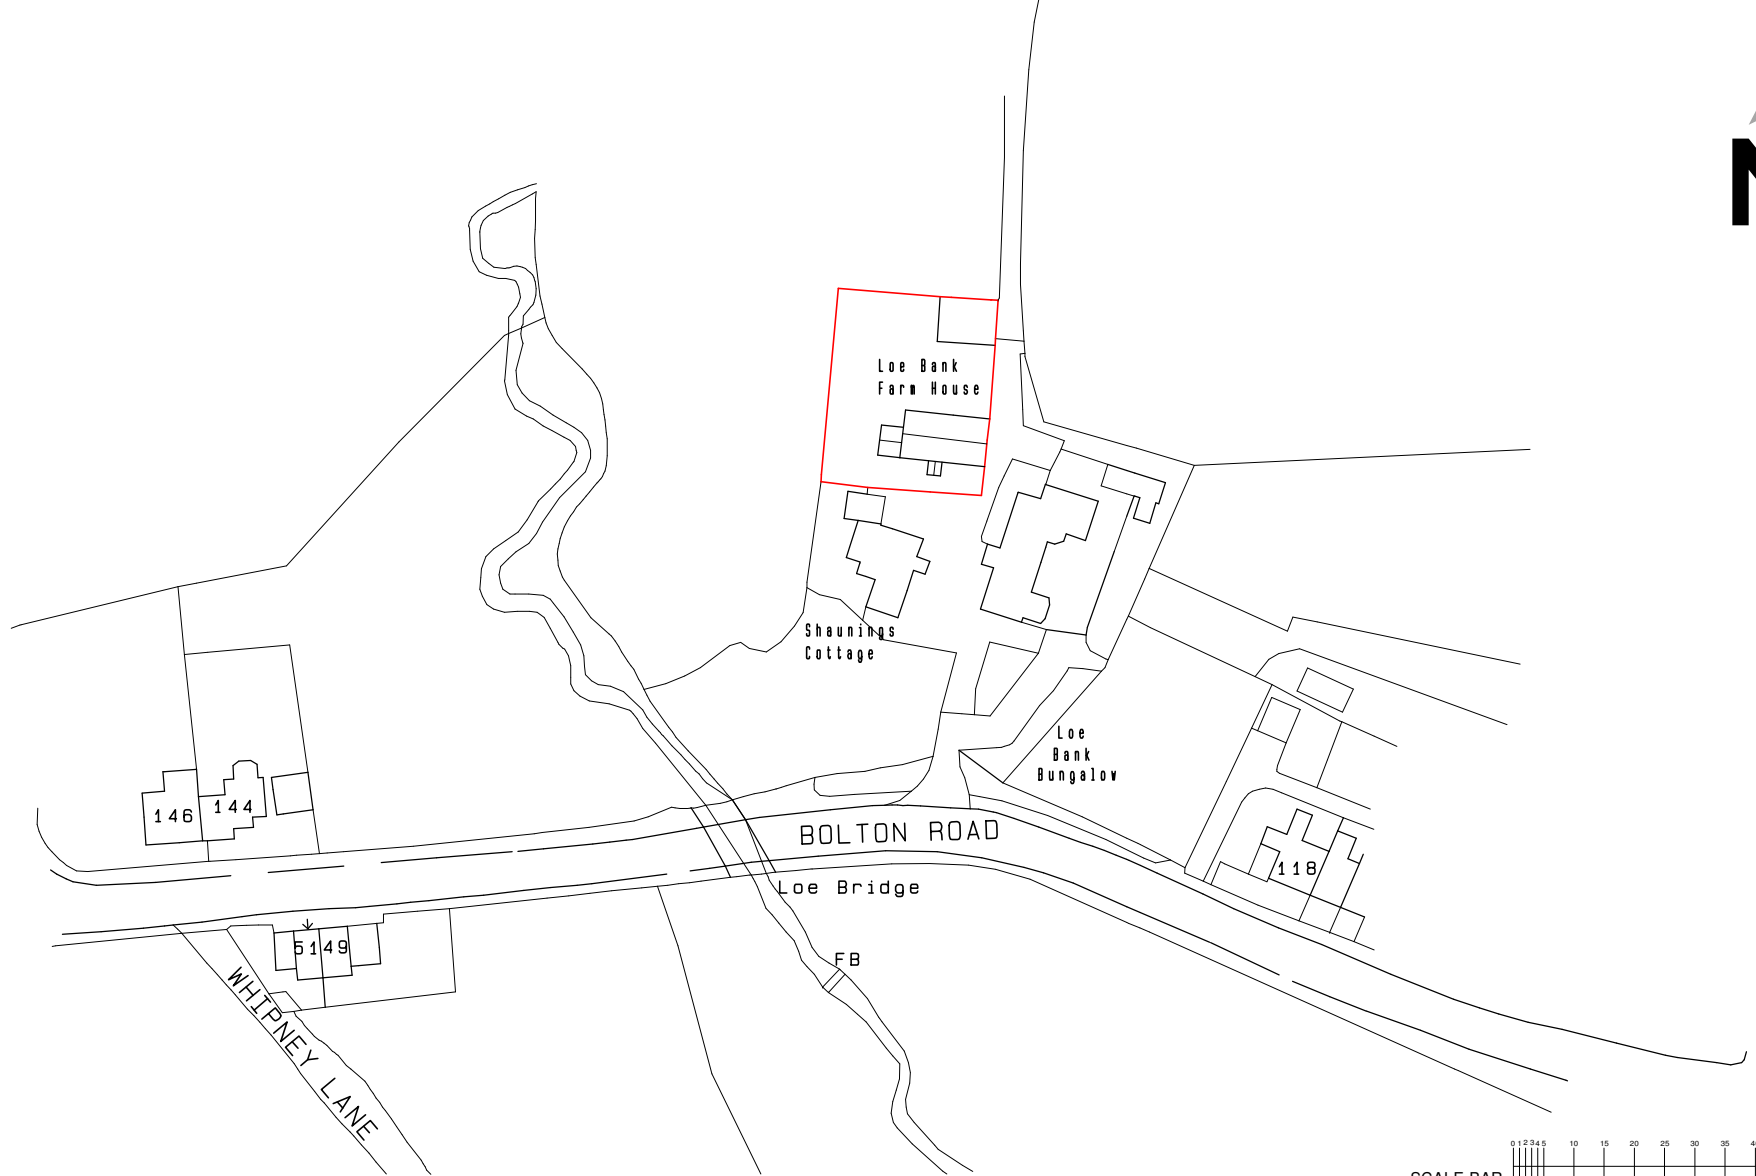

Ordnance Survey (c) Crown Copyright 2021. All rights reserved. Licence number 100022432



GENERAL NOTES Nash Building Consultants Limited assert the copyright for the content of this drawing. No part of this drawing may be reproduced, stored in a retrieval system, or transmitted, in any form, or by any means, without the prior permission of Nash Building Consultants Limited. The contents of this drawing have been prepared solely for the purpose of obtaining Planning consent and/or Building Regulation Plan Approval (based on regulations applicable at time of issue of the drawing). Whilst the contents of this drawing have been prepared with due diligence, any discrepancy/ies identified by third parties, must be referred to Nash Building Consultants Limited for further consideration, prior to execution of related works. All dimensions stated on this drawing are in millimetres, unless otherwise stated. All dimensions must be checked on site, prior to commencement of related works and any discrepancy/ies must be referred to Nash Building Consultants Limited.

REVISION DETAILS
REV

NASH BUILDING CONSULTANTS LIMITED
ARCHITECTURAL DESIGNS
PLANNING
BUILDING REGULATIONS
INTERIOR DESIGN

Heathcroft 38, Heath Lane, Lowton, Warrington, WA3 1JA
Tel No 01942 722002 / 07879 633662
Email: gordon@gordonnash.co.uk

CLIENT:	MR. AND MRS. W. BESCOBY		
PROJECT:	TWO STOREY EXTENSION AT LOE BANK FARMHOUSE, BOLTON ROAD BL8 4JA		
DRG. TITLE:	LOCATION PLAN		
DRAWING No:	2021/931-01	REV.	Original
ISSUE DATE:	12/08/2021	SCALE:	1/1250 @ A4