



Secondary glazing
to be introduced
internally

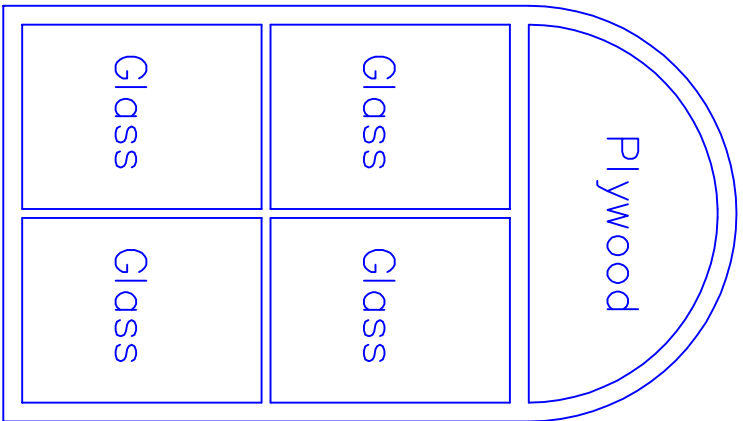





All existing arch windows
to be retained and repaired.

Existing Windows W1 to W6

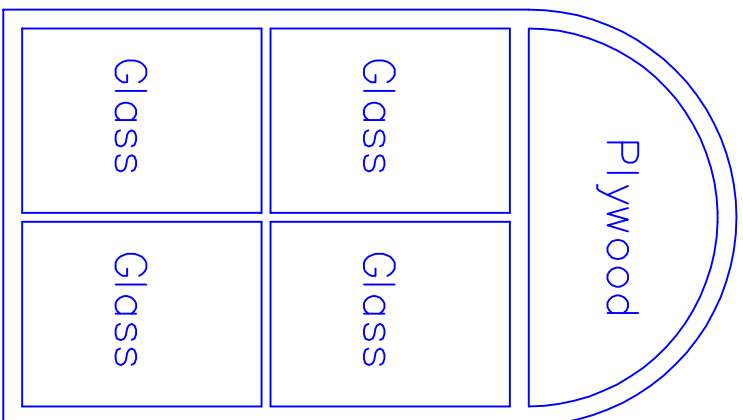

All existing arch windows
to be retained and repaired.

Proposed Windows W1 to W6

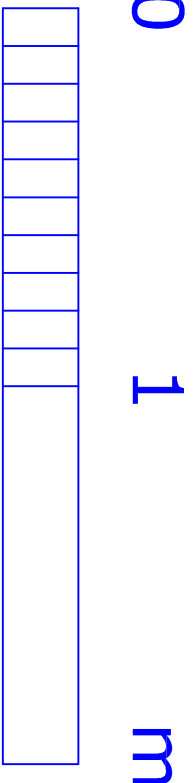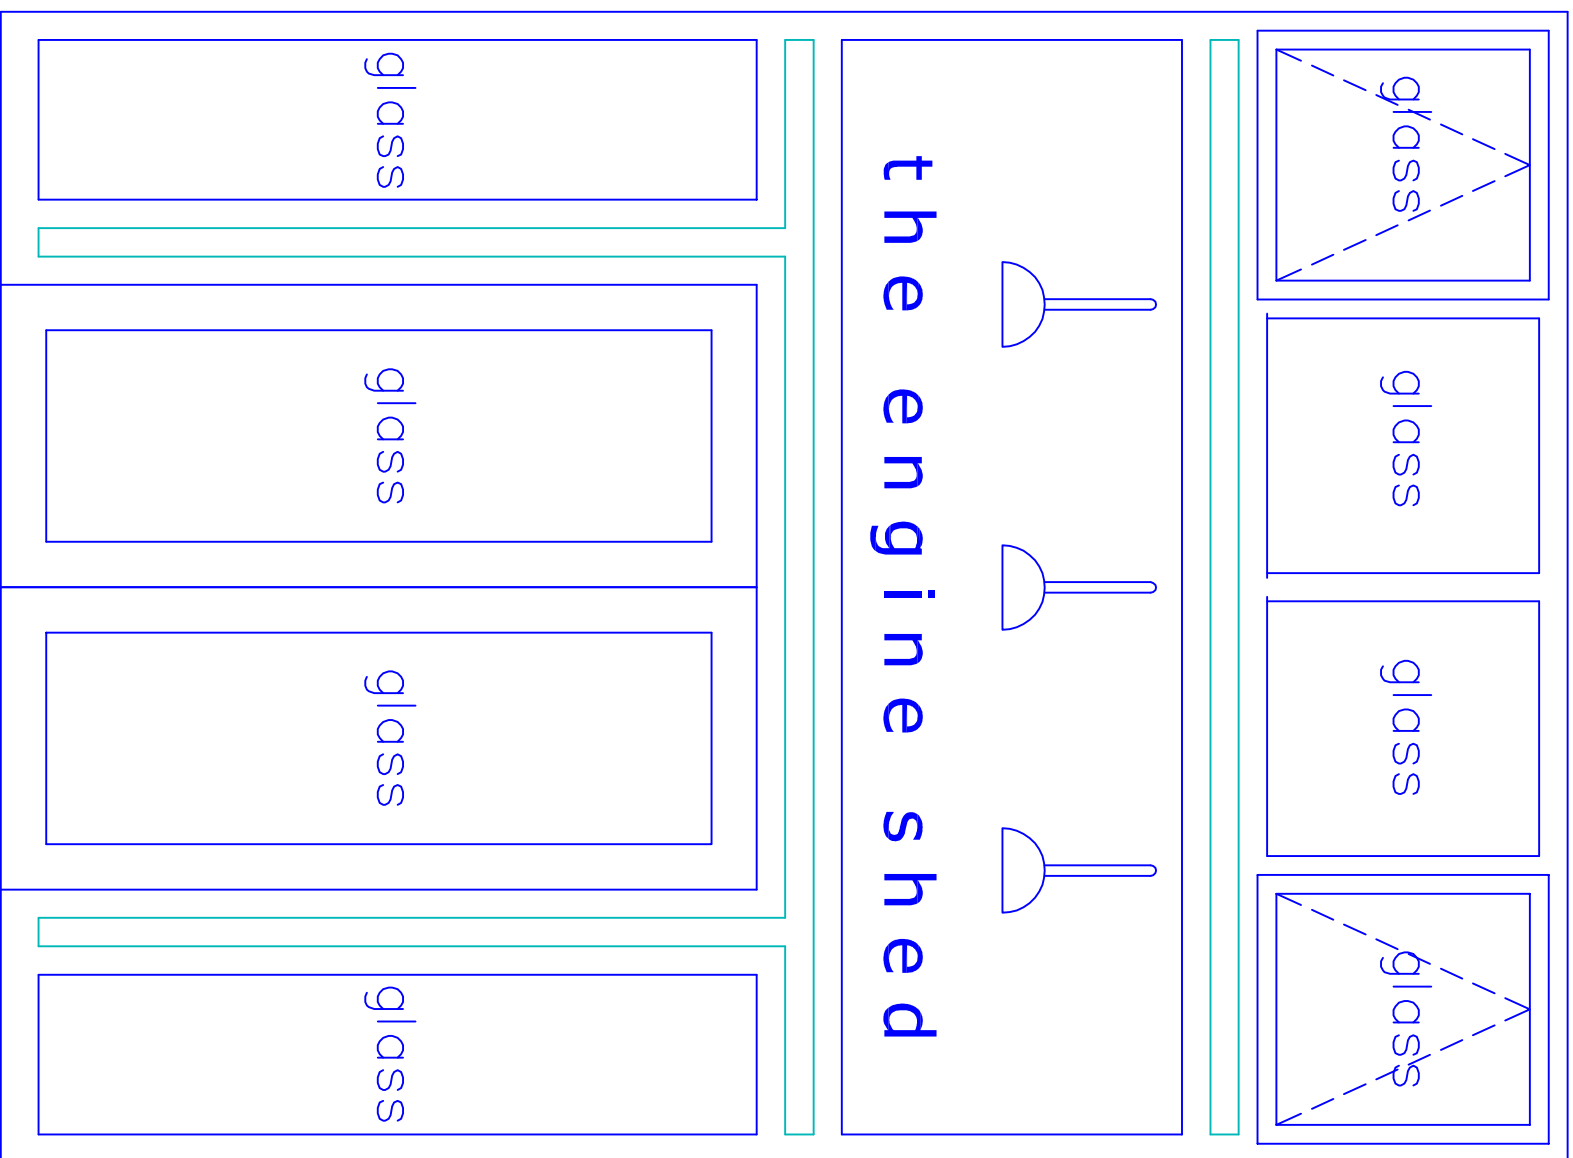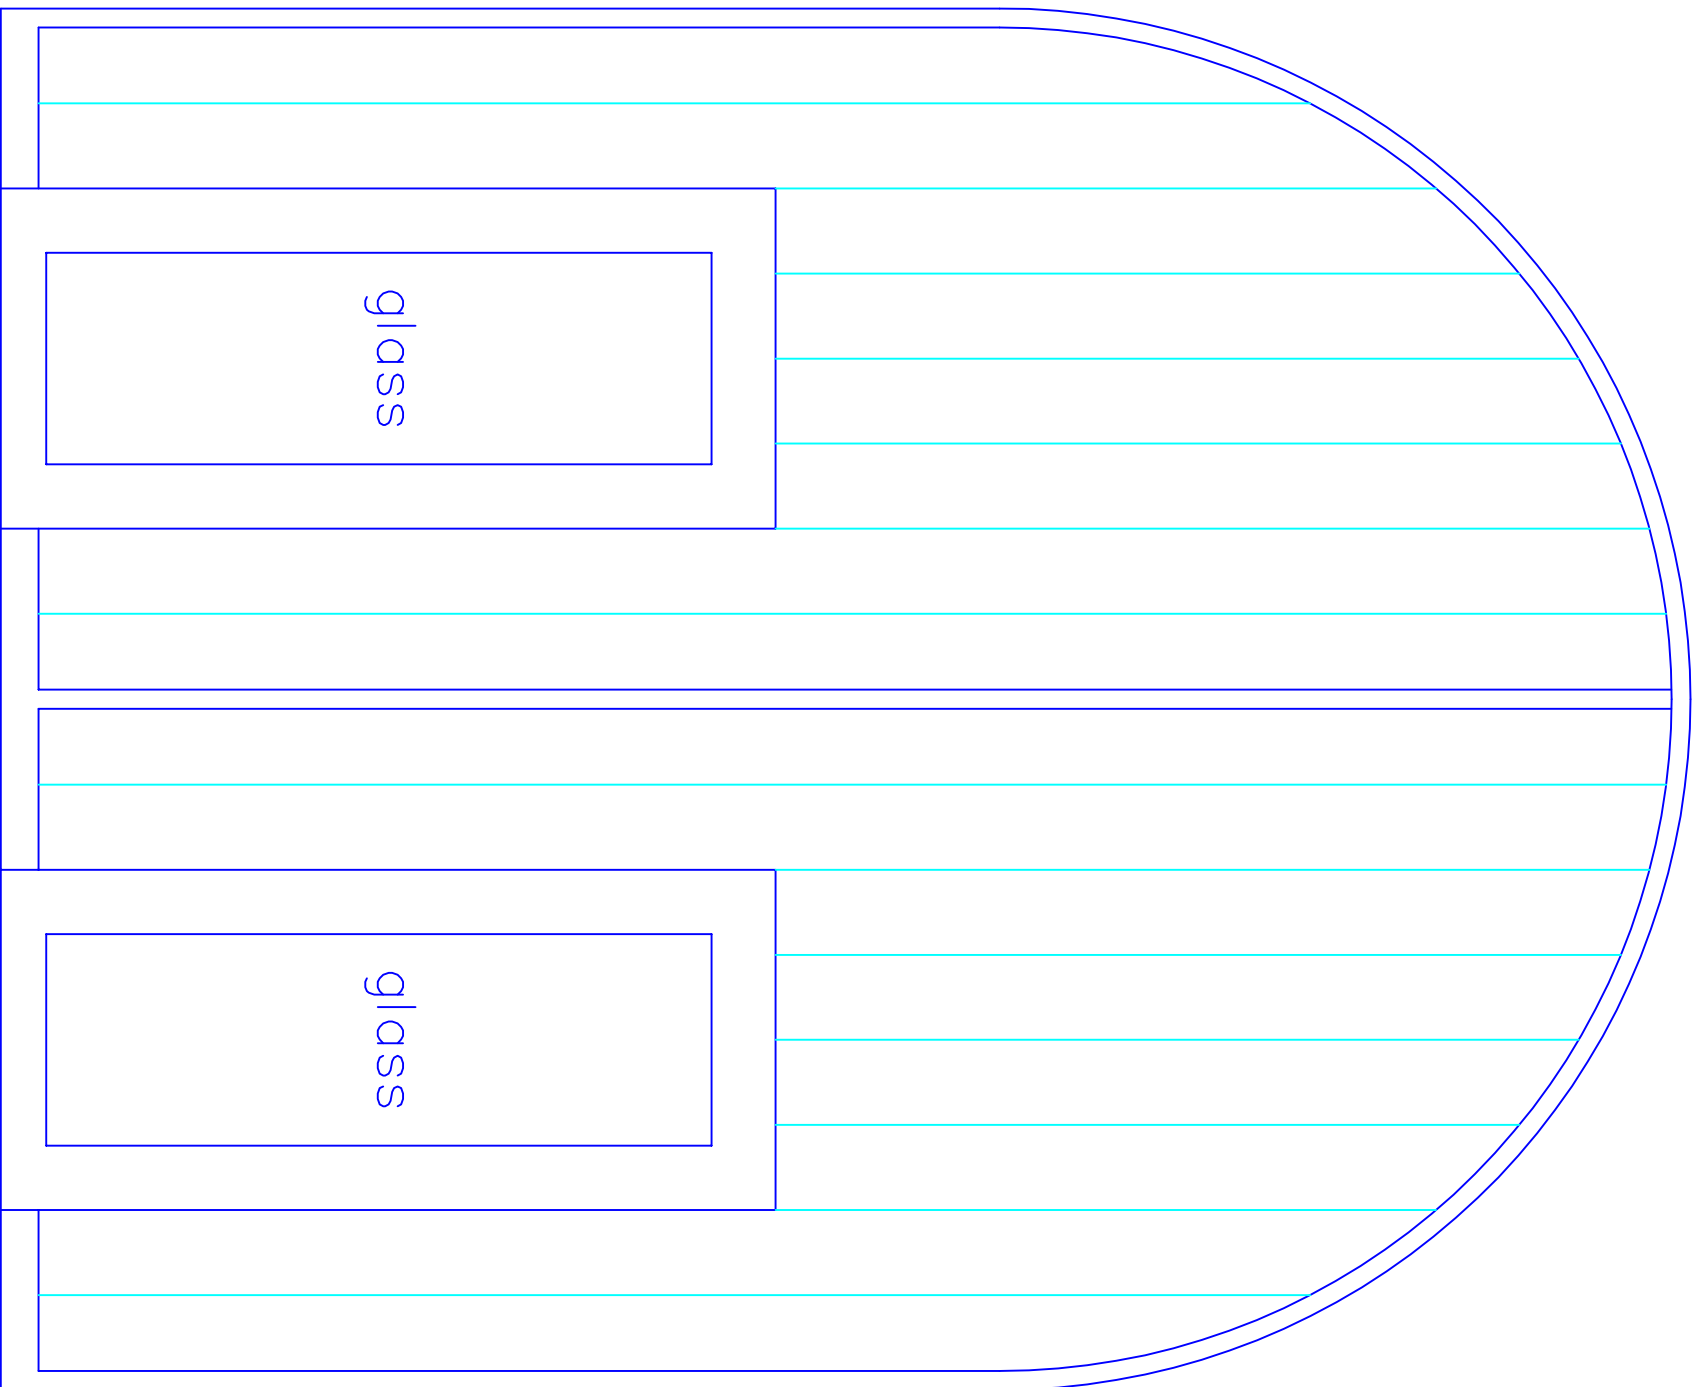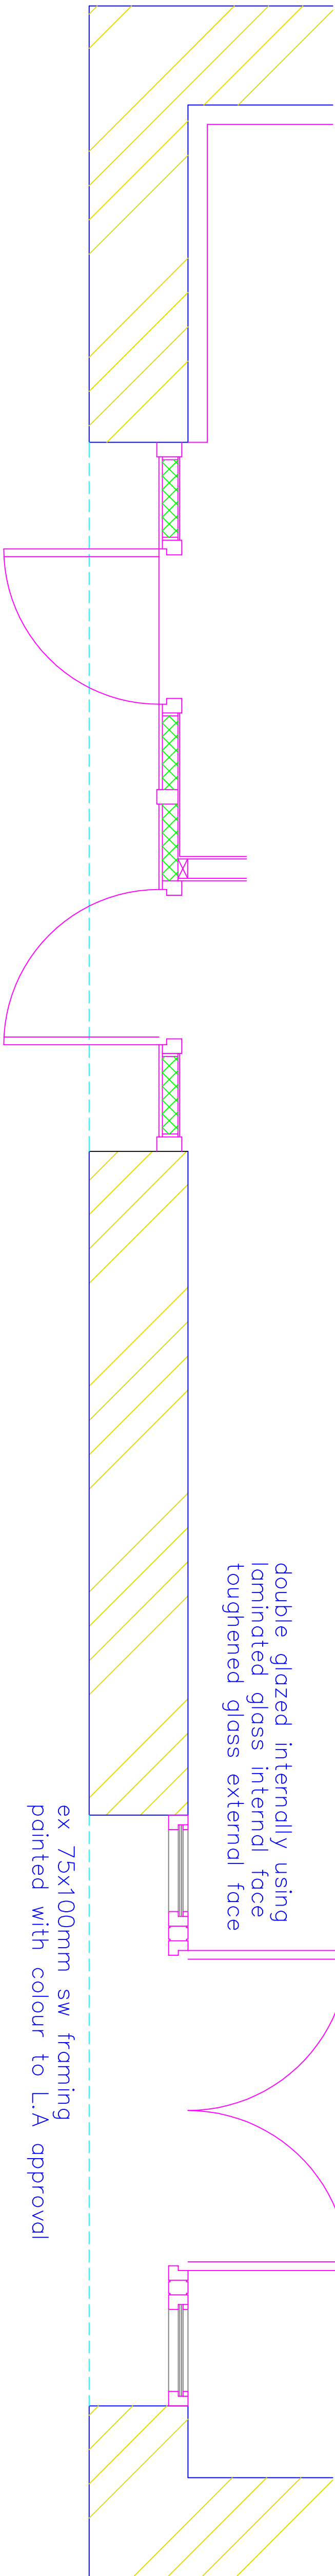

B As consent 56397 19.09.2024
A Single glazing retained 10.07.2024

This drawing and design concept is the
property of PPV design. It should not
be reproduced without written permission

The Engine Shed
Rowlands Road
Summerseat

scale 1:20 @ A1
May 2024

PM10-07B

Door and Window
Details

PPV design Ltd

Doors fixed within timber framed
insulated wall, boarded and
painted with colour to L.A approval

Garry Dearden (BA hons) DipArch RIBA
garr@ppv-design.co.uk www.ppv-design.co.uk
tel/fax 01706 8227791 mobile 07712 669482