



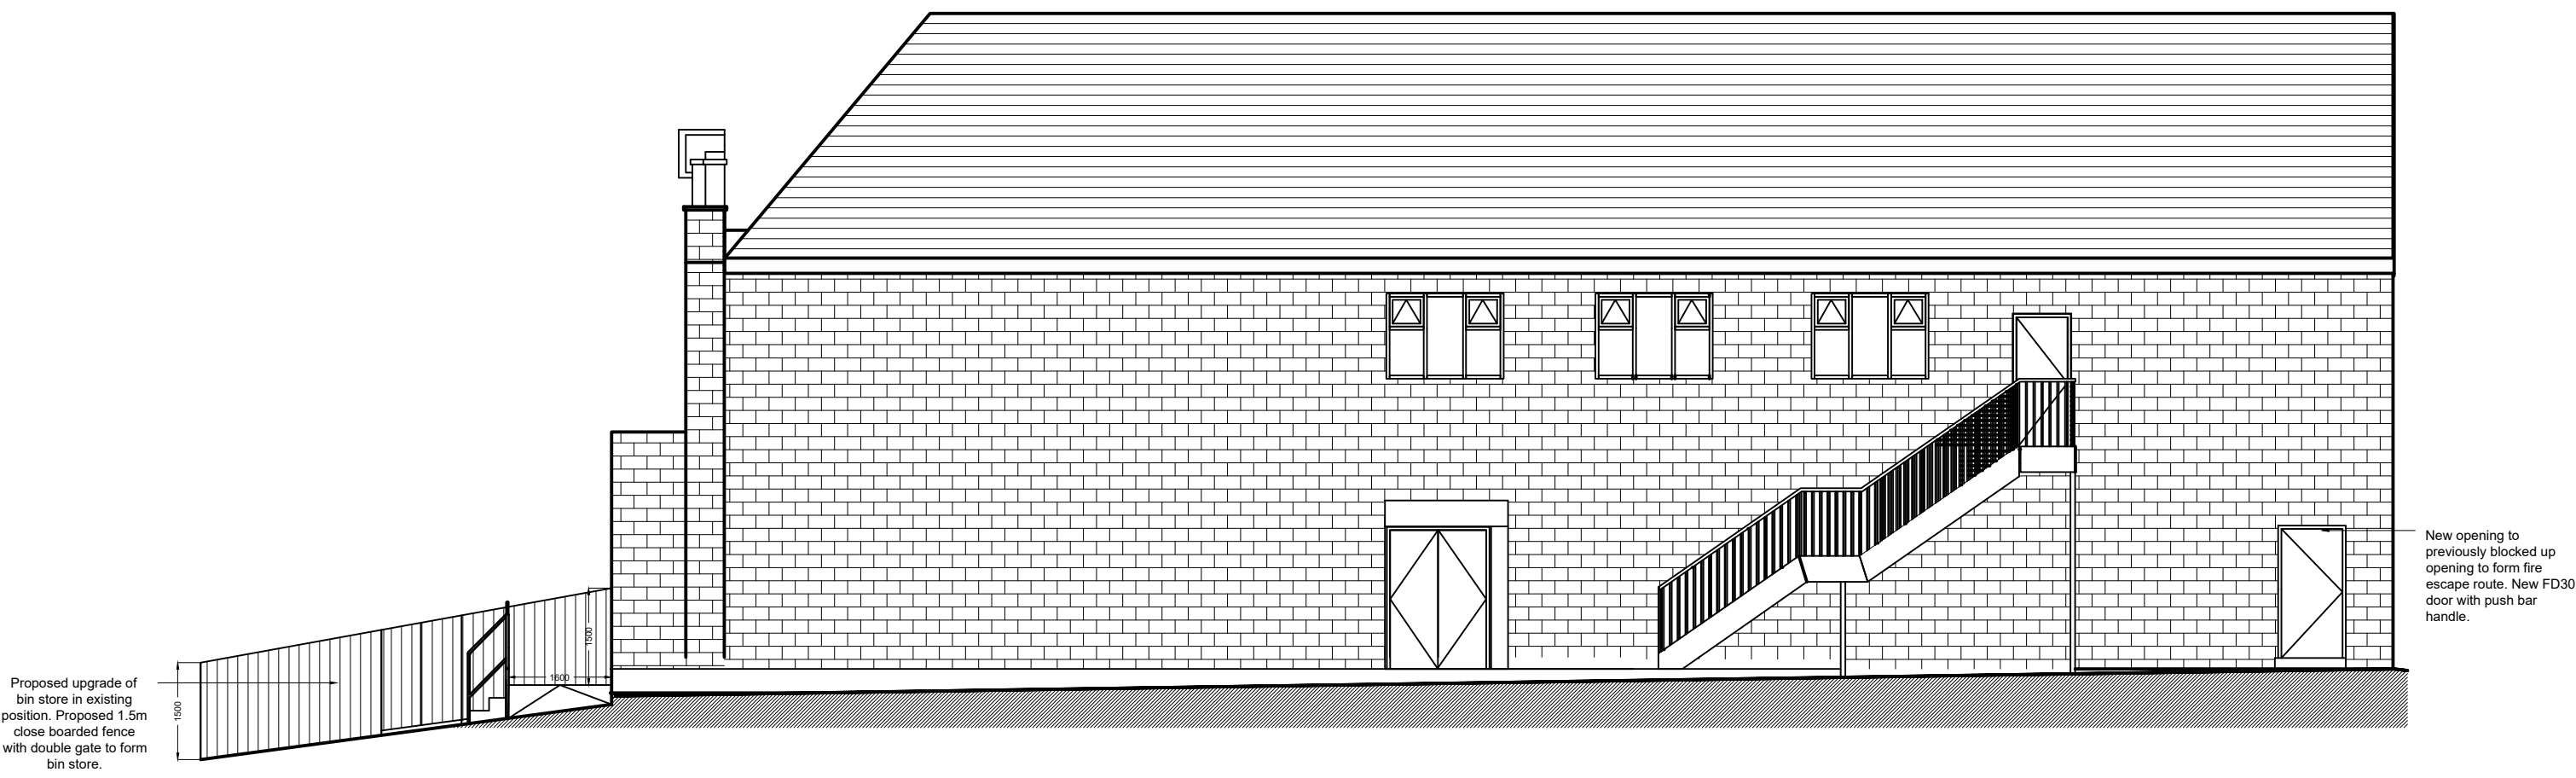

PROPOSED SIDE ELEVATION C

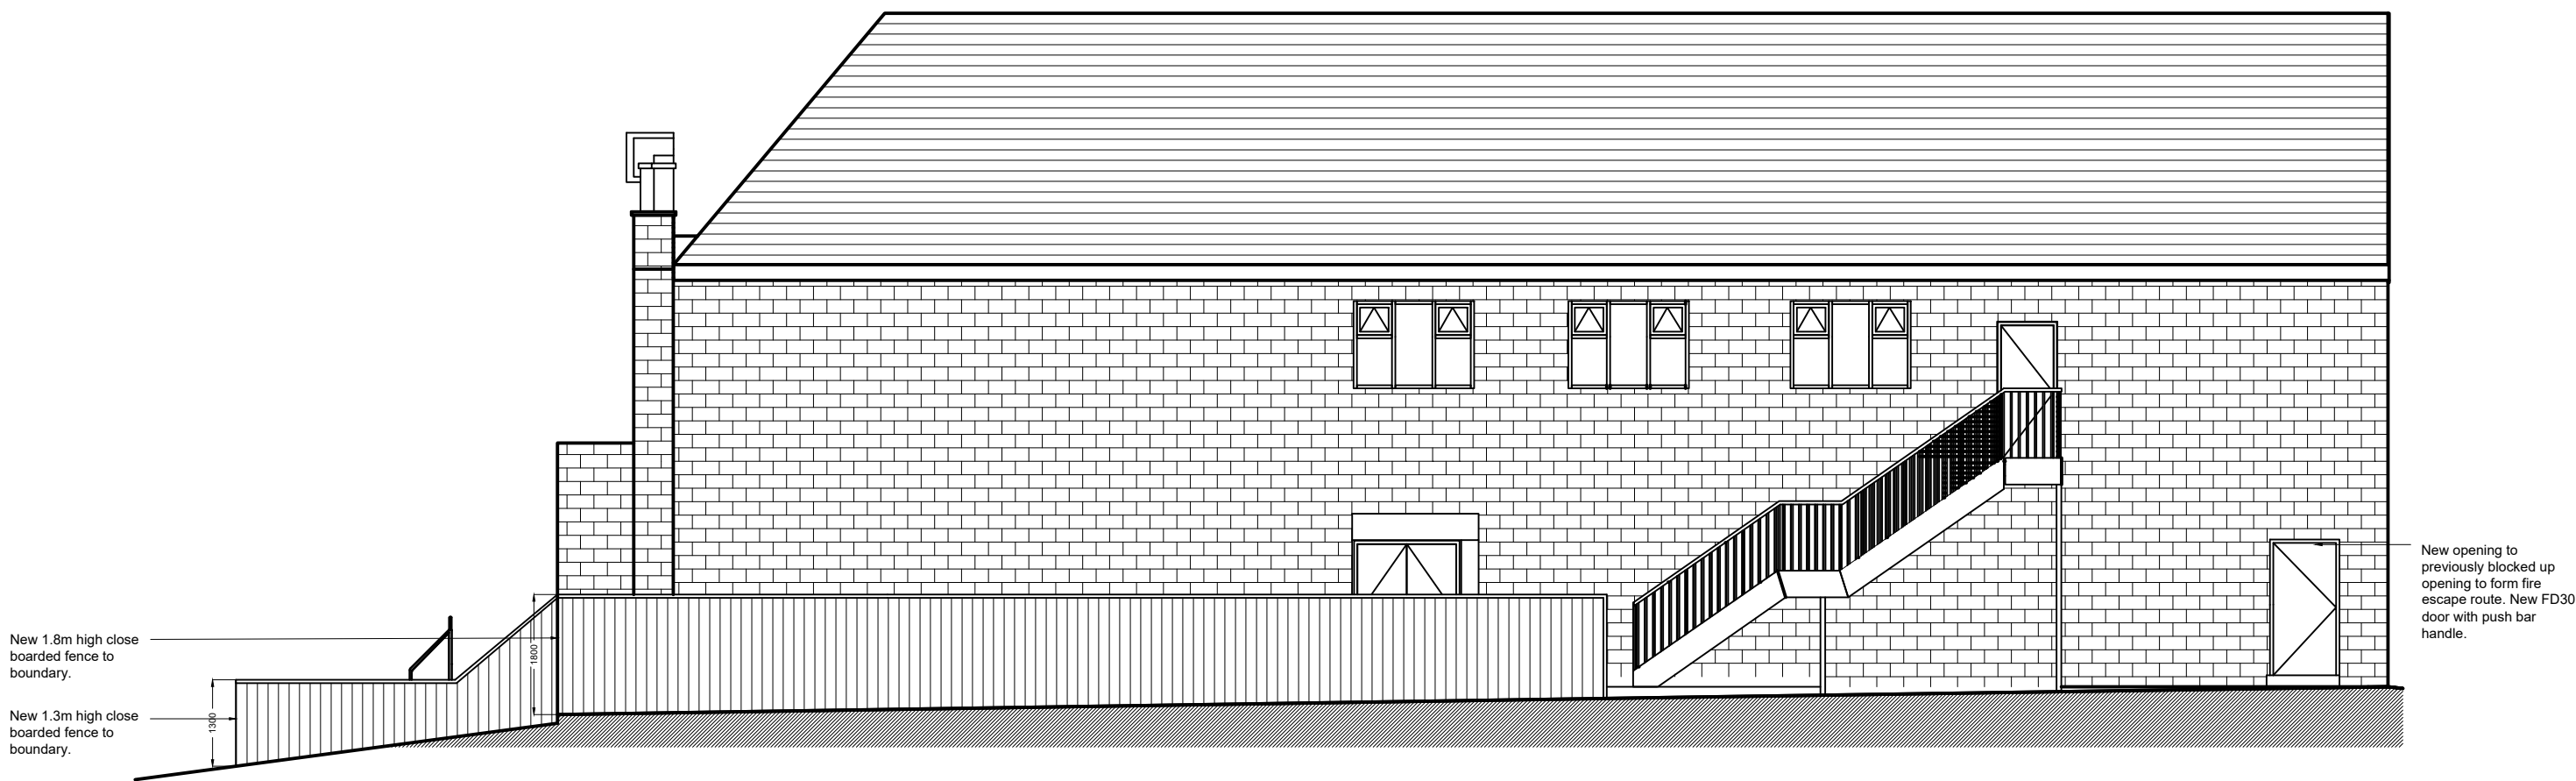

PROPOSED SIDE ELEVATION D

All levels and dimensions must be checked on site by contractor prior to commencement of works. Any variations must be reported to JSA Design. All information hereon is the copyright of JSA Design. Copying in full or in part is forbidden without the written permission from JSA Design.



D	19.01.2024	Proposed fence sizes amended
C	18.01.2024	Proposed fence sizes amended and drawing titles.
B	20.12.2023	Amendments following clients request
A	09.11.23	Proposed fence cut back to provide prevent vision restrictions to road

Client KENISINGTONS			
Date	Aug 2023	Status	PLANNING
Drawn	EM	Checked	JS
Scale	1:100	Size	A1
Rev.	D	Drawing No.	547 - 404
Drawing Title Proposed Fence Elevation & Bin Store Detail			
Project Title Ikons 511 Bury New Rd, Prestwich, Manchester M25 3AJ			
JSA DESIGN			