
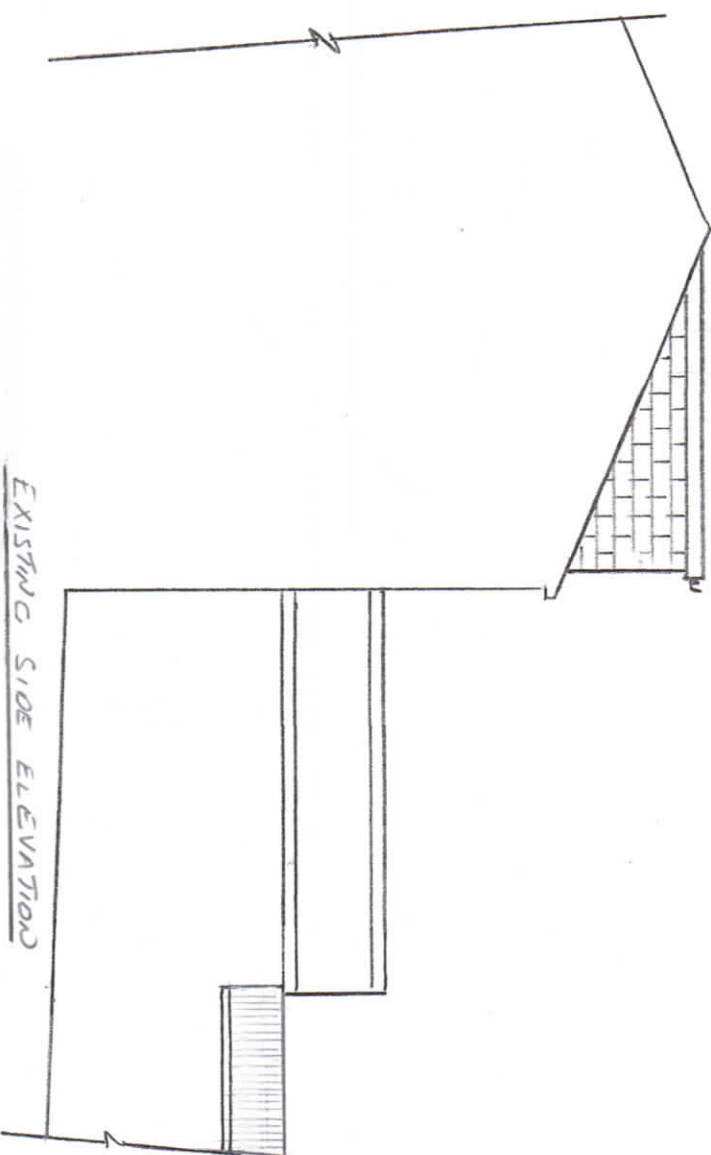
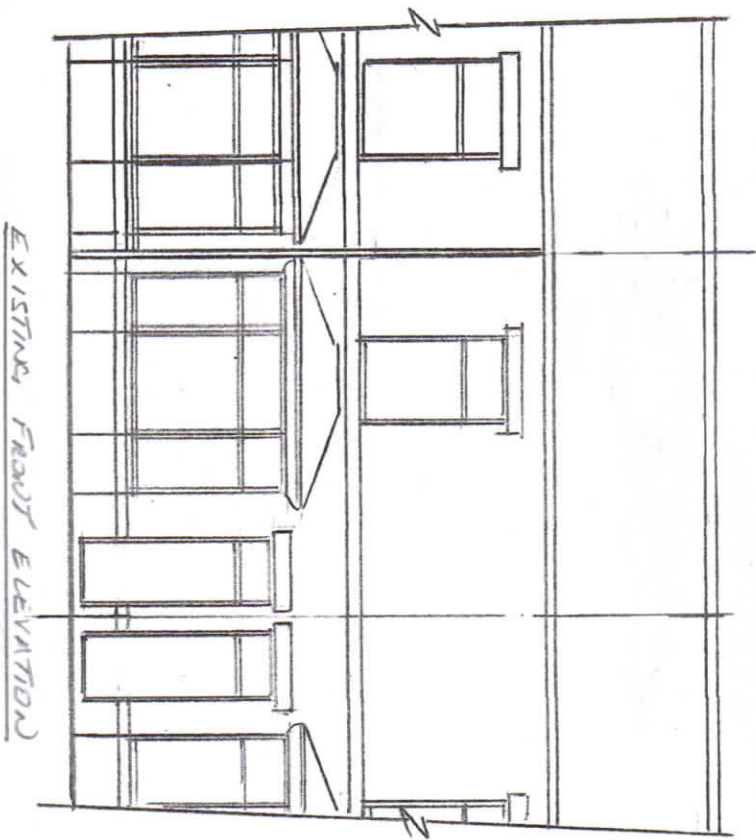


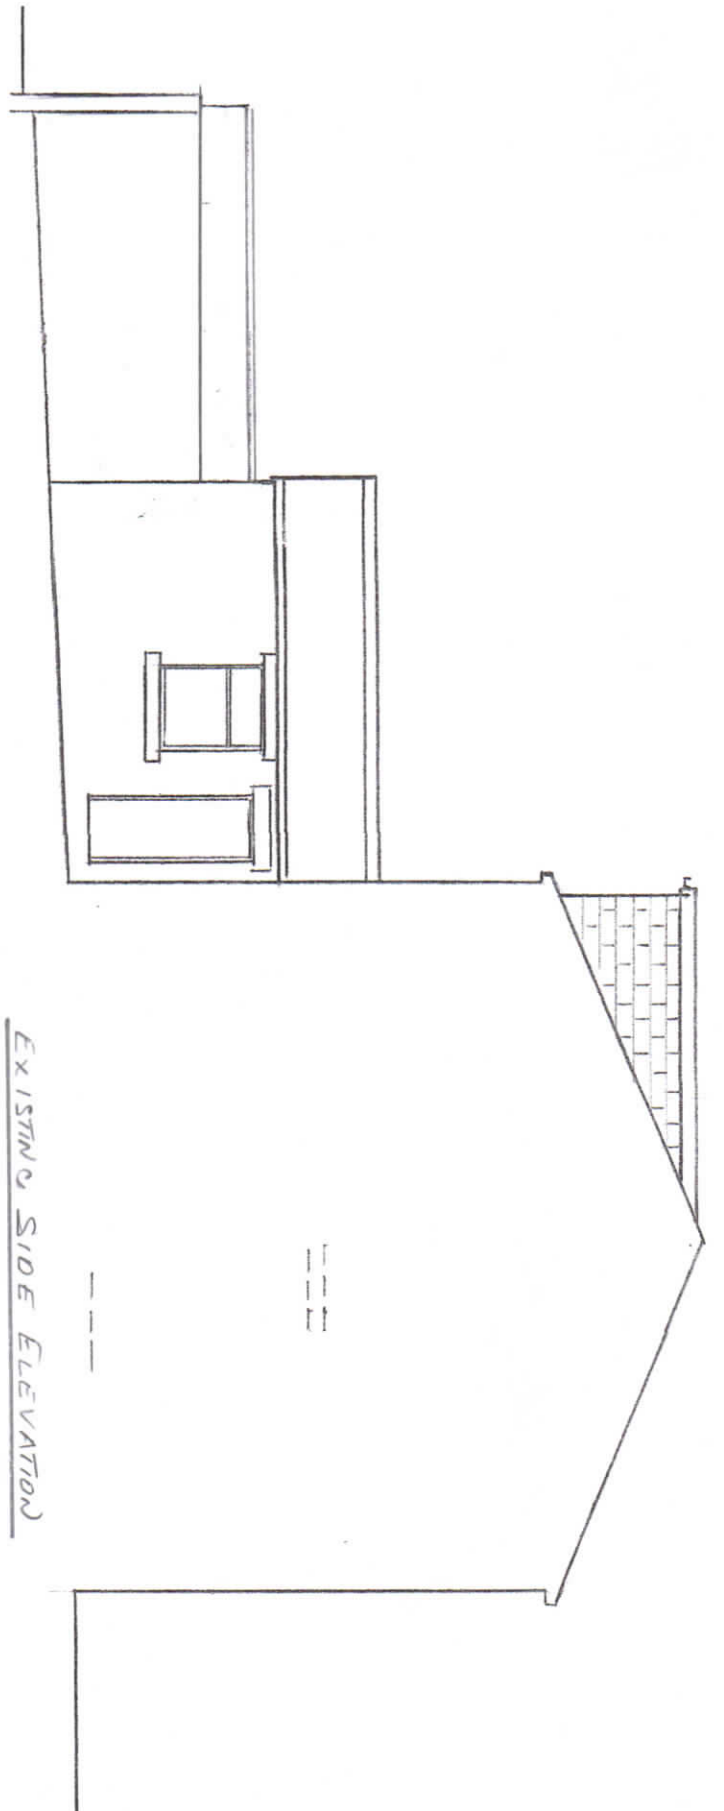

Thompson Designs
Tel 0161 705 1458 Mob 07884 318634

Sheet 1
Existing Elevations
106 Heywood Street
Bury BL9 7DY
Scale 1:100 @ A3 Date August 2023