



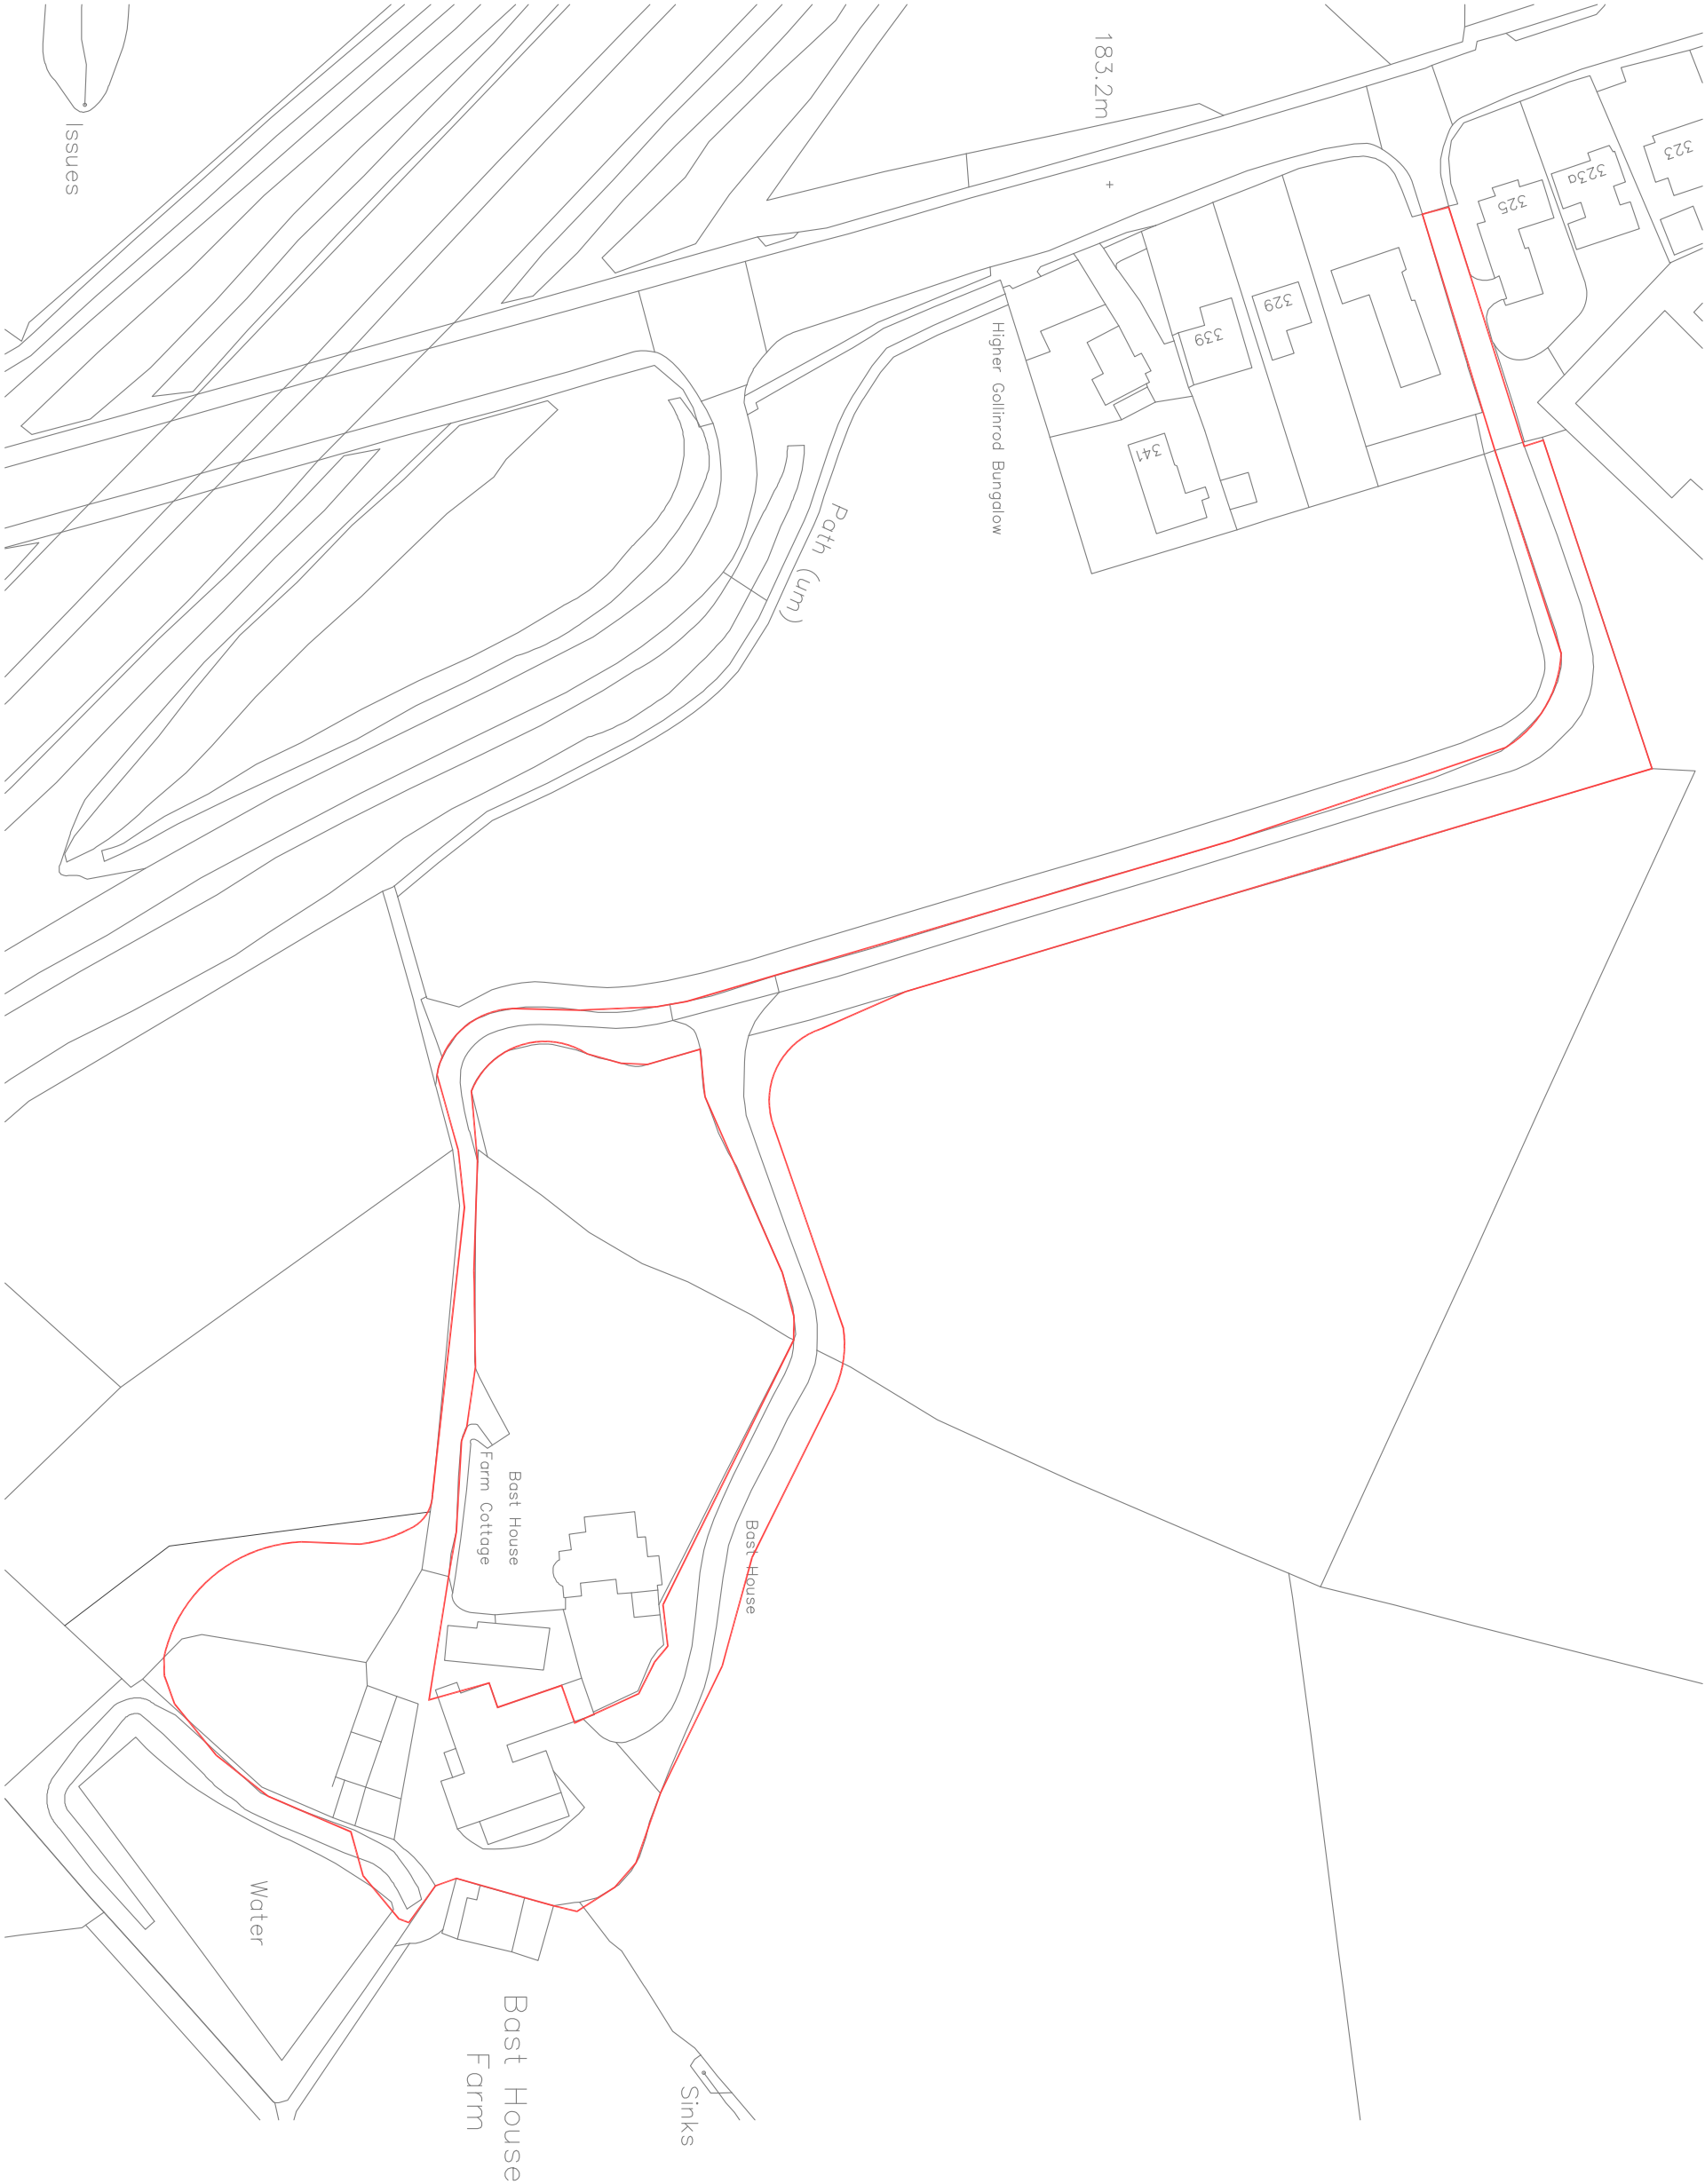

Notes

Jennings Design Associates take no responsibility for any dimensions obtained by scaling from this drawing. If no dimension is shown the applicant must ascertain the dimension specifically from the Architect or by direct measurement on site. Dimensions shown on this drawing are for convenience and no reliance may be placed on digital data. All data must be checked against hard copy. Dimensions must be checked on site. Any discrepancies must be reported to the Architect immediately. This drawing is copyright of Jennings Design Associates

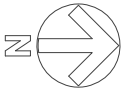

Rev			
	B Planning Issue		RT
	A Contract Drawing Issue		RT
	Description	Date	By

j d a architects

info@jda-architects.com
www.jda-architects.com

project architect: 0151 334 5011
liverpool: 0151 665 0112



Client: Execlisor Properties

Project: Bast House Farm, Bury

Project Status: BR - Building Regs

Scale:	@ original size	Scale	Drawn By:	NS	Checked By:	RH
1:1250	A3	29/11/2019				

Project Number	1119	Contract Number	A	DR	000
Location Plan					

