



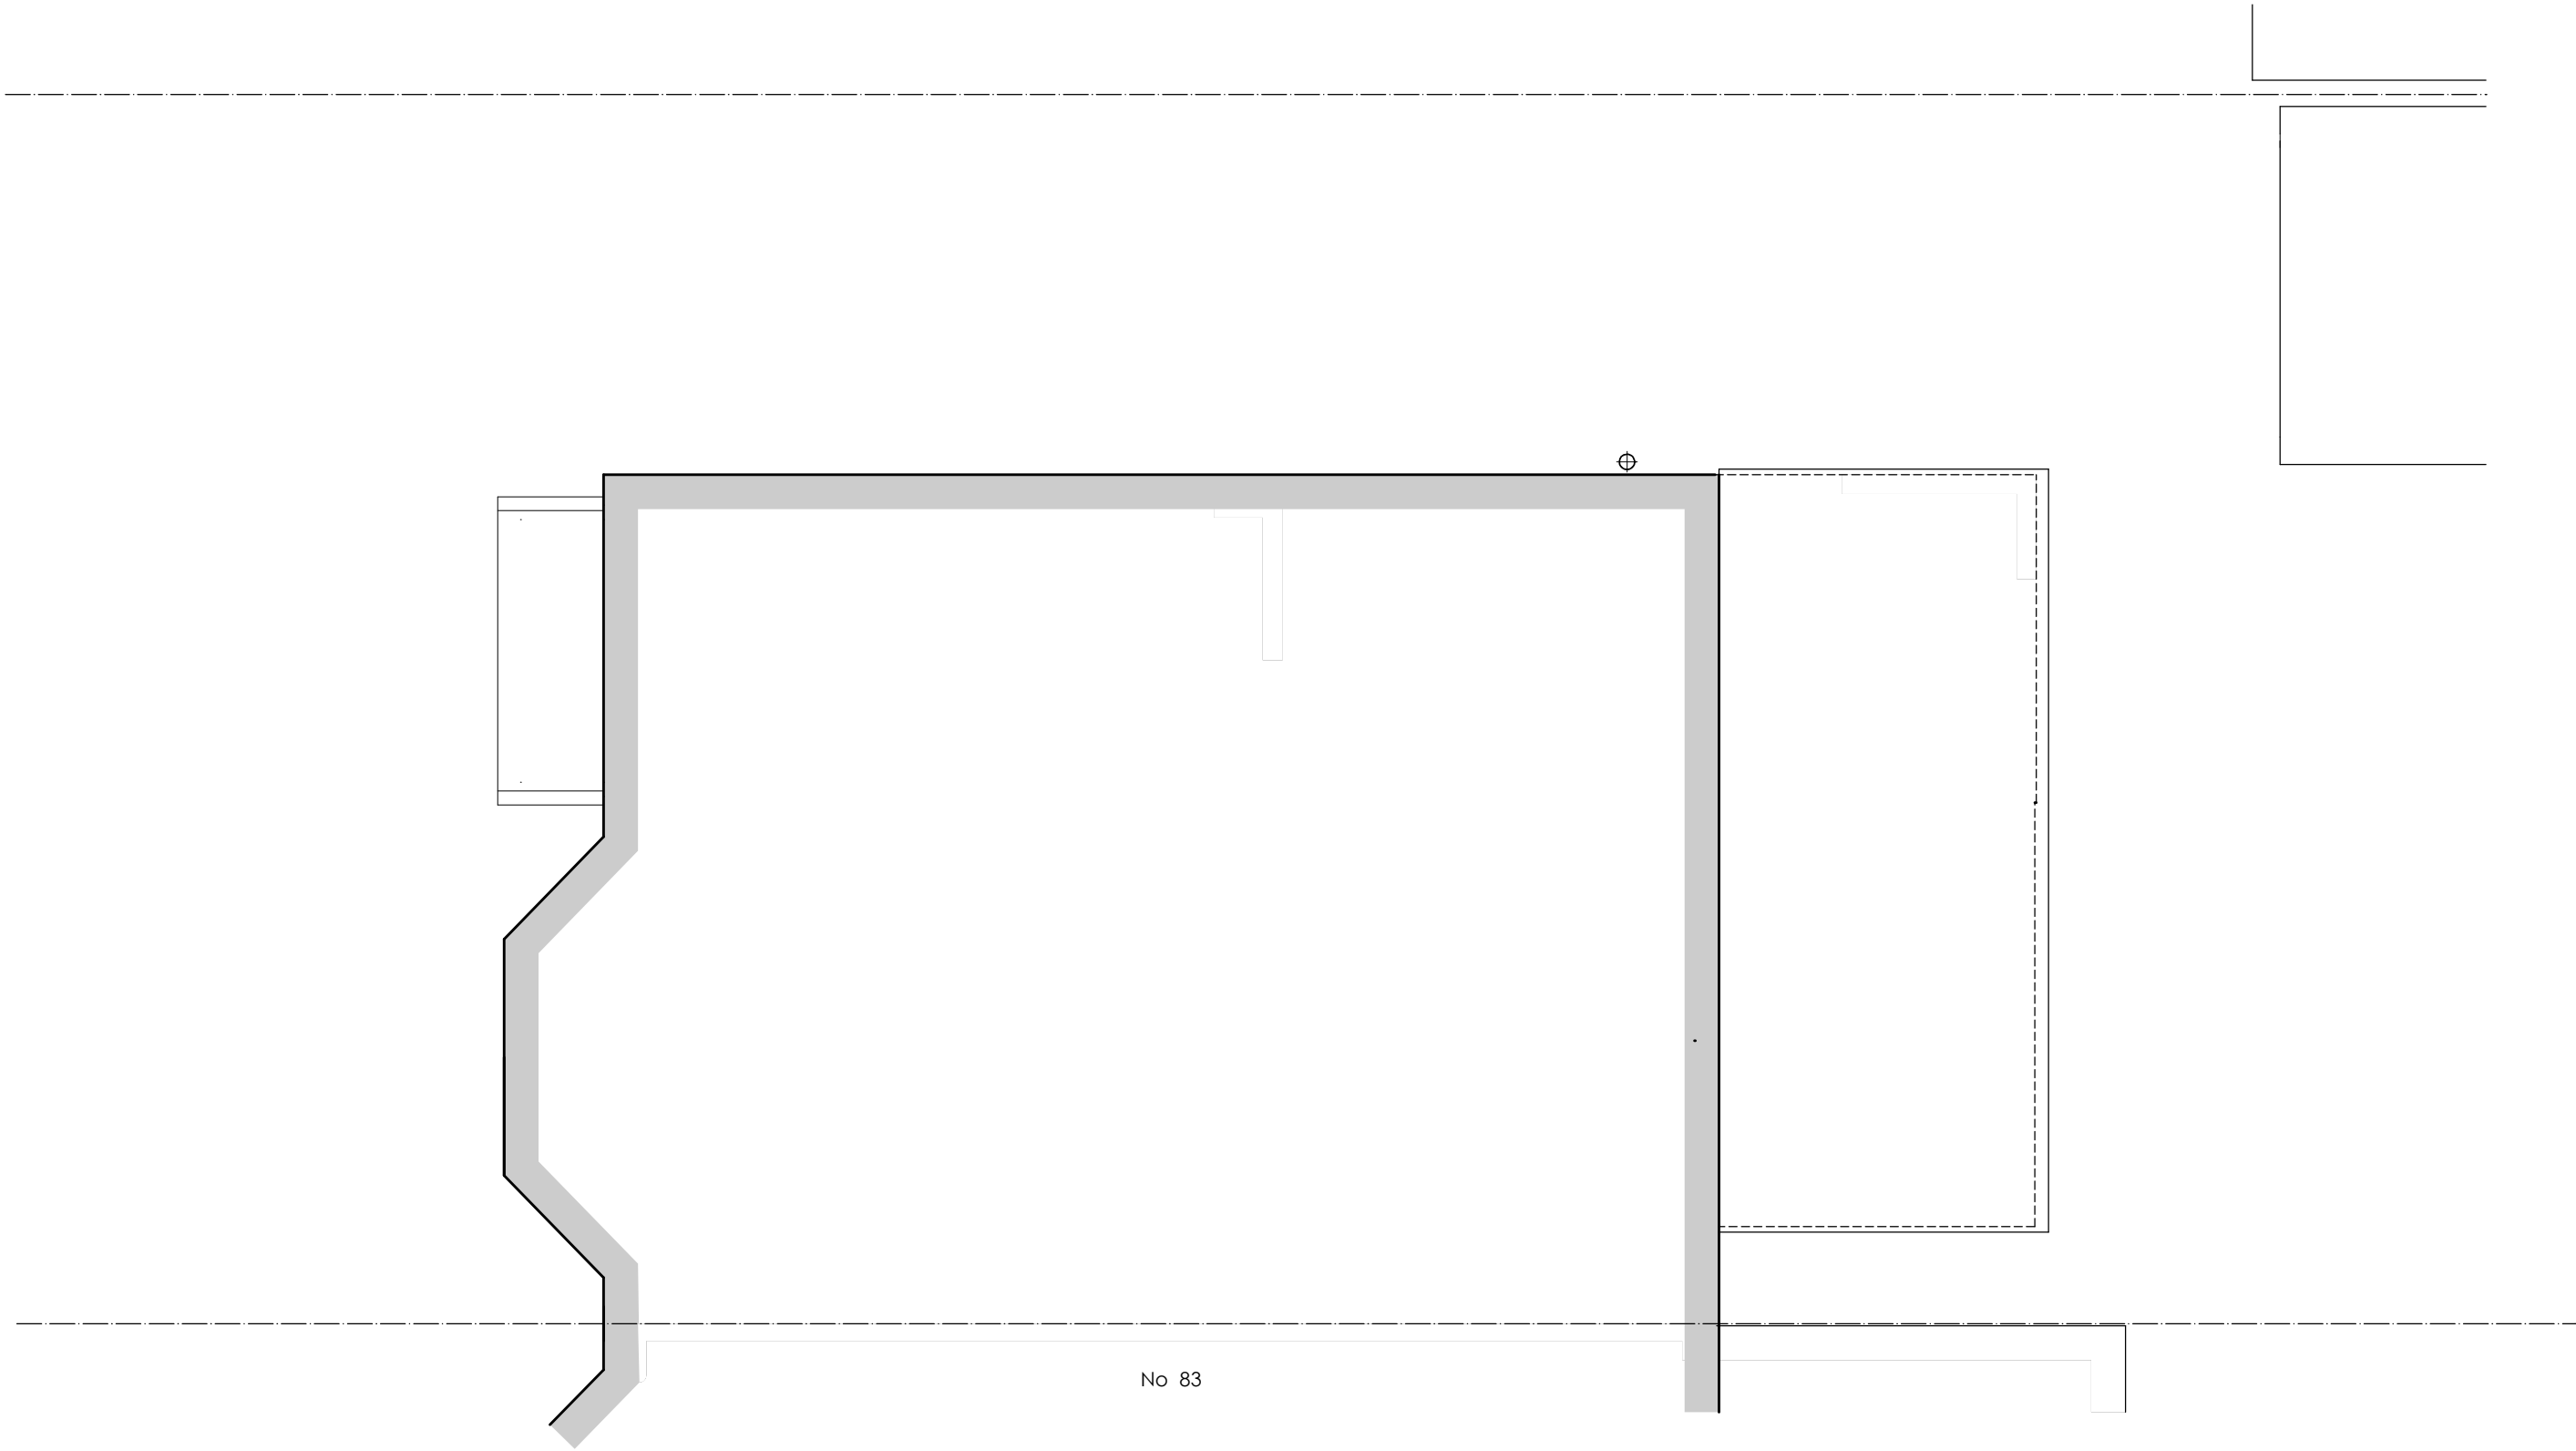

PROJECT	TITLE		DWG		REV	
	EXISTING ROOF PLAN (GROUND)		2113. E 2			
PROJECT	PROPOSED EXTENSION		SCALE @ A3		DATE	
	81 BURY OLD ROAD	PRESTWICH M25 OFG	1 : 50		06. 12. 2021	

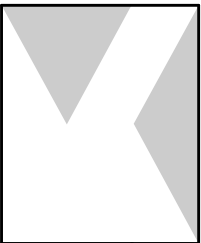

MICHAEL KATZ
DIP ARCH
REGISTERED ARCHITECT
1 DEANERY GARDENS
SALFORD M7 4WT
T: 0161 792 7256
M: 07976 210 641
E: mprkatz1@gmail.com