



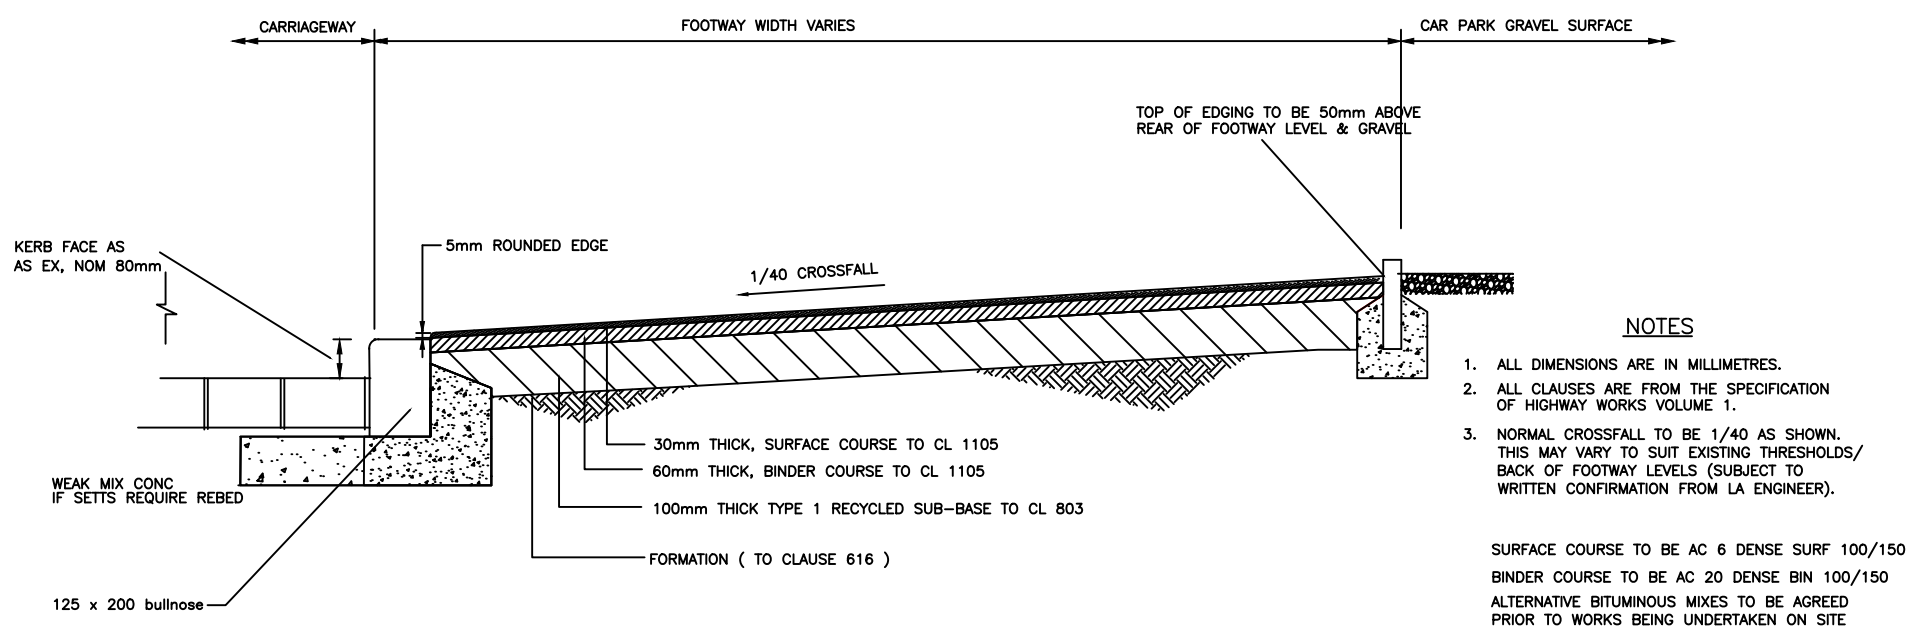

TYPICAL FOOTWAY CROSS SECTION NTS

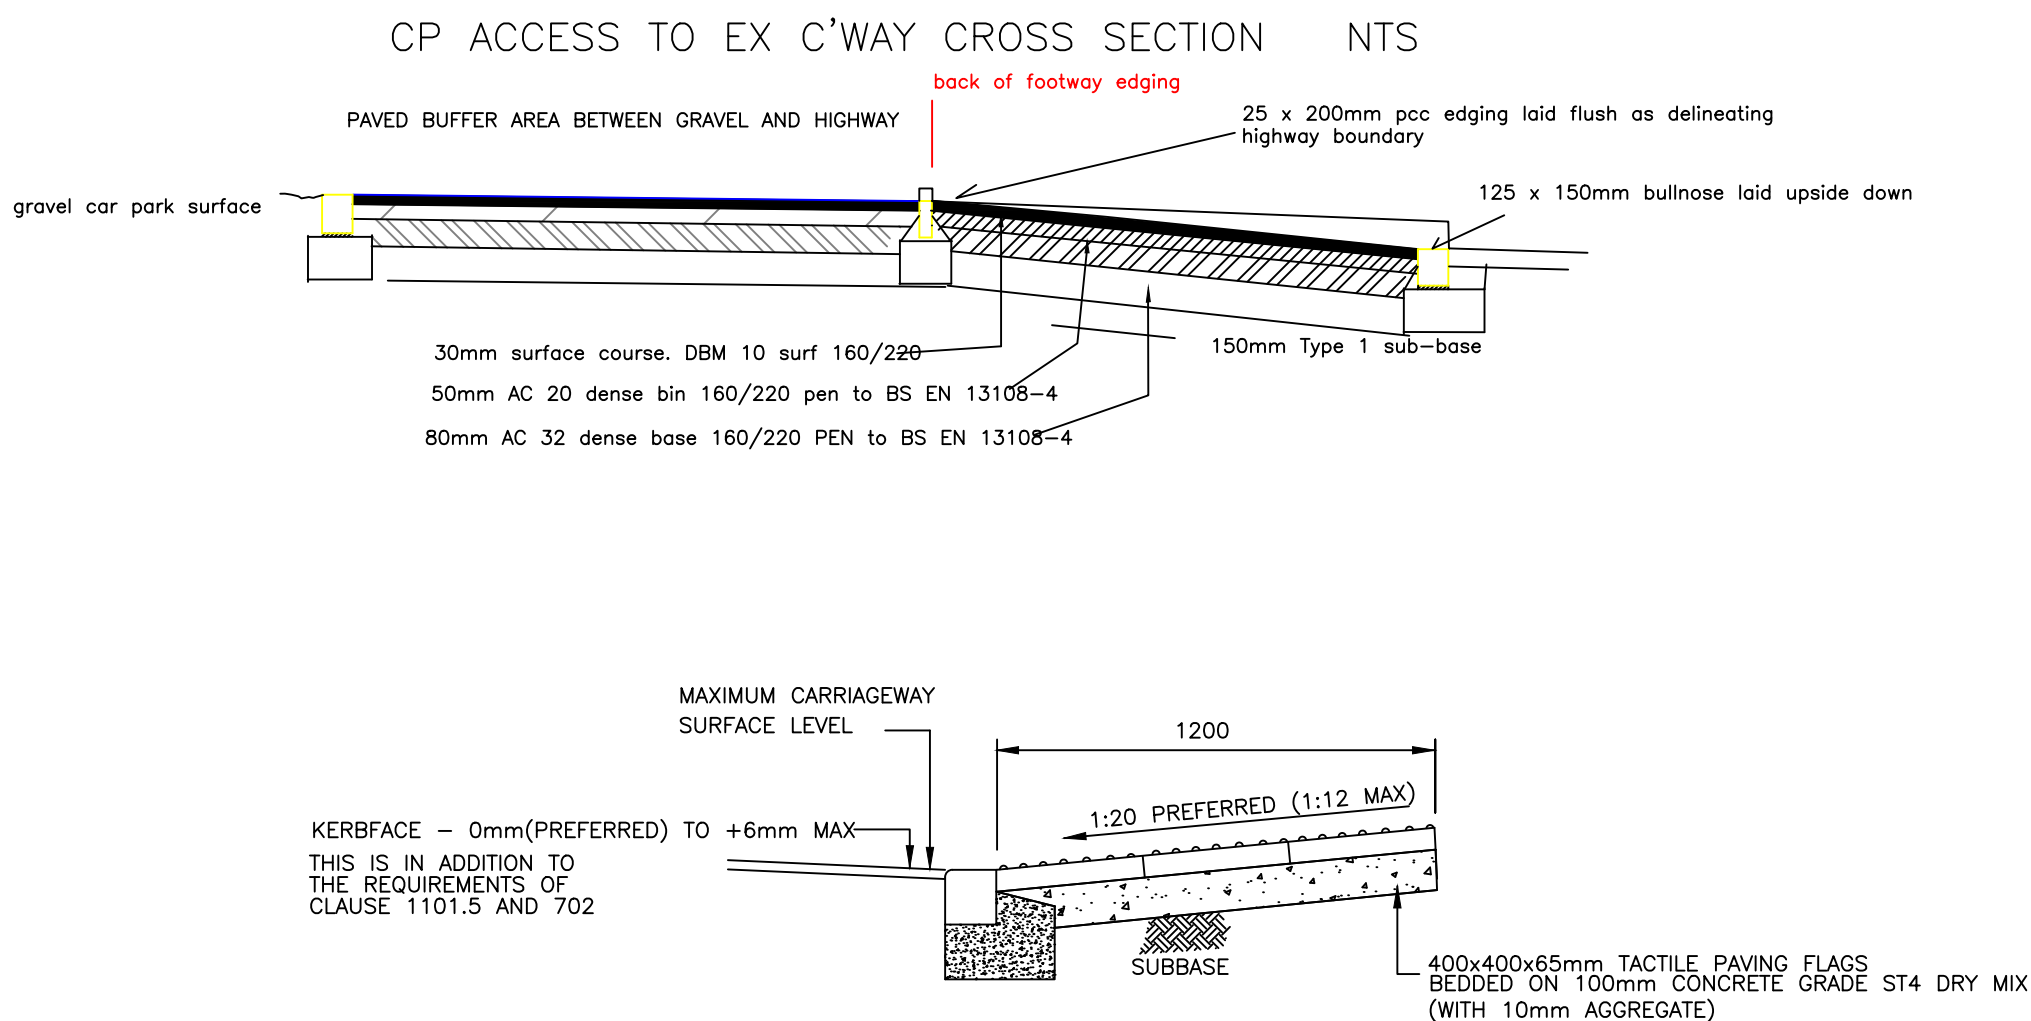

TACTILE CROSSING SECTION NTS

PROPOSED CONSTRUCTION DETAILS
 OFFSITE WORKS FOR PROPOSED CAR PARK
 ROCHDALE ROAD, BURY
 JAN 2025