




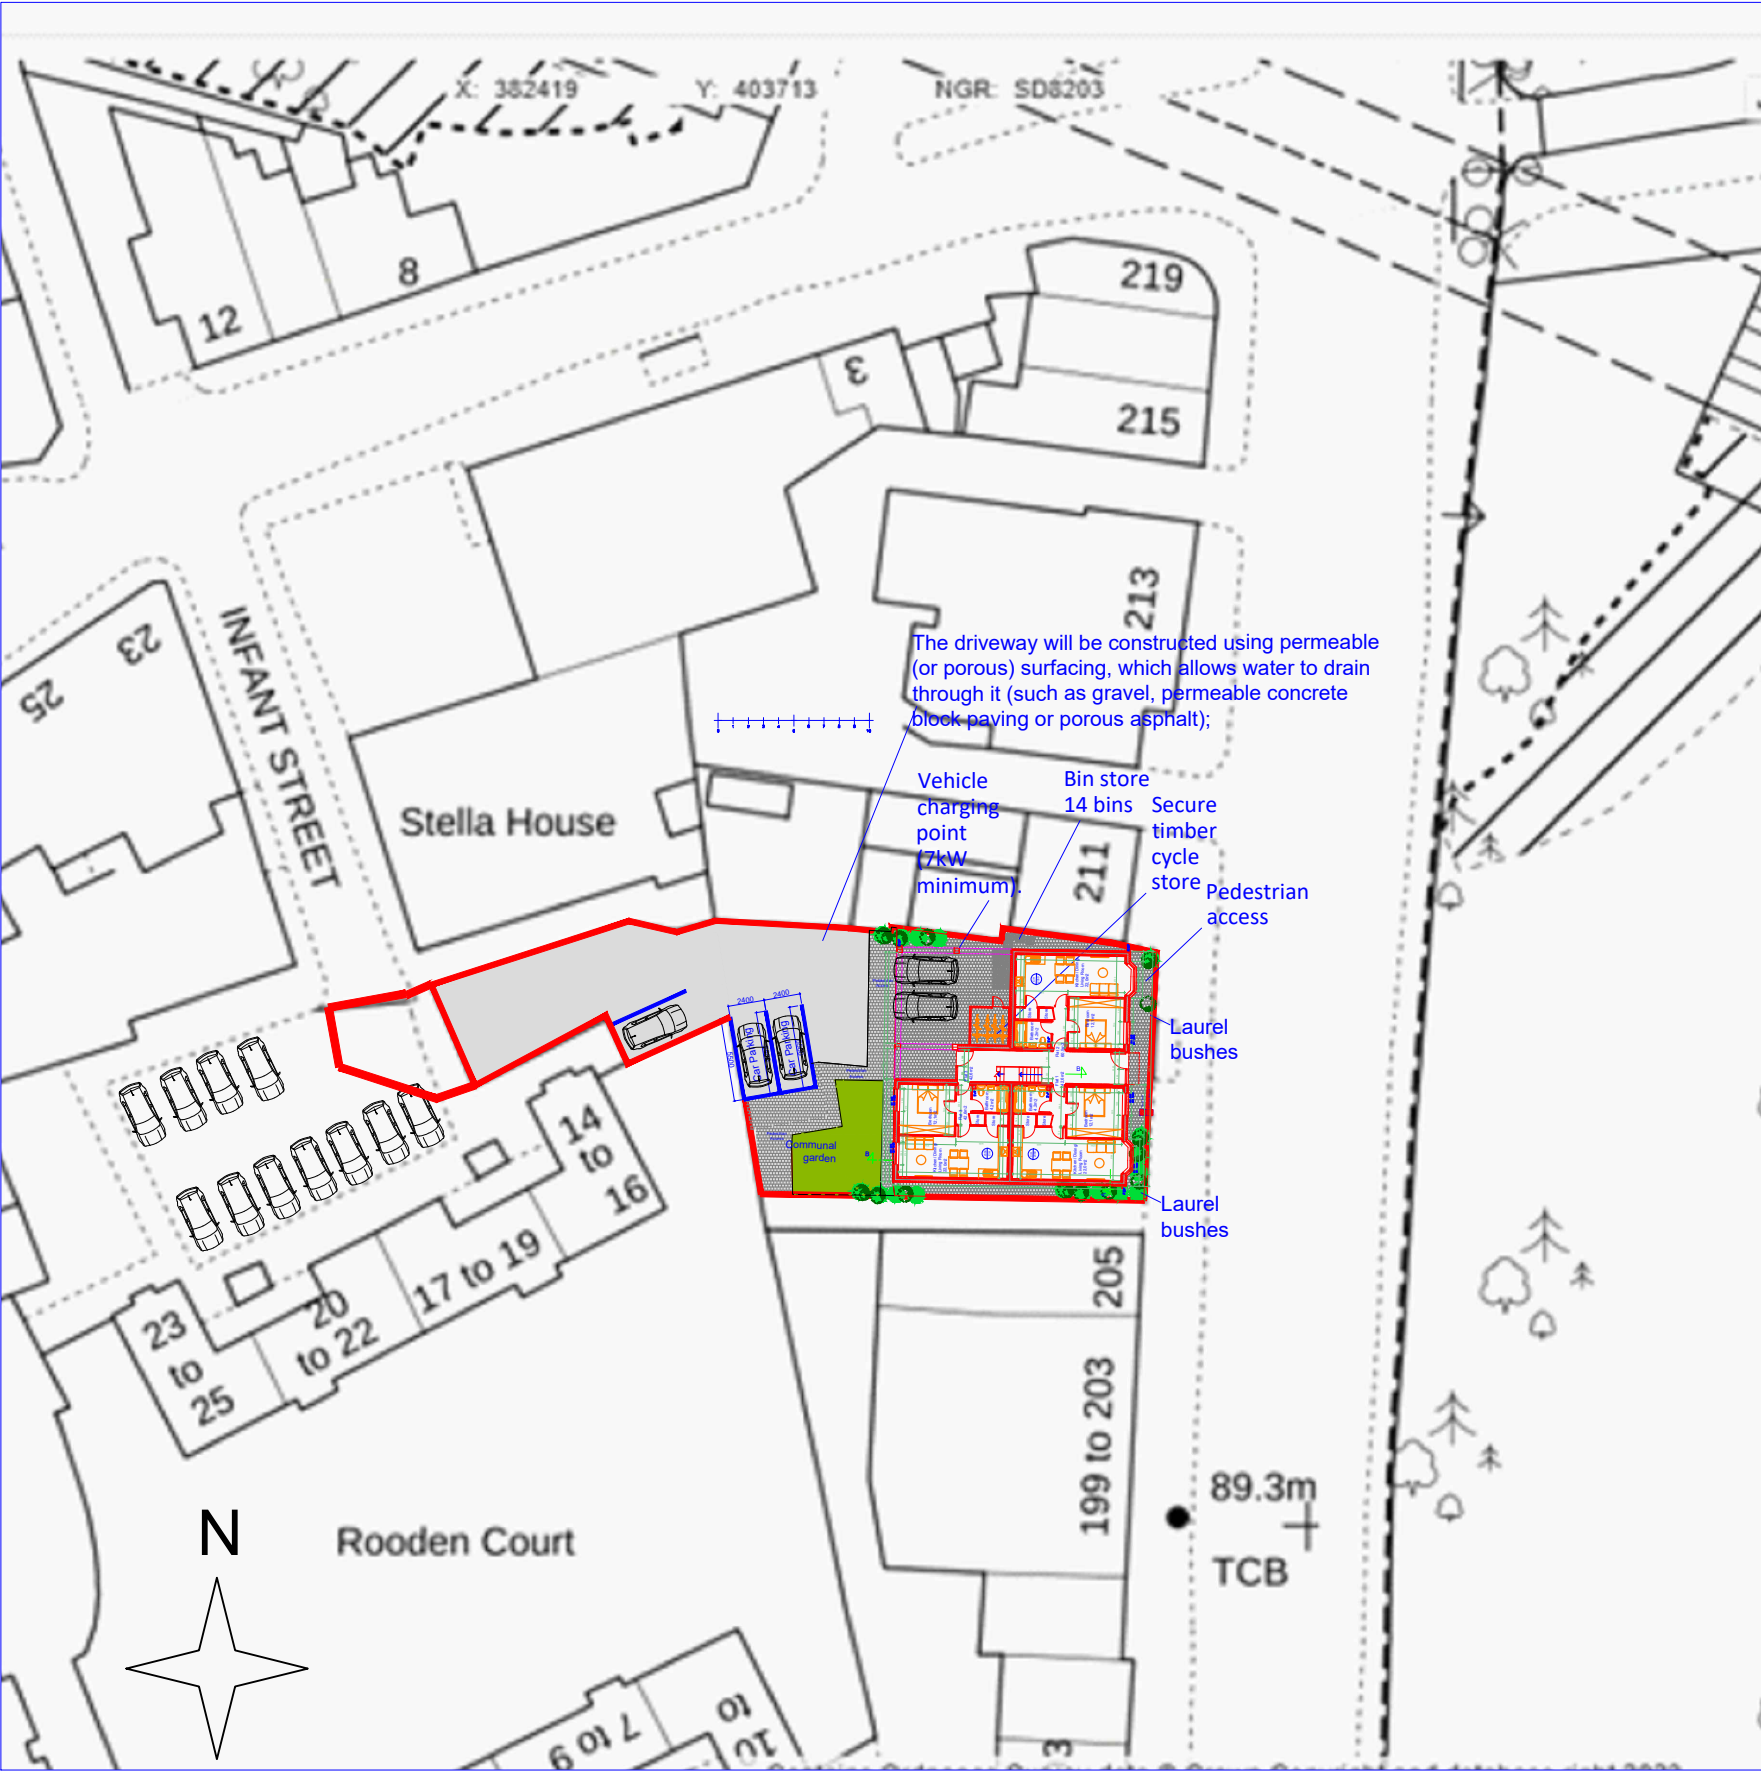


Proposed OS Map
Scale 1:500

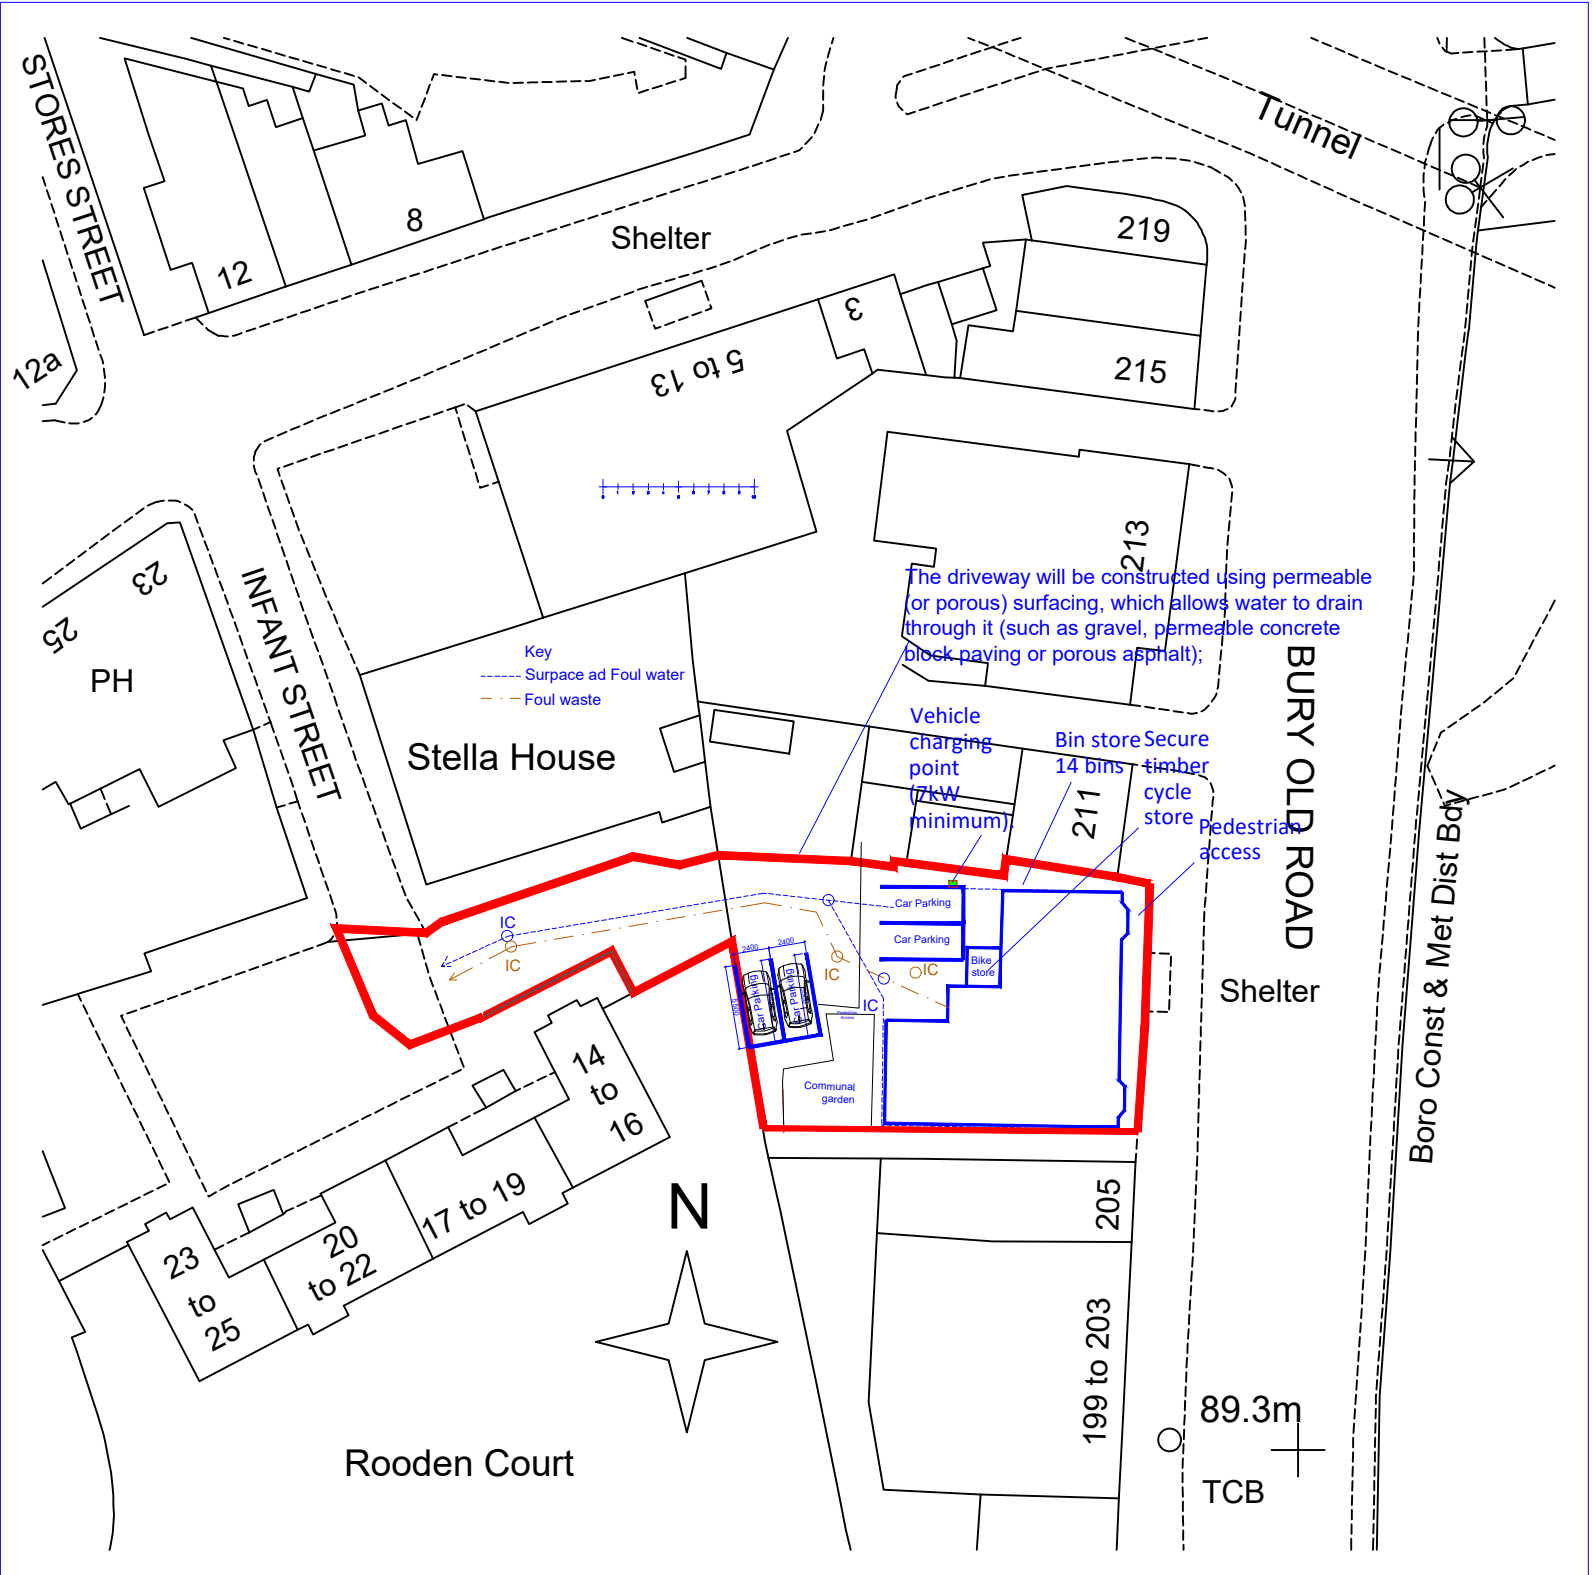

Topo Proposed OS Map
Scale 1:500

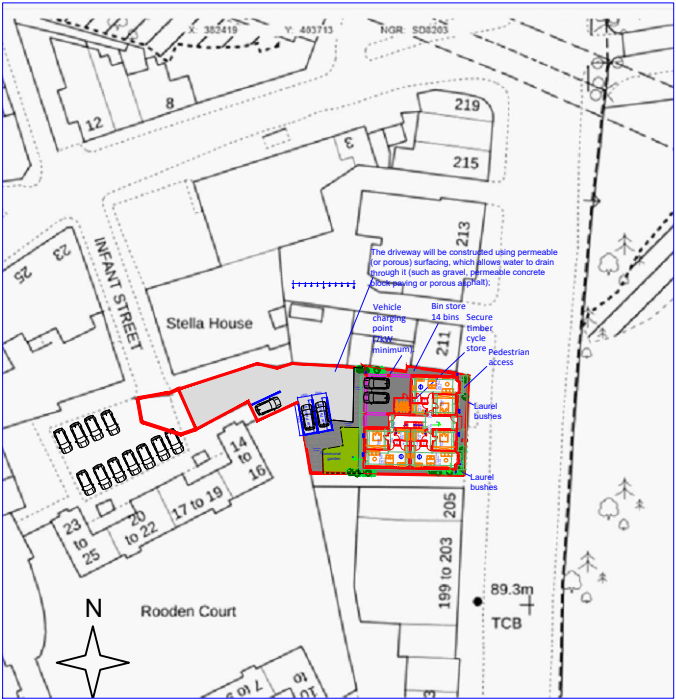

Proposed OS Map
Scale 1:1250

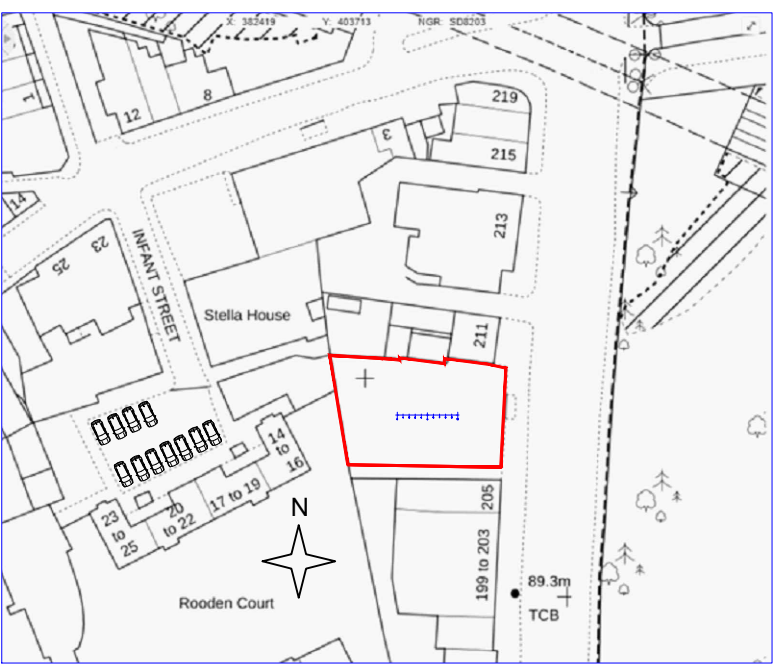

Existing OS Map
Scale 1:1250



Existing Topo OS Map
Scale 1:1250

All dimensions are to be checked on site. This drawing shall not be scaled to ascertain dimensions.

Rev	Date	Description
Issued For : INFORMATION PURPOSES ONLY		
Client		
Mr. Hassen Lakhel		
Project		
207 to 209 Bury Old Rd, Prestwich. Bury. M25		
1JFProposed new build apartments.		
4 x two bedroom and 3 x one bedroom		
Scheme - Drawing Title		
Existing and Proposed OS Map		
03		
Drawing No.	Revision	Date 29.11.23
		Scale Various @A2
		
Plans To Build It Ltd		
Tel: 0161 728 5730		
Mob: 07741175755		
www.planstobuildit.com		