


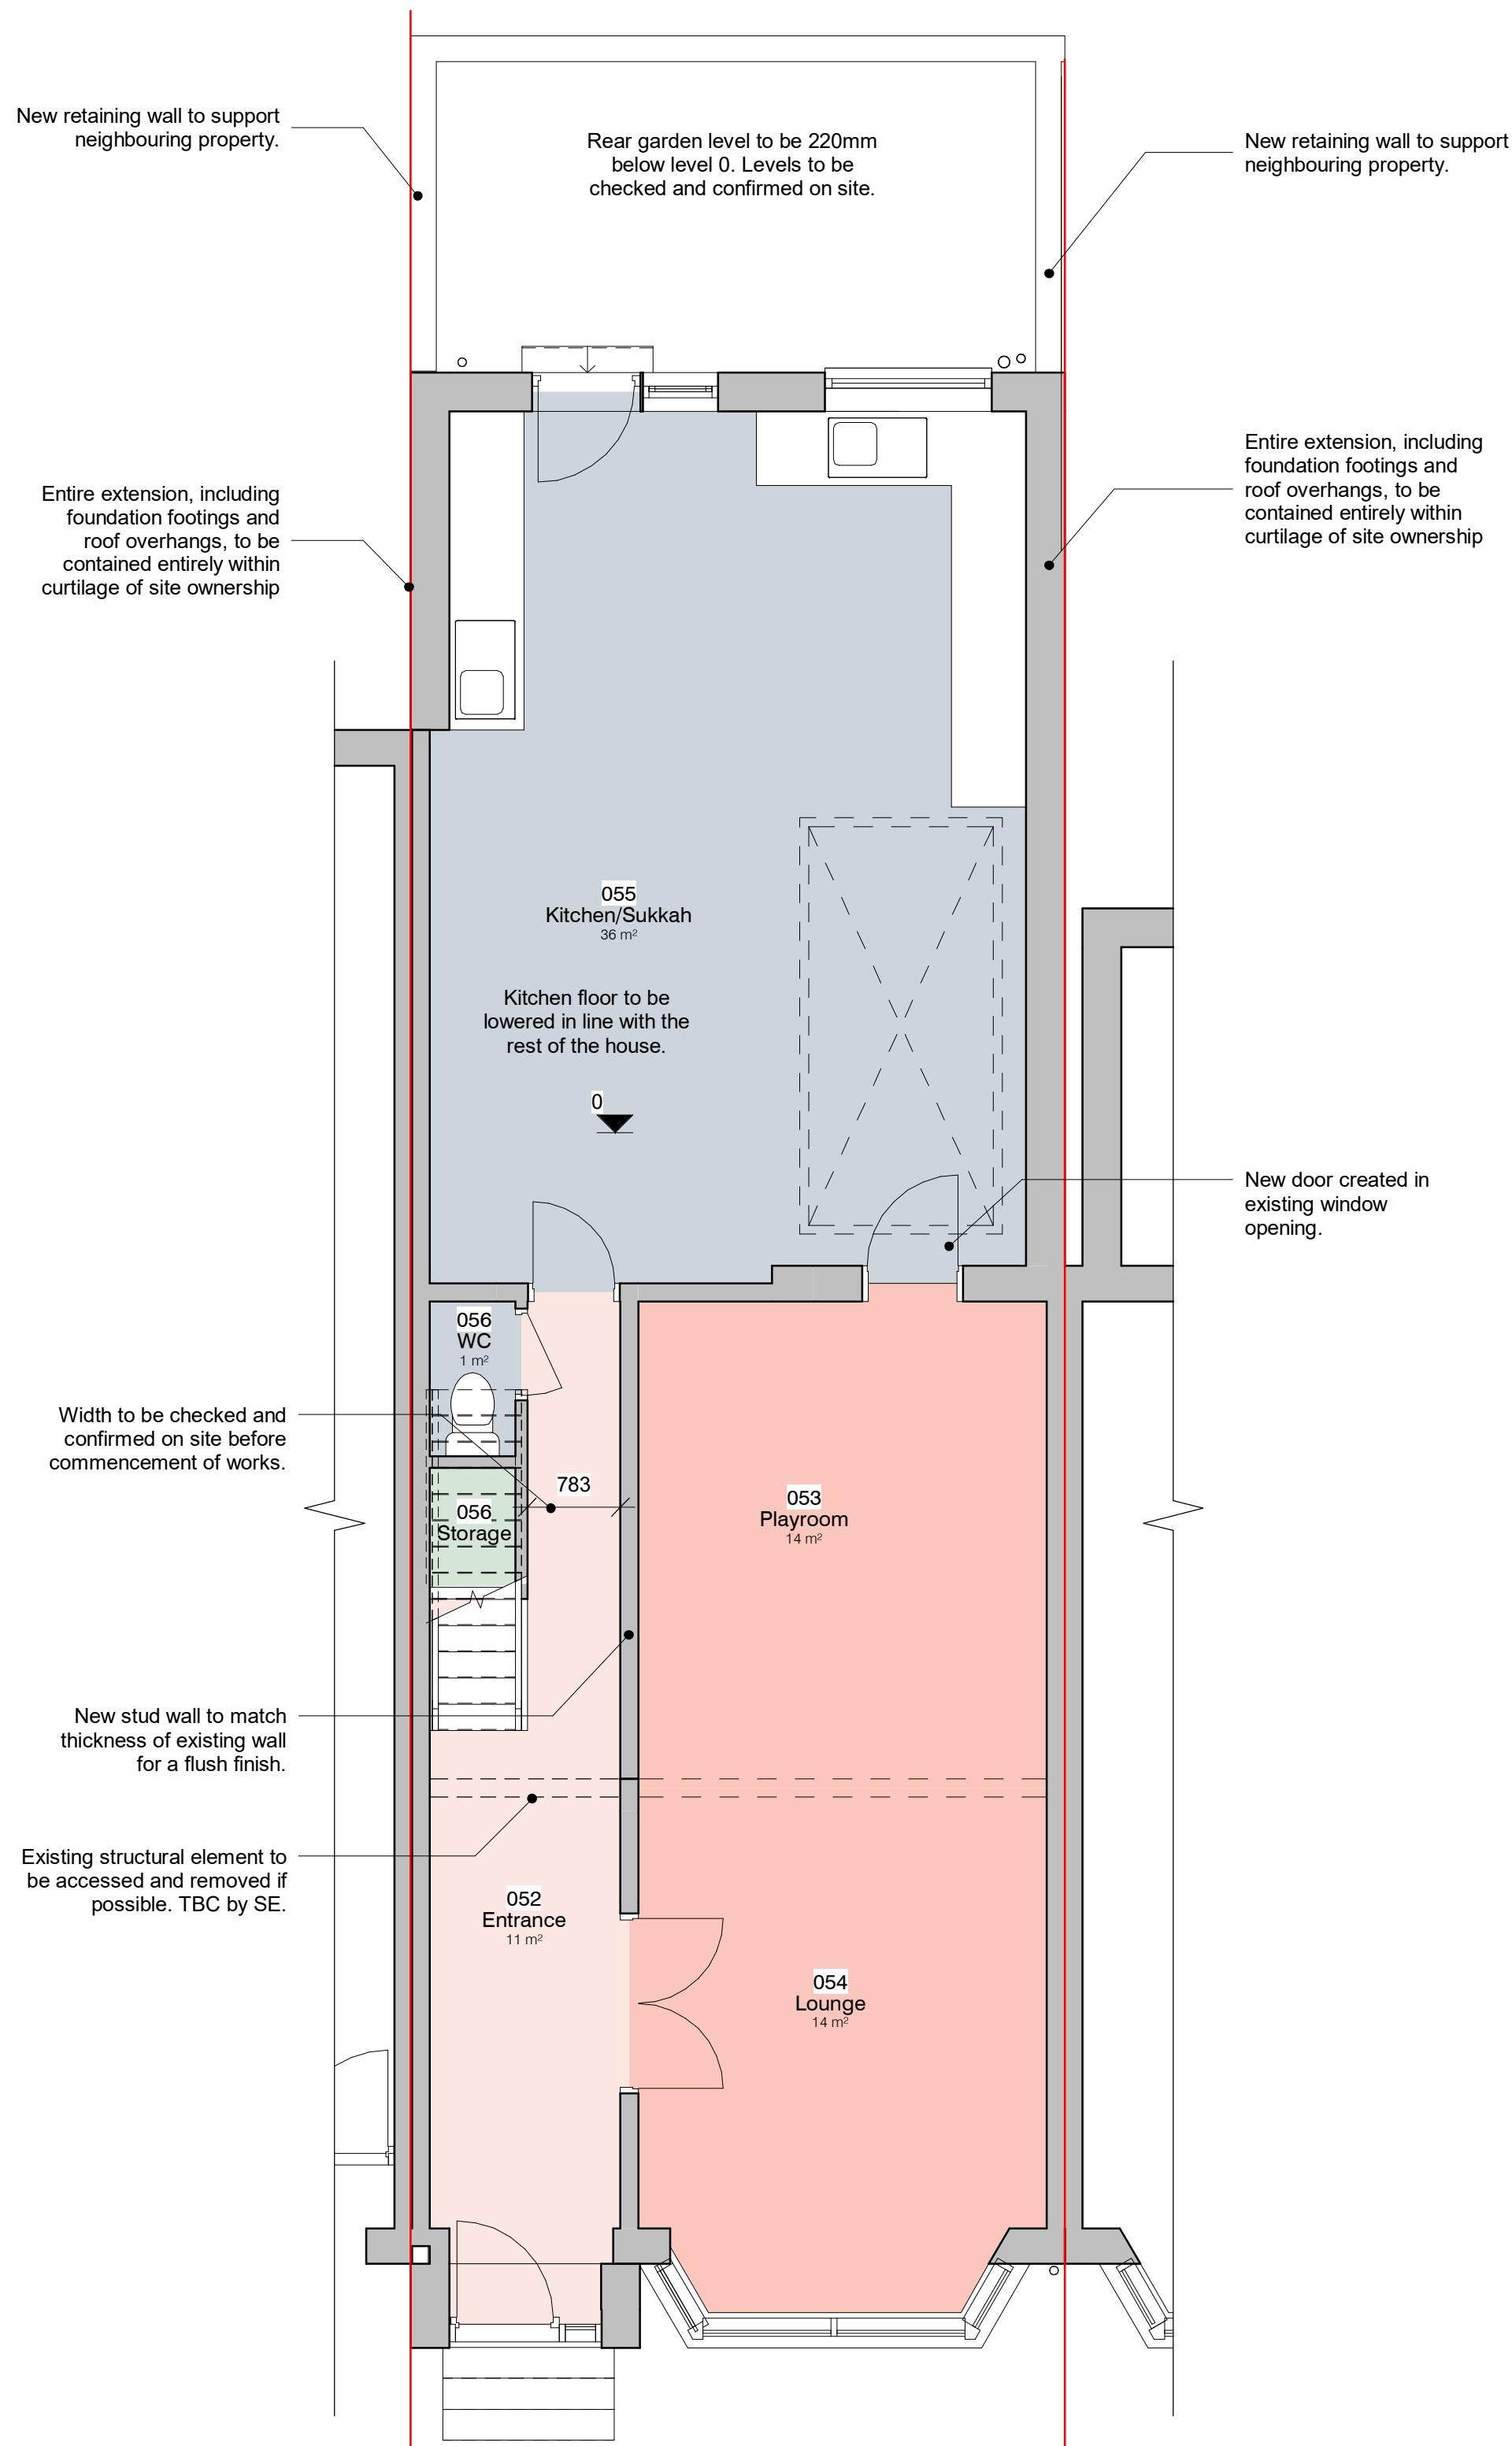


1 Level 0 - GA Proposed
1 : 50



3 Front - Proposed
1 : 100



5 Rear - Proposed
1 : 100

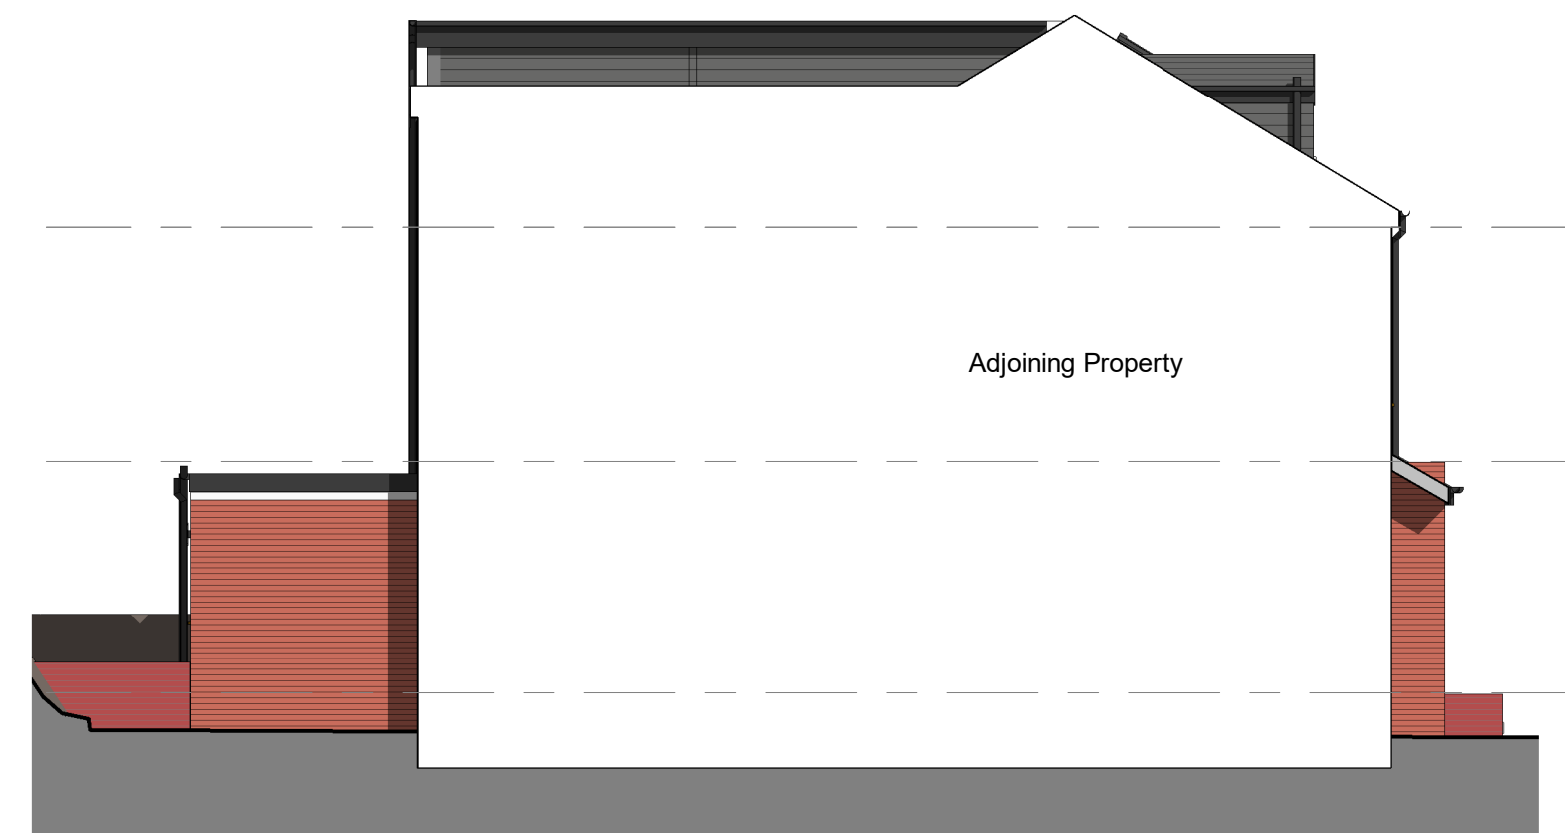


4 Left Side - Proposed
1 : 100



6 Right Side - Proposed
1 : 100

Note Block - Elevations - GA

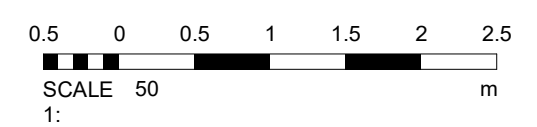

6 Rear extension amendment	11-10-21	ER
5 Boundary amendments	13-09-21	ER
4 Plan amendments	17-08-21	ER
3 Plan amendments	16-08-21	ER
2 Building Regs	01-01-18	TD
1 Plan Revisions	19-10-17	TD

DEBTAL ARCHITECTURE

72 Bury New Road, Manchester, M25 0JU.
Tel: 0161 773 1630
office@debtalarchitecture.co.uk
www.debtalarchitecture.co.uk

CLIENT
Ephraim Lobenstein
PROJECT
28 George Street - Prestwich

TITLE
Proposed GA Plans and Elevations

PROJECT NO.
DA17134.

DRAWING NO.
003.

REV.
6

STATUS
PLANNING

SCALE & A1
As indicated

DATE
18 OCT 2017

DRAWN BY
TD

© COPYRIGHT - ALL RIGHTS RESERVED THIS DRAWING MUST NOT BE REPRODUCED WITHOUT PERMISSION. ALL DIMENSIONS RELATIVE TO THIS DRAWING TO BE CHECKED ON SITE. DESIGNER TO BE NOTIFIED OF ANY DISCREPANCIES. DESIGNER MUST BE NOTIFIED BEFORE WORK COMMENCES. THIS DRAWING MUST BE CHECKED AGAINST ANY OTHER STRUCTURAL/SPECIALITY DRAWINGS PROVIDED THIS DRAWING MUST NOT BE USED FOR CONSTRUCTION UNLESS ISSUED FOR CONSTRUCTION. ALL DIMENSIONS ON THIS DRAWING ARE IN MILLIMETRES UNLESS OTHERWISE STATED.