




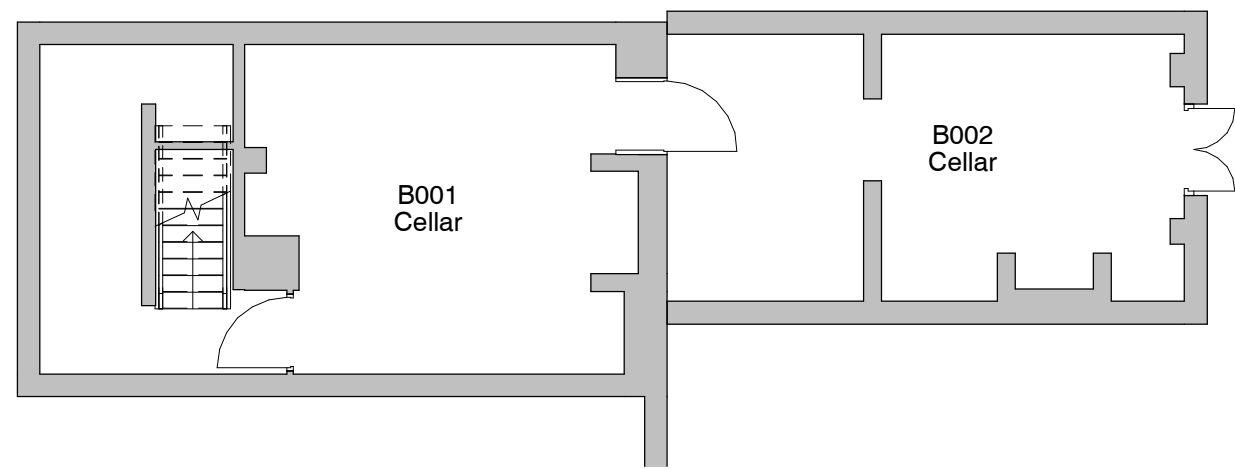


1. Level B1 - GA Historic
1 : 100

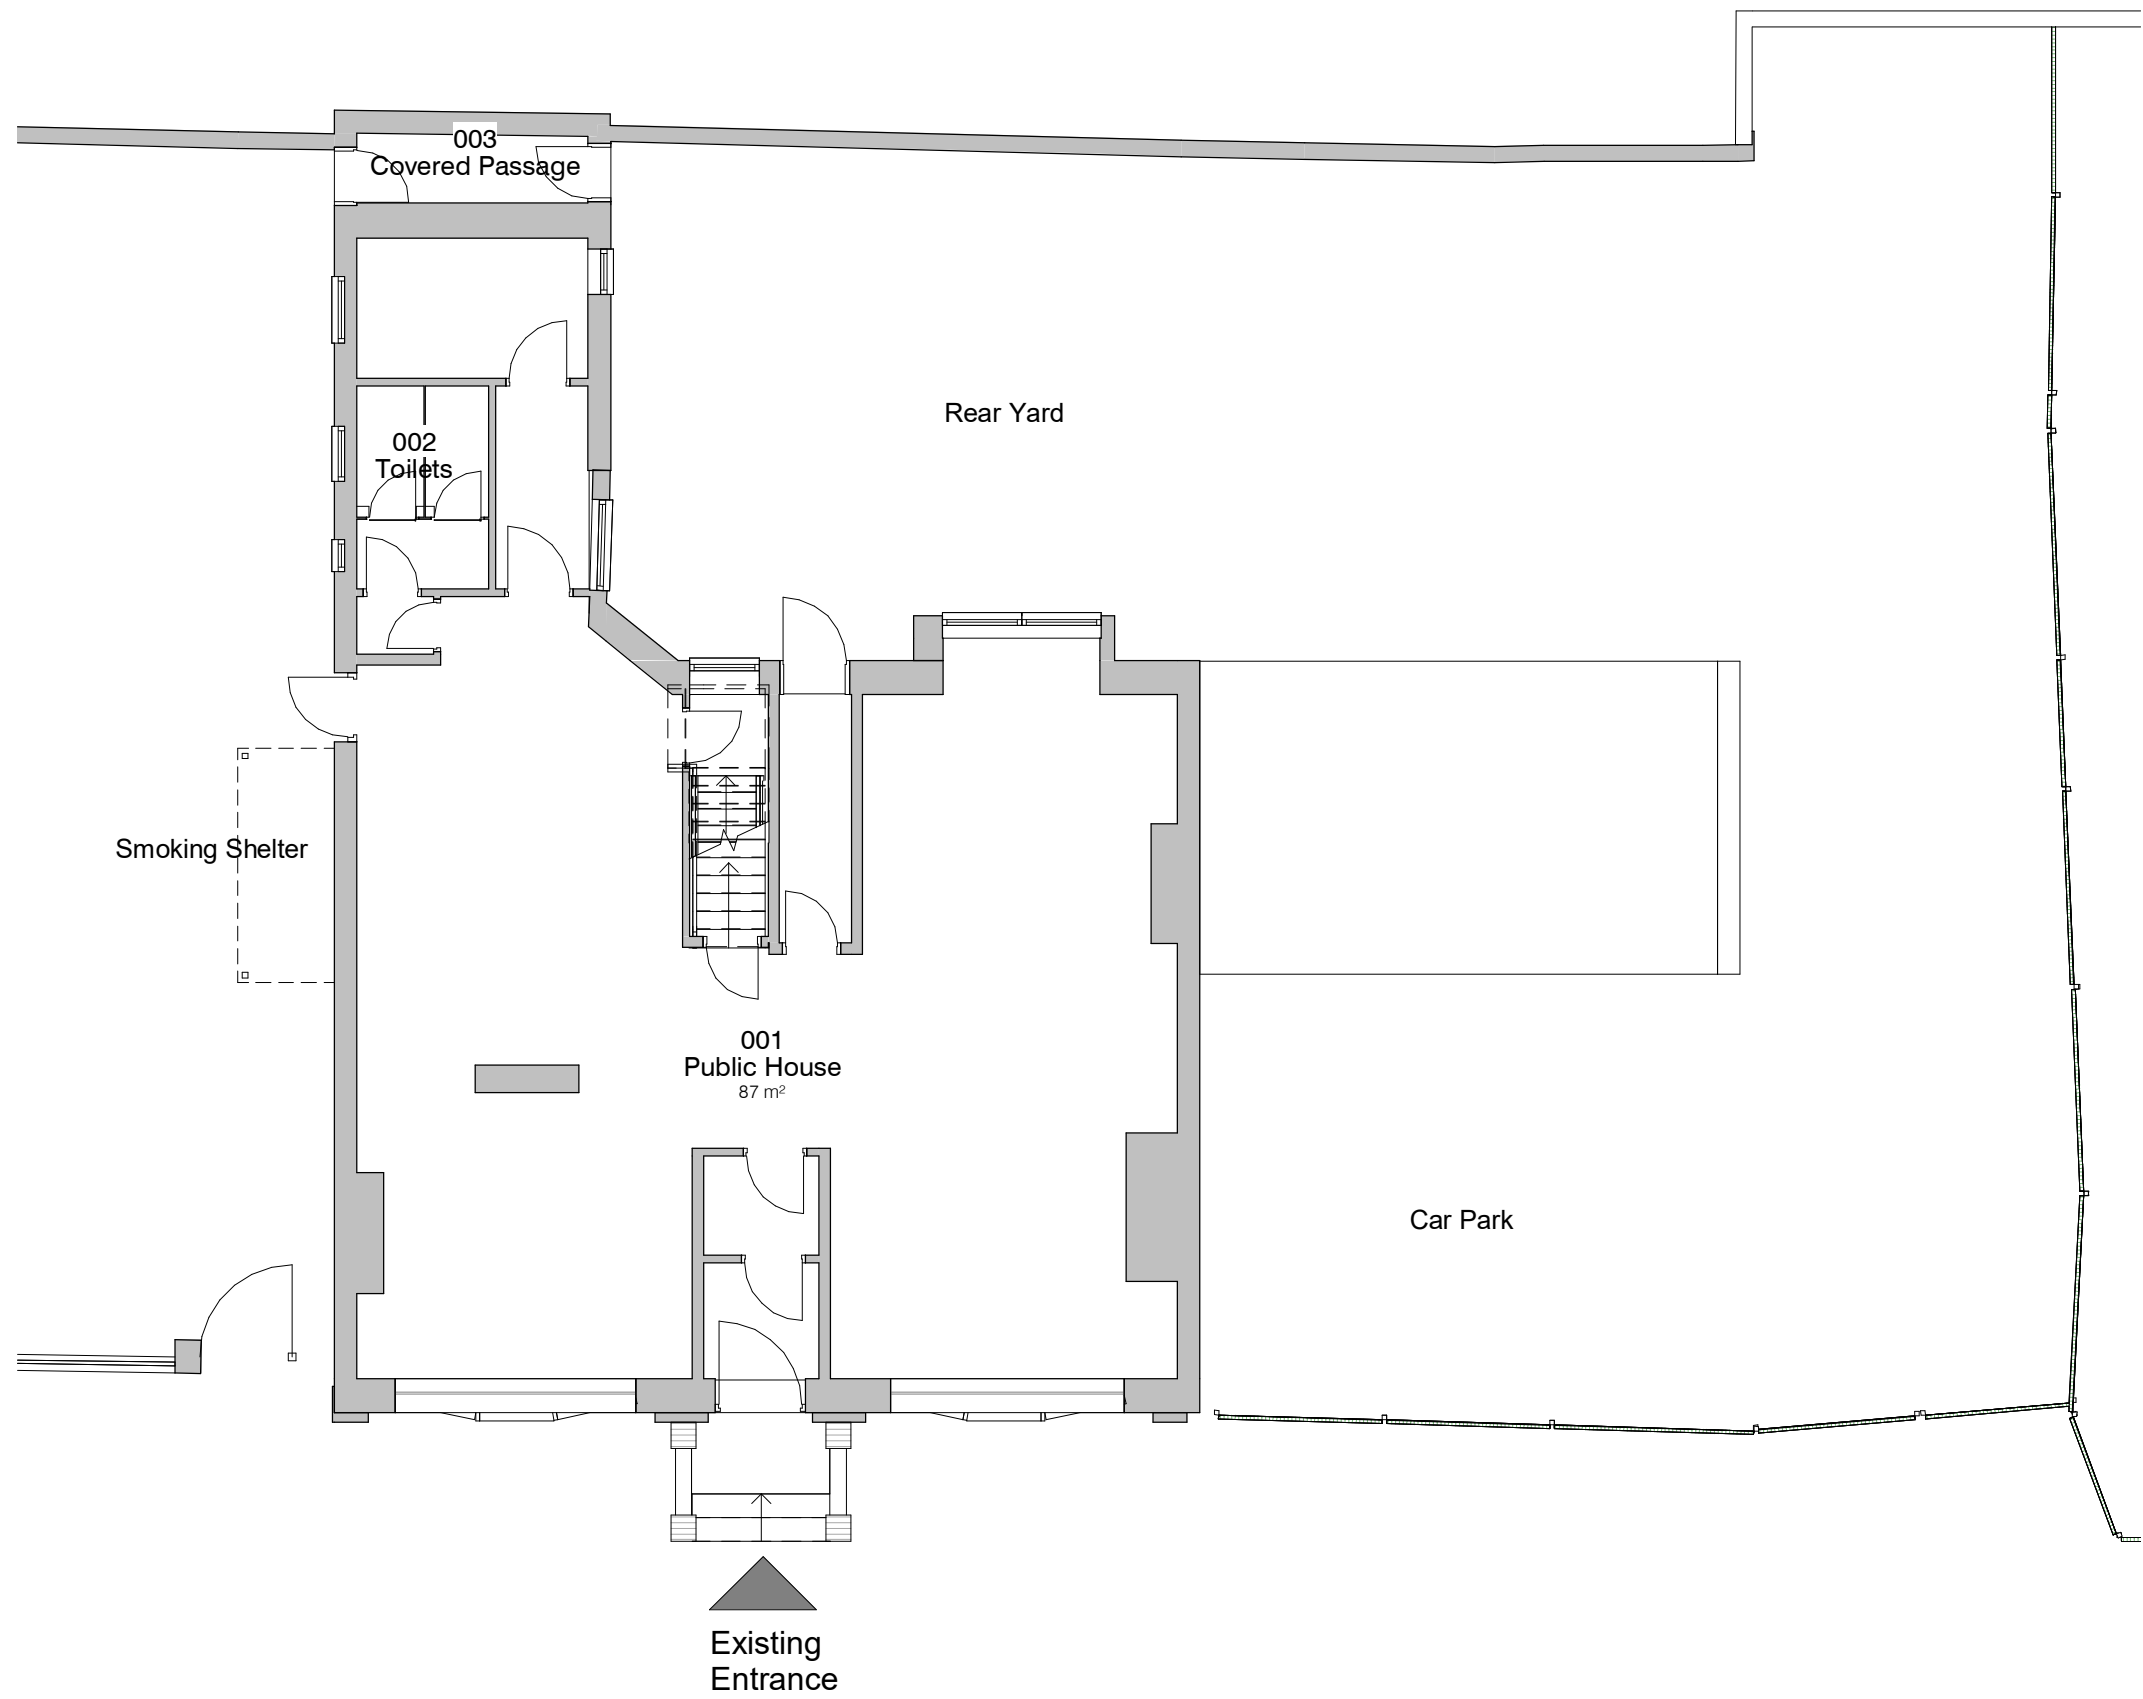

2. Level 0 - GA Historic
1 : 100

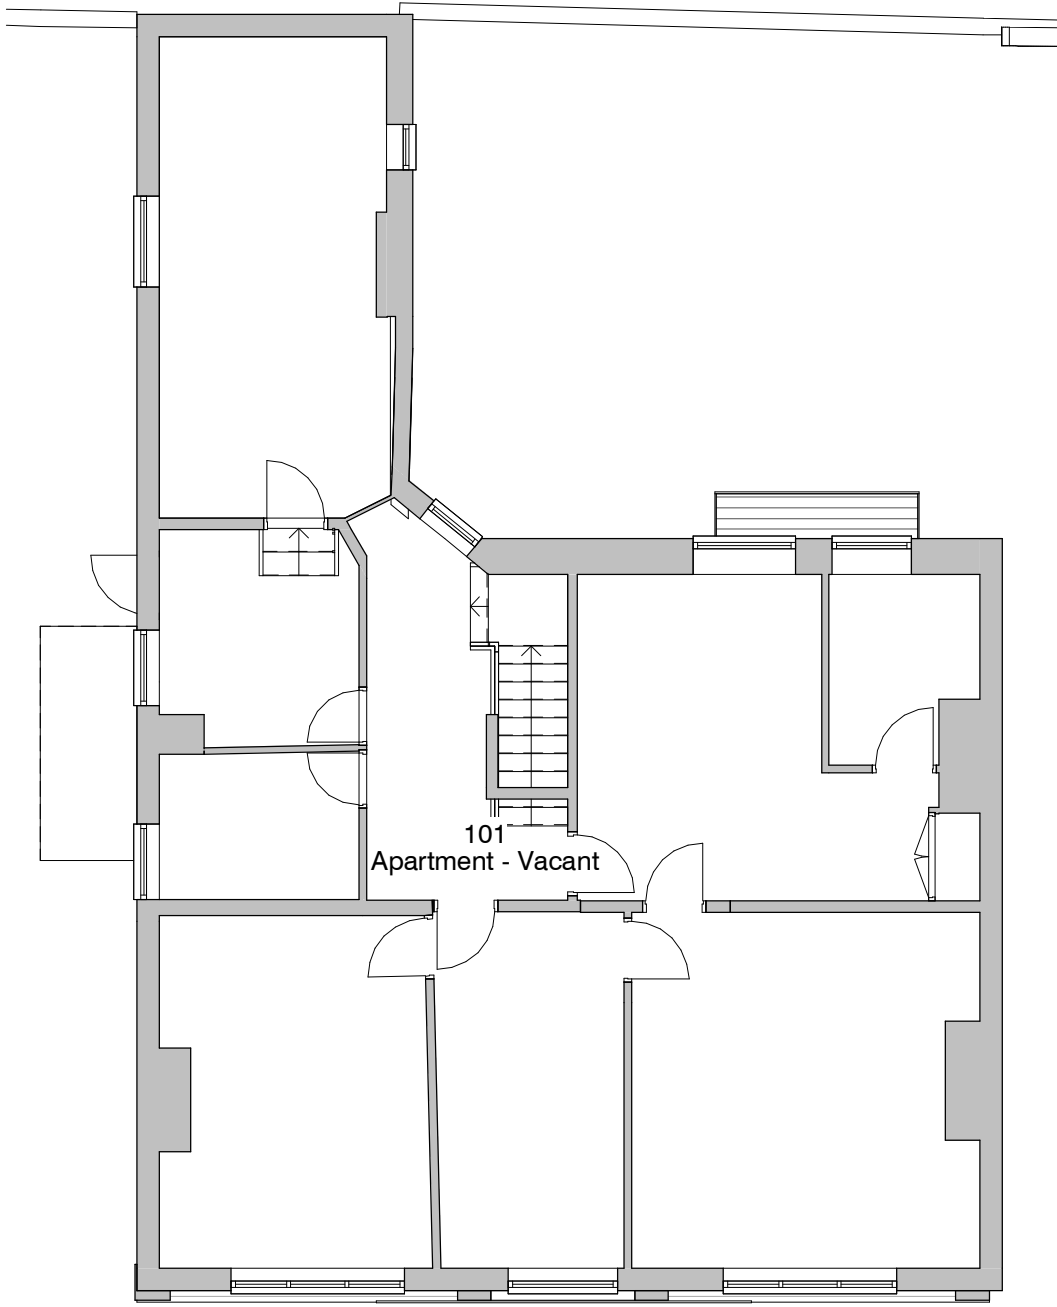

3. Level 1 - GA Historic
1 : 100

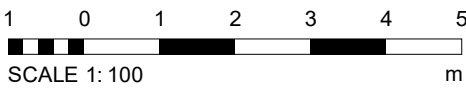

REV		DESCRIPTION	BY	DATE
PROJECT	SCALE @ A1	DATE	DRAWN BY	
136 Stand Lane	1 : 100	28 Feb 2023	ET	
CLIENT	STATUS			
Mr. Kajan Thayalan	PLANNING			
TITLE	PROJECT NO.	DRAWING NO.	REV.	
Historic GA Plans	DA20070.1.	002.		
NOTES		© COPYRIGHT. ALL RIGHTS RESERVED. THIS DRAWING MUST NOT BE REPRODUCED WITHOUT PRIOR WRITTEN CONSENT. DRAWING TO BE USED FOR THE STATUS INDICATED ONLY. ALL DIMENSIONS AND SETBACKS TO BE AS SHOWN AND COMPARED ON THE ANY CONFLICTS TO BE RESOLVED BY THE ARCHITECT. NO COMMENCEMENT OF ANY WORK, AS SHOWN AND INDICATED, IS TO BE ACCORDANCE WITH CURRENT LOCAL AND NATIONAL LEGISLATION, THE LATEST CODES OF PRACTICE AND BEST PRACTICES, AND ALL DIMENSIONS TO BE AS SHOWN (UNLESS OTHERWISE STATED).		