

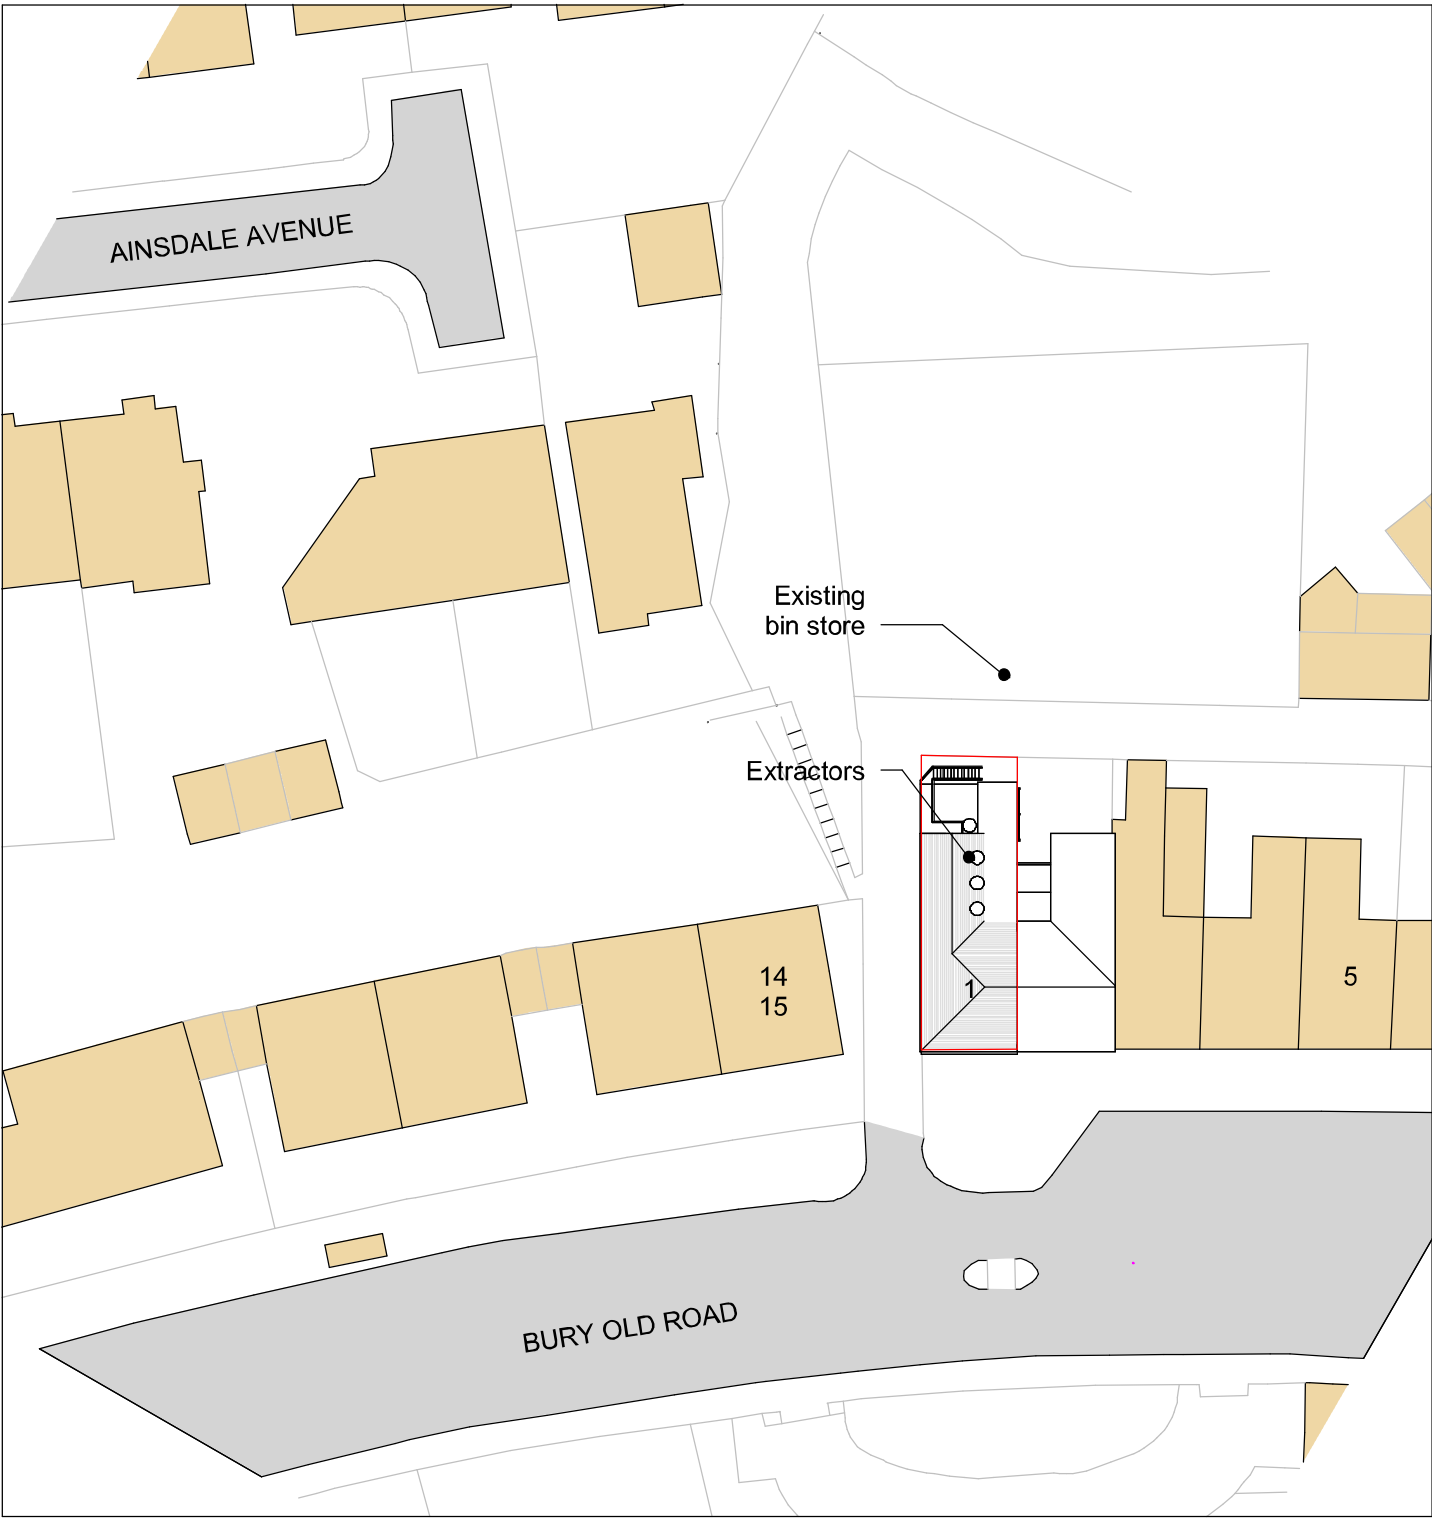


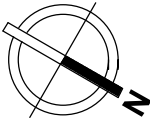

1. Site - Block Plan
1 : 500

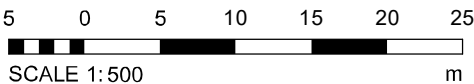

Legend - Boundaries



— Site Boundary

Notes - Boundaries

A Application site boundary determined using OS Data.



2. Site - Location Plan

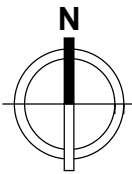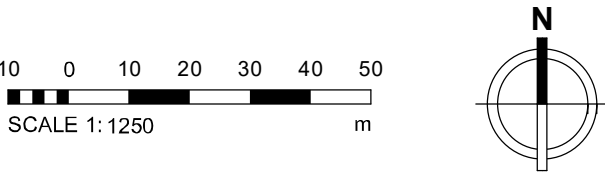

2	Extractors added	ER	24-07-24
1	Bin store	ER	20-05-24
REV	DESCRIPTION	BY	DATE

 MELIA ARCHITECTURE meliaarchitecture.com office@meliaarchitecture.com 0161 729 0936	
PROJECT Pagoda - 1 Park Hill	
PROJECT NO. MA24009.	
CLIENT Daniel Clayhills	
DATE 30 MAR 2024	
DRAWN BY ER	
SHEET NO. 001.	REV. 2
SCALE @ A3 As indicated	
NOTES © COPYRIGHT : ALL RIGHTS RESERVED. NO PART OF THIS PUBLICATION MAY BE REPRODUCED, IN ANY FORM OR BY ANY MEANS WITHOUT PRIOR WRITTEN PERMISSION FROM THE DESIGNER. ALL DIMENSIONS AND SETTING OUT ARE TO BE CHECKED AND CONFIRMED ON SITE BEFORE COMMENCEMENT OF WORK. ANY VARIATION IS TO BE REPORTED TO THE DESIGNER PRIOR TO THE COMMENCEMENT OF ANY WORK. ALL WORK AND MATERIALS TO BE IN ACCORDANCE WITH CURRENT STATUTORY LEGISLATION, RELEVANT CODES OF PRACTICE AND BRITISH STANDARDS. ALL DIMENSIONS ON THIS DRAWING ARE IN MILLIMETRES UNLESS STATED OTHERWISE.	