

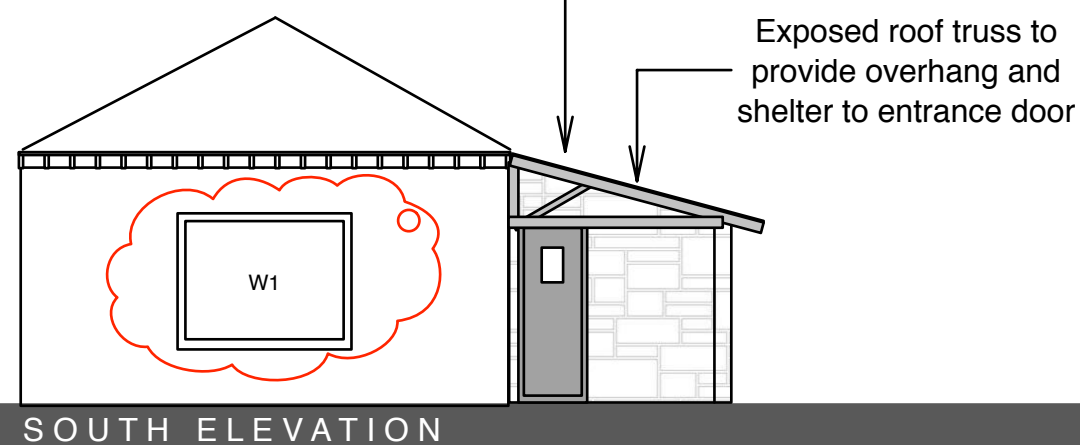
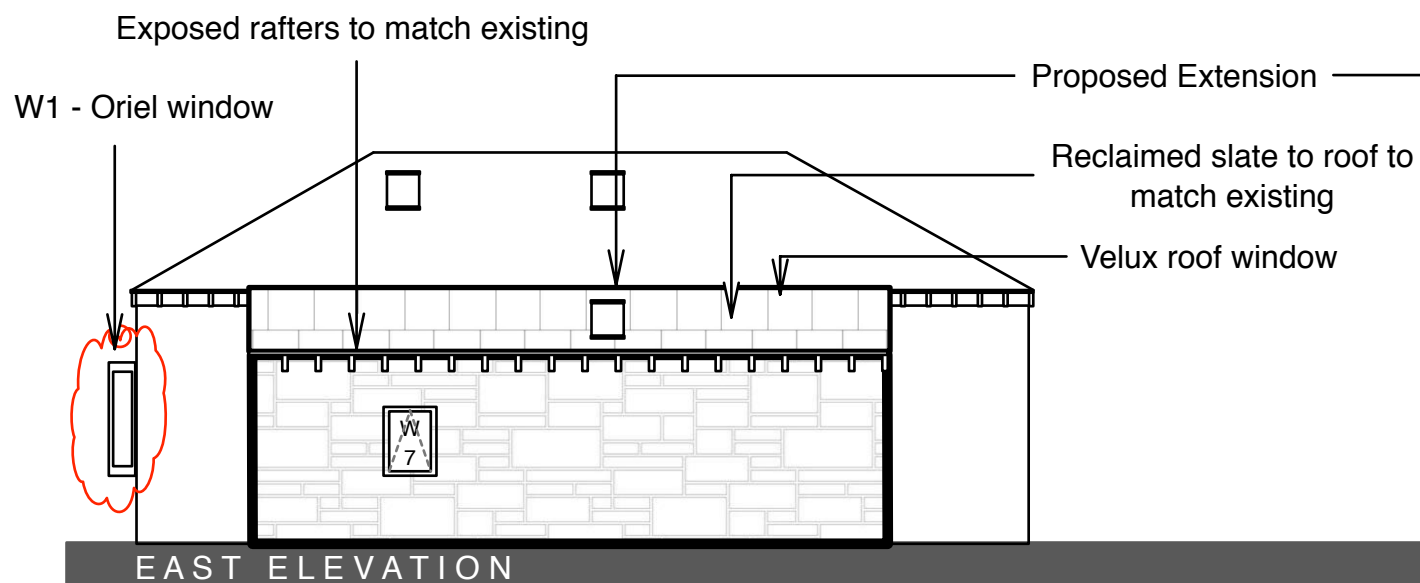
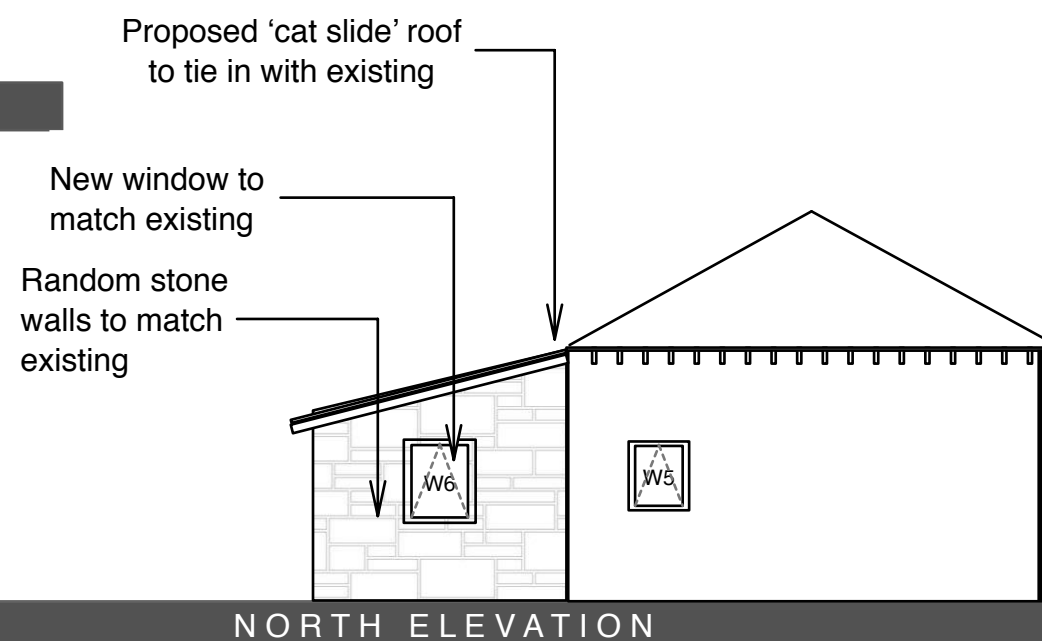


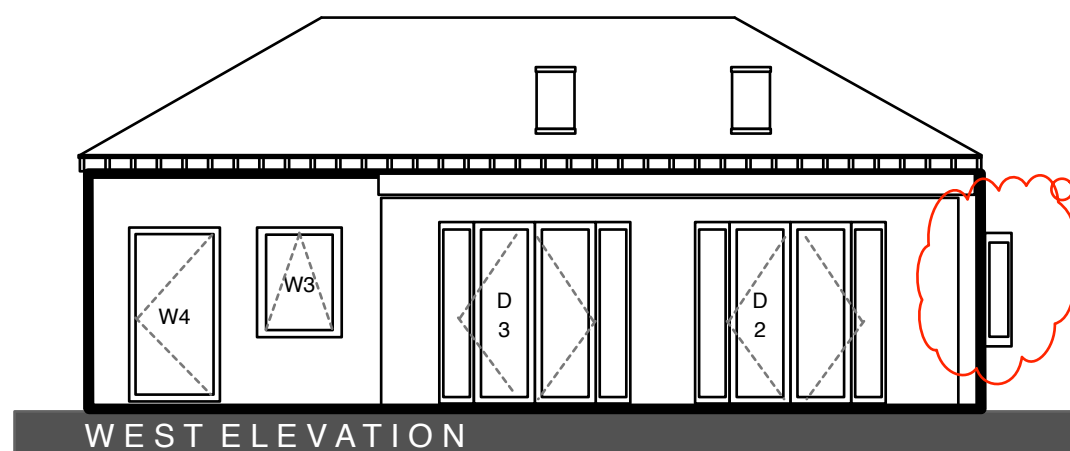

Rev C3 - Window 1 amended to oriel window
 Rev. C2 - Window 1 amended. W2 omitted
 Rev C1 - Issued for construction

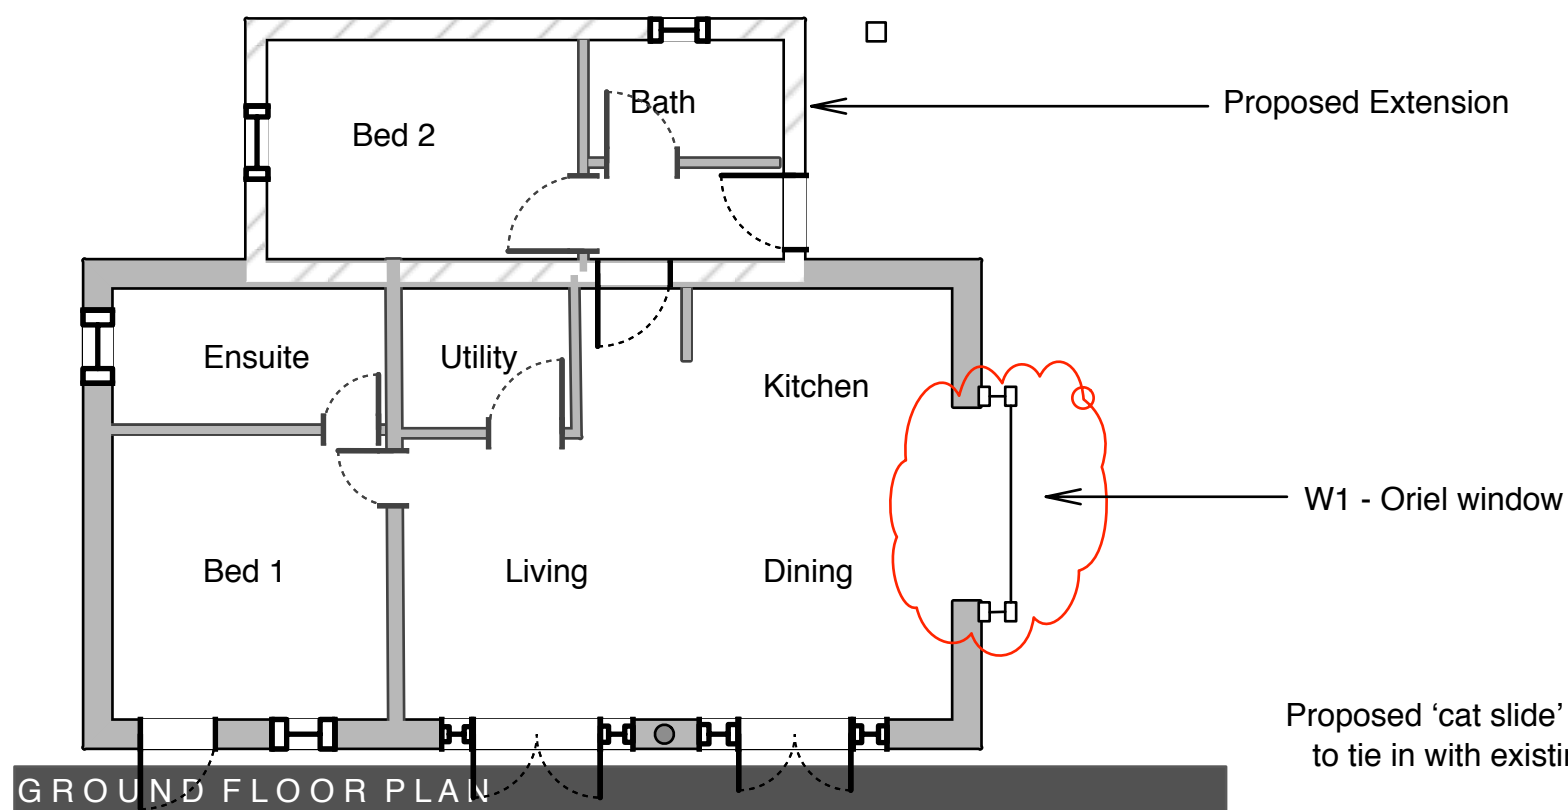

Home Barn, Meadowcroft Farm
 off Slaidburn Drive, Walshaw
 BL8 3PD

Proposed Plan & Elevations
 Scale: 1:100 @ A3

Drawing No. 9000 - 007

Rev.
C3