


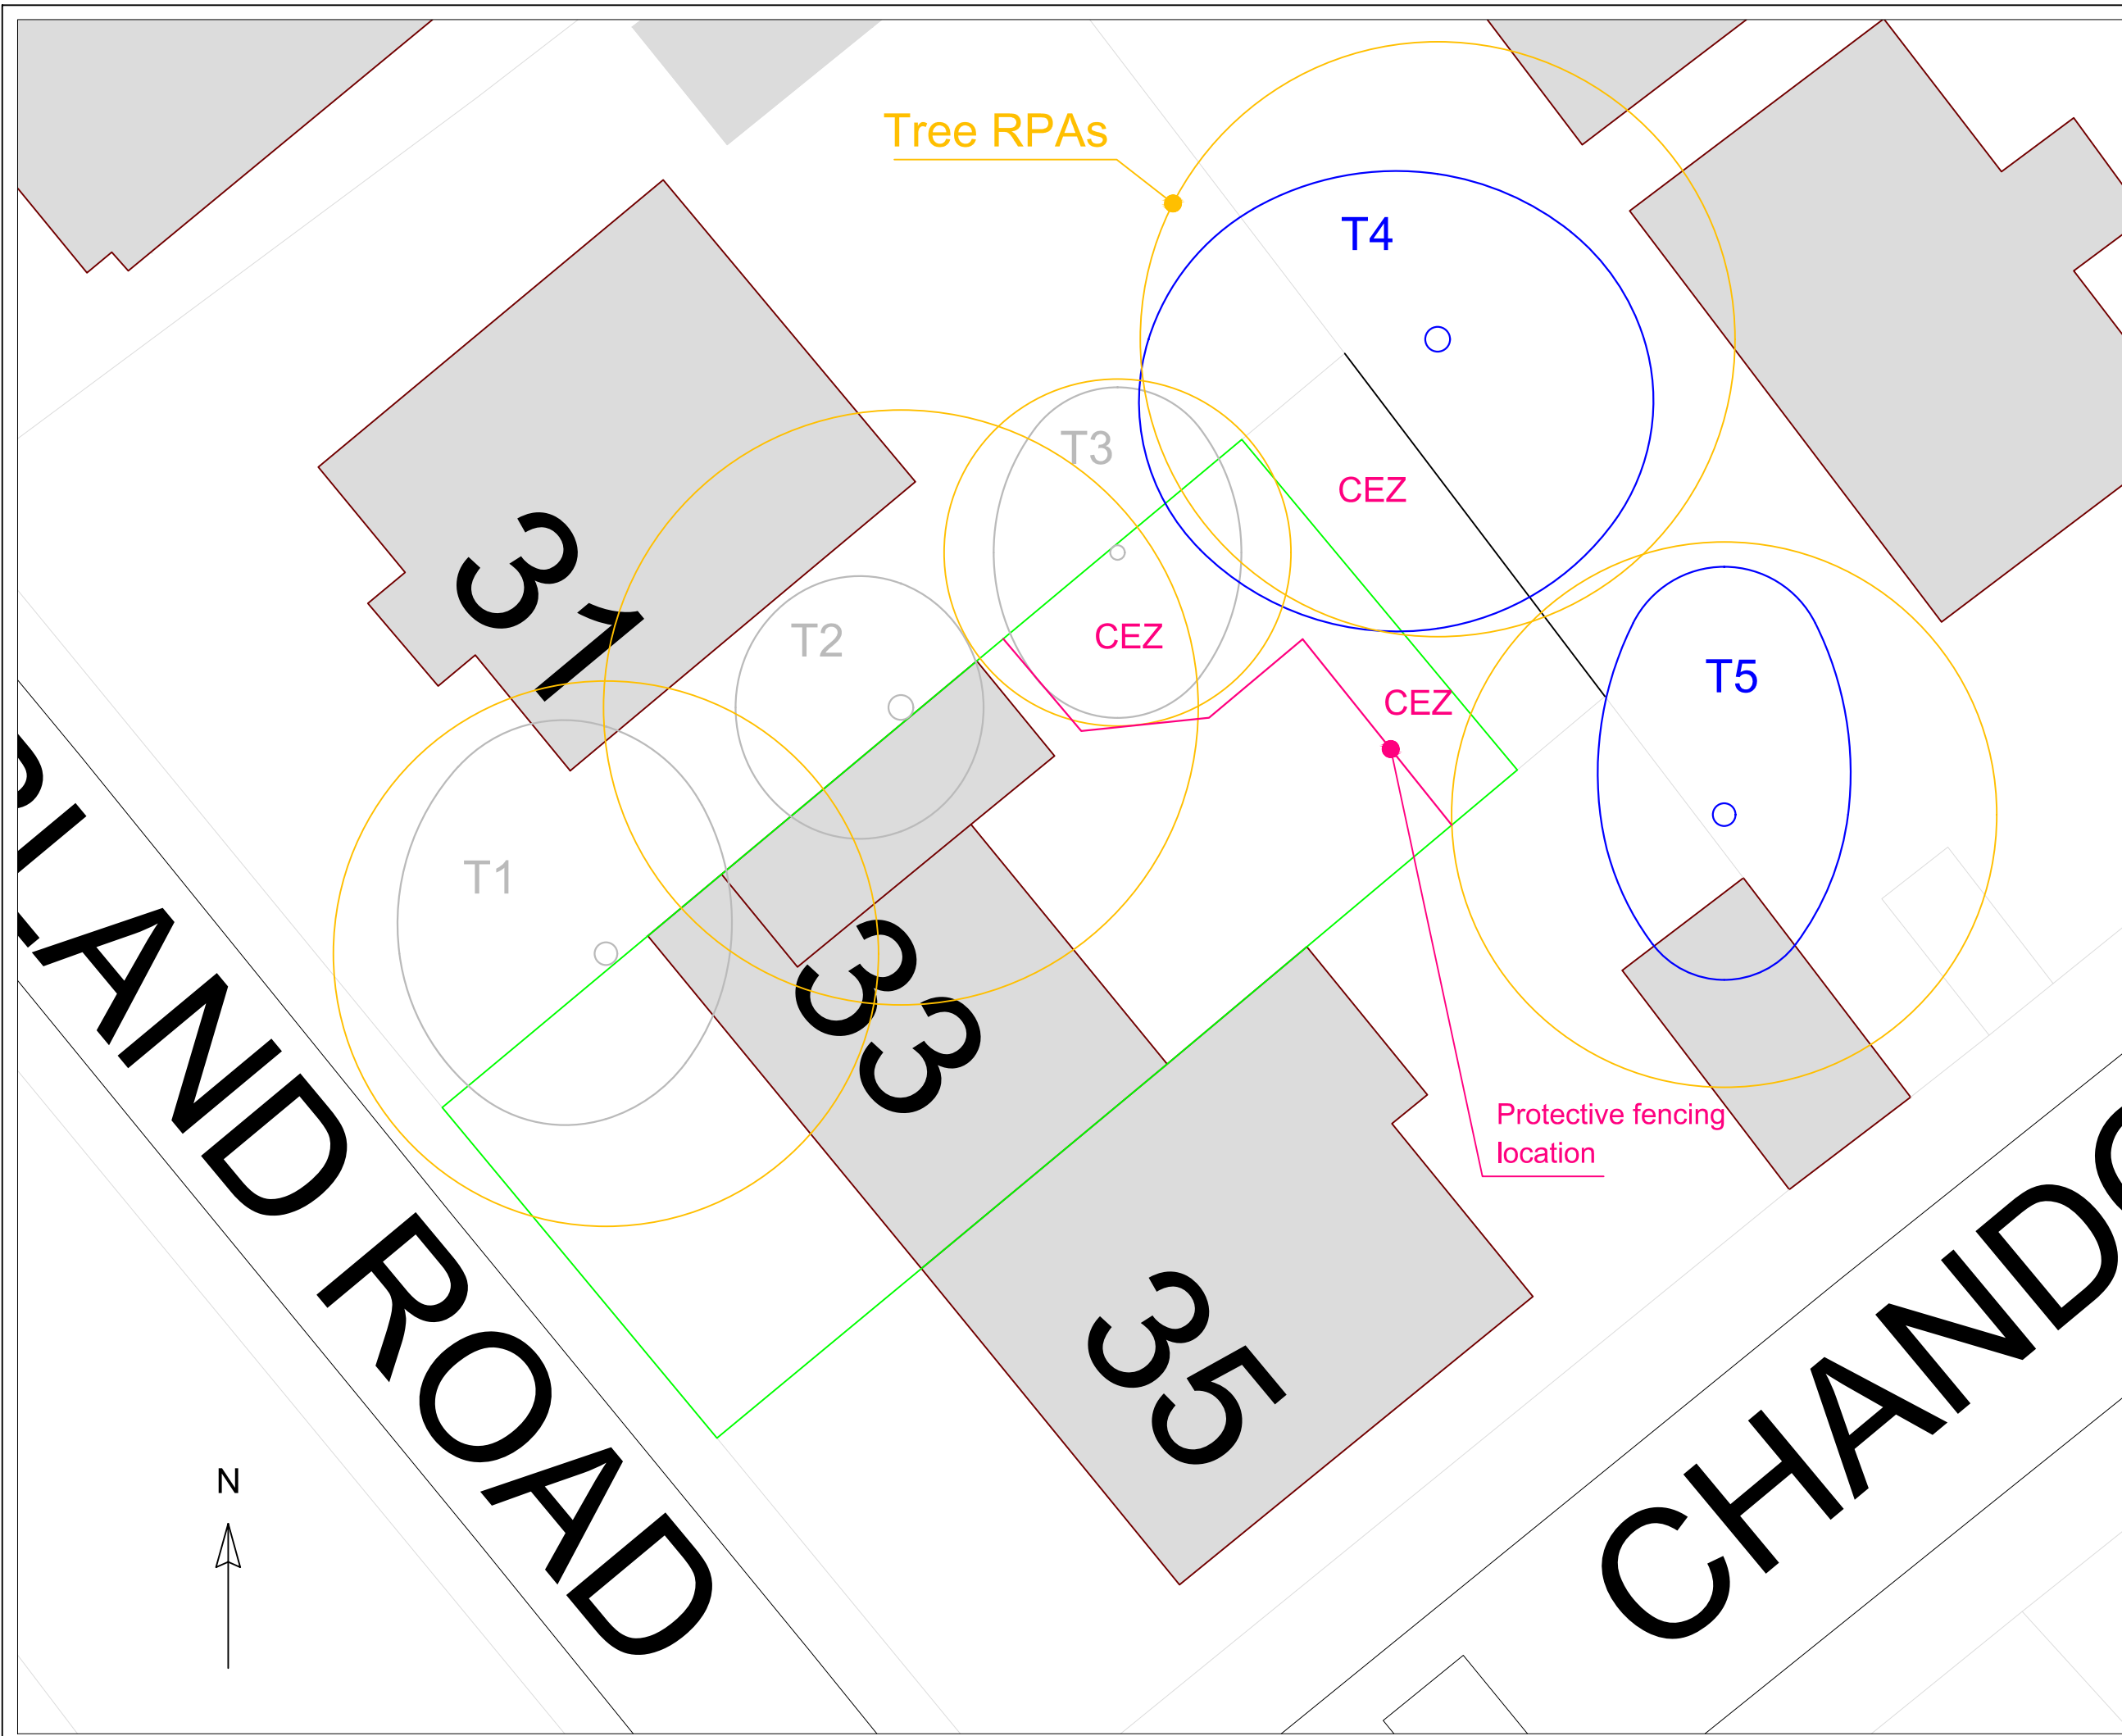

Category A Tree Trees of high quality with an estimated remaining life expectancy of at least 40 years	
Category B Tree Trees of moderate quality with an estimated remaining life expectancy of at least 20 years	
Category C Tree Trees of low quality with an estimated remaining life expectancy of at least 10 years, or young trees with a stem diameter below 150mm	
Category U Tree Trees in such a condition that they cannot realistically be retained as living trees in the context of the current land use for longer than 10 years	
RPA Calculated root protection area (RPA), depicted as a measured radius around a tree that should remain undisturbed during demolition and construction activity, a construction exclusion zone (CEZ)	
CEZ Protective fencing location	
Client: Mr & Mrs Litke	
Project: 33 Bland Road, Prestwich, M25 9NW	
Dwg No: RTS/13102020/TPP 001	
Date: 13/10/2020	
Scale: 1:150	Size: A3
Rowbottom's Tree Services Ltd Cheddleton Lodge, West Road, Prestwich, Manchester, M25 3FB Tel: 0161 773 2877 www.rowbottoms.co.uk email: bill@rowbottoms-tree-services.co.uk	