
Revision -

DRAWING No. A025/005/BR/04


FOOTWAY SPECIFICATION

SURFACING COURSE:	20mm THK ACG SURF DENSE SURFACE COURSE 6mm Agg
BINDER COURSE:	60mm THK AC20 DENSE BIN
SUB BASE:	100mm THK TYPE 1 CRUSHED LIMESTONE

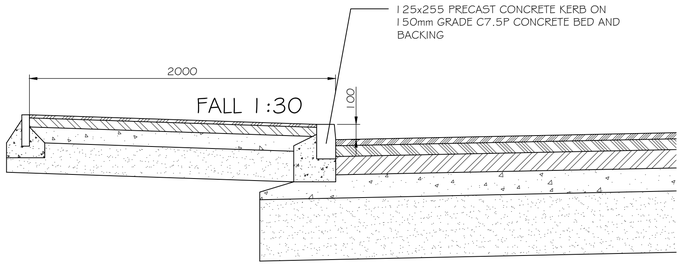


PARKING BAY SPECIFICATION

80mm CONCRETE POROUS PAVING
50mm - 6mm SINGLE SIZED WASHED AGGREGATE
150mm - 20mm WASHED AGGREGATE GRADE D
160mm SUB BASE DTp TYPE 1 GRANULAR MATERIAL
350mm 6F2 CAPPING LAYER SELECTED GRANULAR MATERIAL

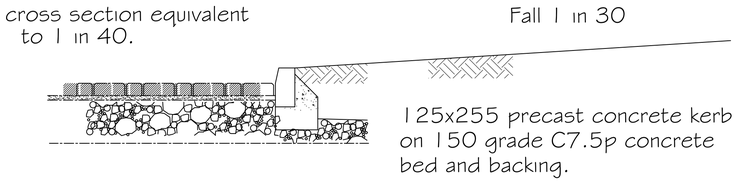

N.B. Sketch diagrammatic only, not to scale.

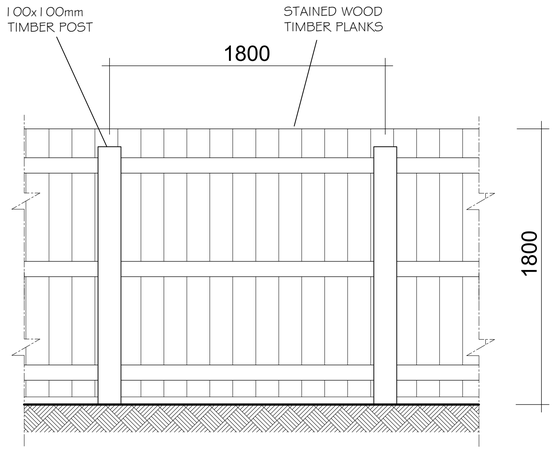

FENCE TYPE A
SCALE 1:20

PERIMETER FENCE 1.8m CTRS MAX.
TYPE TO BE ERECTED IN ACCORDANCE
WITH MANUFACTURERS INSTRUCTIONS

0 200 400 600 800 1000 2000
1:20 SCALE (mm)

NOTES

1. ALL DIMENSION ARE IN MILLIMETERS.
2. DO NOT SCALE FROM THIS DRAWING.
3. THIS DRAWINGS IS TO BE READ IN CONJUNCTION WITH ALL OTHER RELATED DRAWINGS & DOCUMENTS. THE USER SHOULD CONSULT THE DRAWING ISSUE REGISTER FOR DETAILS.
4. THE CONTRACTOR IS TO CHECK AND VERIFY ALL DIMENSIONS ON SITE PRIOR TO COMMENCEMENT OF CONSTRUCTION WORKS.
5. THE ENGINEER/ARCHITECT SHOULD BE CONTACTED IMMEDIATELY IF THE ASSUMPTIONS USED IN THE DESIGN DIFFER TO THAT FOUND ON SITE.

Rev.	Amendments	Date	By

Keystone Design Associates Ltd.

Registered Office
261 Church Street
Blackpool
FY1 3PB
Tel No.01253649040
Fax No. 01253752901
Email: info@keystonedesign.co.uk

PROJECT ADDRESS
LAND AT BILBERRY CLOSE AND ALBERT ROAD, WHITEFIELD, M45 8BL

PROJECT TITLE
RESIDENTIAL DEVELOPMENT

DRAWING TITLE
PROPOSED HARD LANDSCAPING DETAILS

Client:	Scales @A1
THOMPSONS	1:20@A1

Drawn By.	Checked By.	Date
JG	DWH	06/02/25

DRAWING No.	Revision
A025/005/BR/04	-

This drawing & contents are the property of Keystone Design Assoc ltd unauthorized reproduction of the whole or any part there of infringes copyright and may lead to prosecution of civil proceedings

H:\documents\Drawings\2025\Billberry Close Land At