



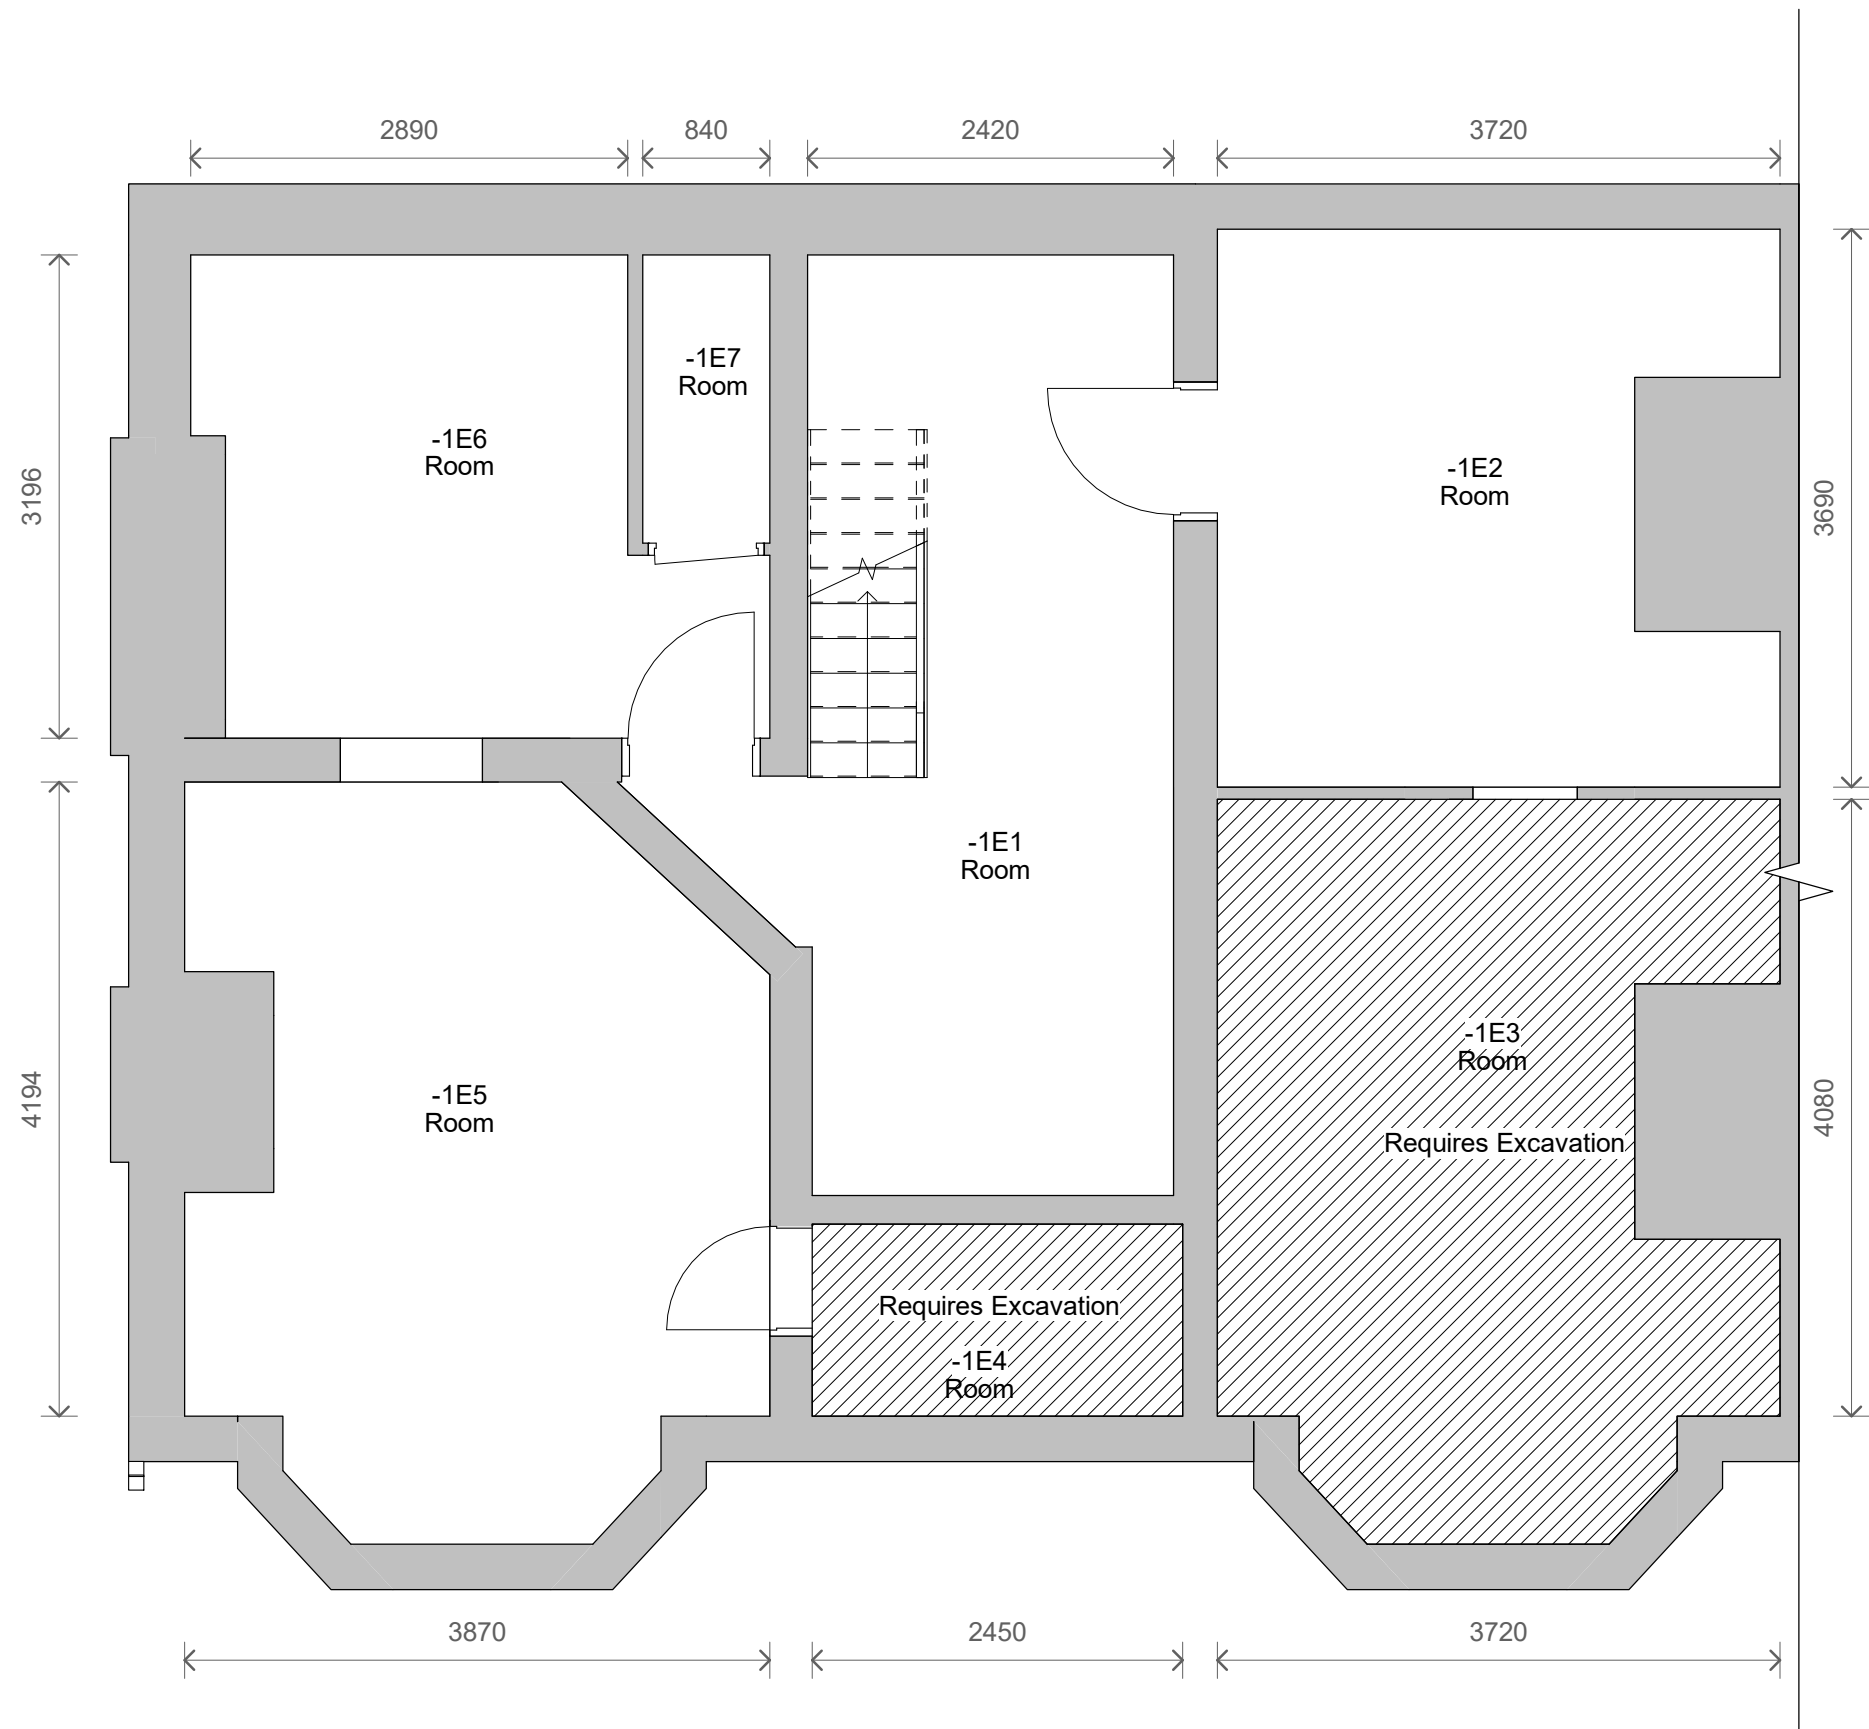

2 Level B1 - Existing
1 : 50

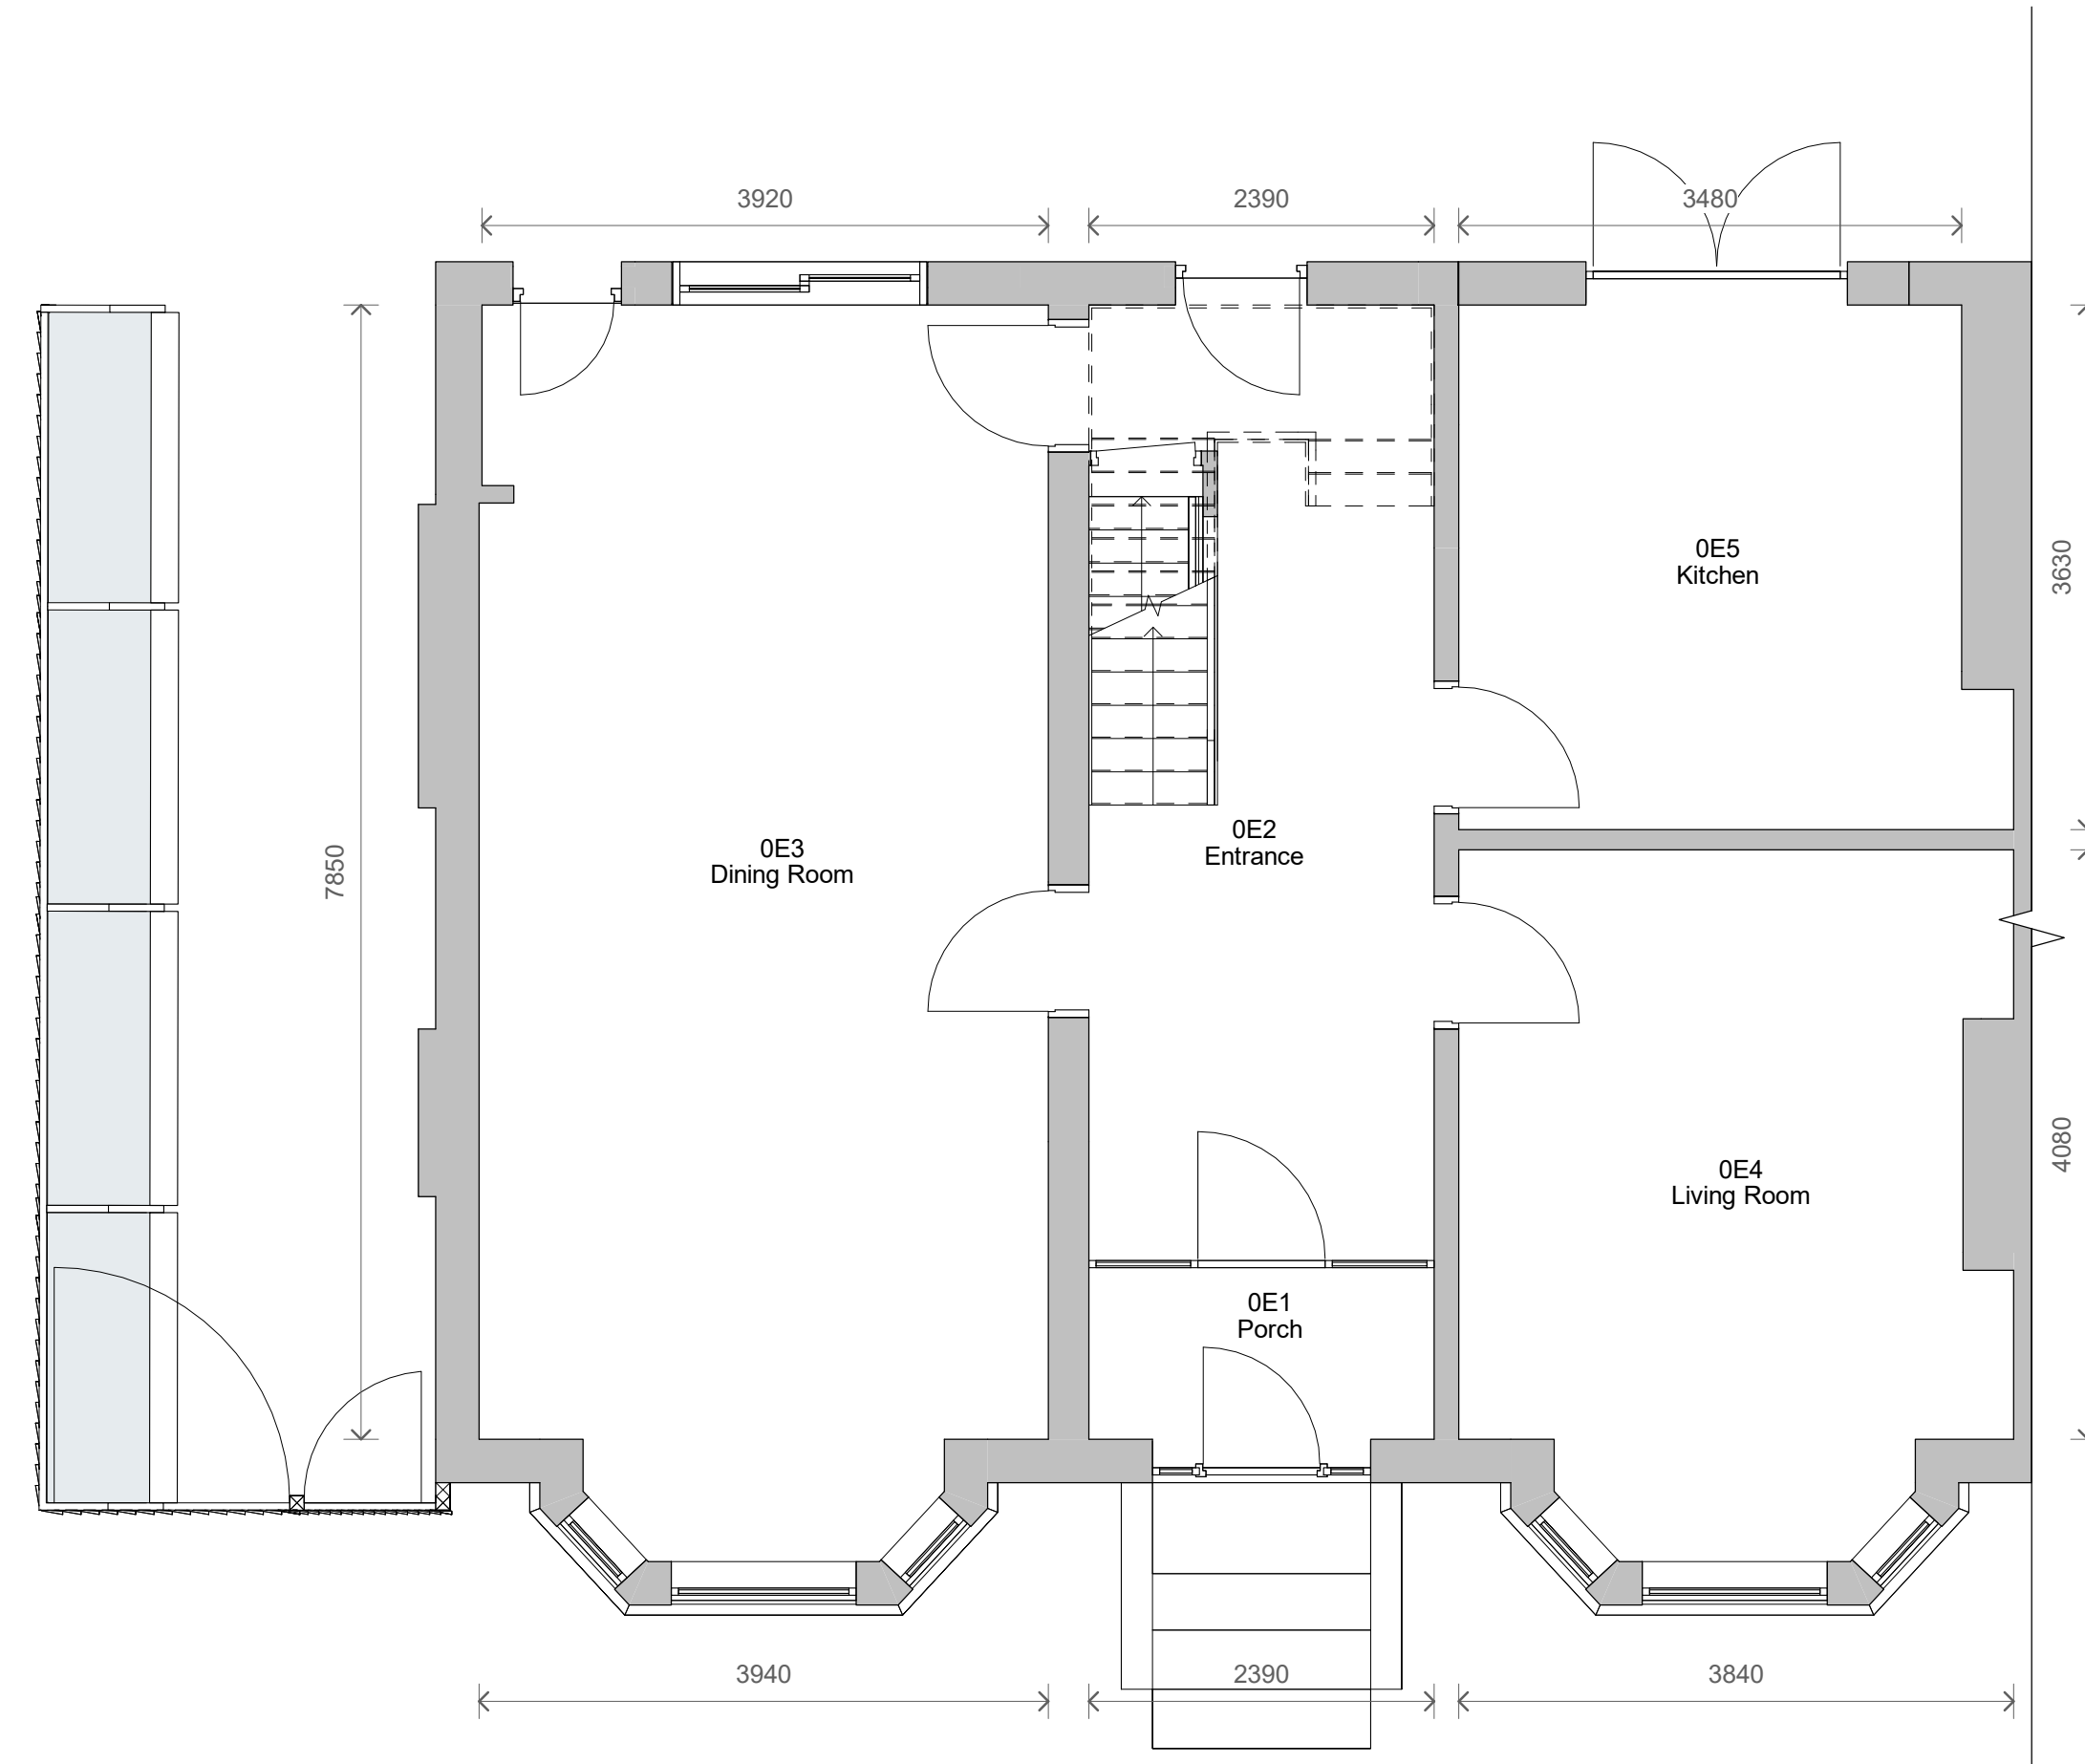

1 Level 0 - Existing
1 : 50



3 Level 1 - Existing
1 : 50

No.		Description	Date
PROJECT		41 Brooklands Road	
TITLE		Existing Plans	
CLIENT		Owen	
STATUS		DESIGN	
DRAWN BY	DATE	SCALE (@ A1)	
TP	12/12/2022	1 : 50	
PROJECT NUMBER		DRAWING NUMBER	REV
GSS22128		002	
GOLD SKETCH			
www.goldsketch.co.uk info@goldsketch.co.uk 0161 792 9595			
NOTE: ALL RIGHTS RESERVED. THIS DRAWING IS THE PROPERTY OF GOLD SKETCH AND IS NOT TO BE REPRODUCED OR TRANSMITTED IN ANY FORM OR BY ANY MEANS, ELECTRONIC OR MECHANICAL, INCLUDING PHOTOCOPYING, RECORDING, OR BY ANY INFORMATION STORAGE AND RETRIEVAL SYSTEM. ANY UNAUTHORIZED REPRODUCTION OR TRANSMISSION OF THIS DRAWING IS STRICTLY PROHIBITED. ALL DIMENSIONS ON THIS DRAWING ARE UNLESS OTHERWISE SPECIFIED.			

