



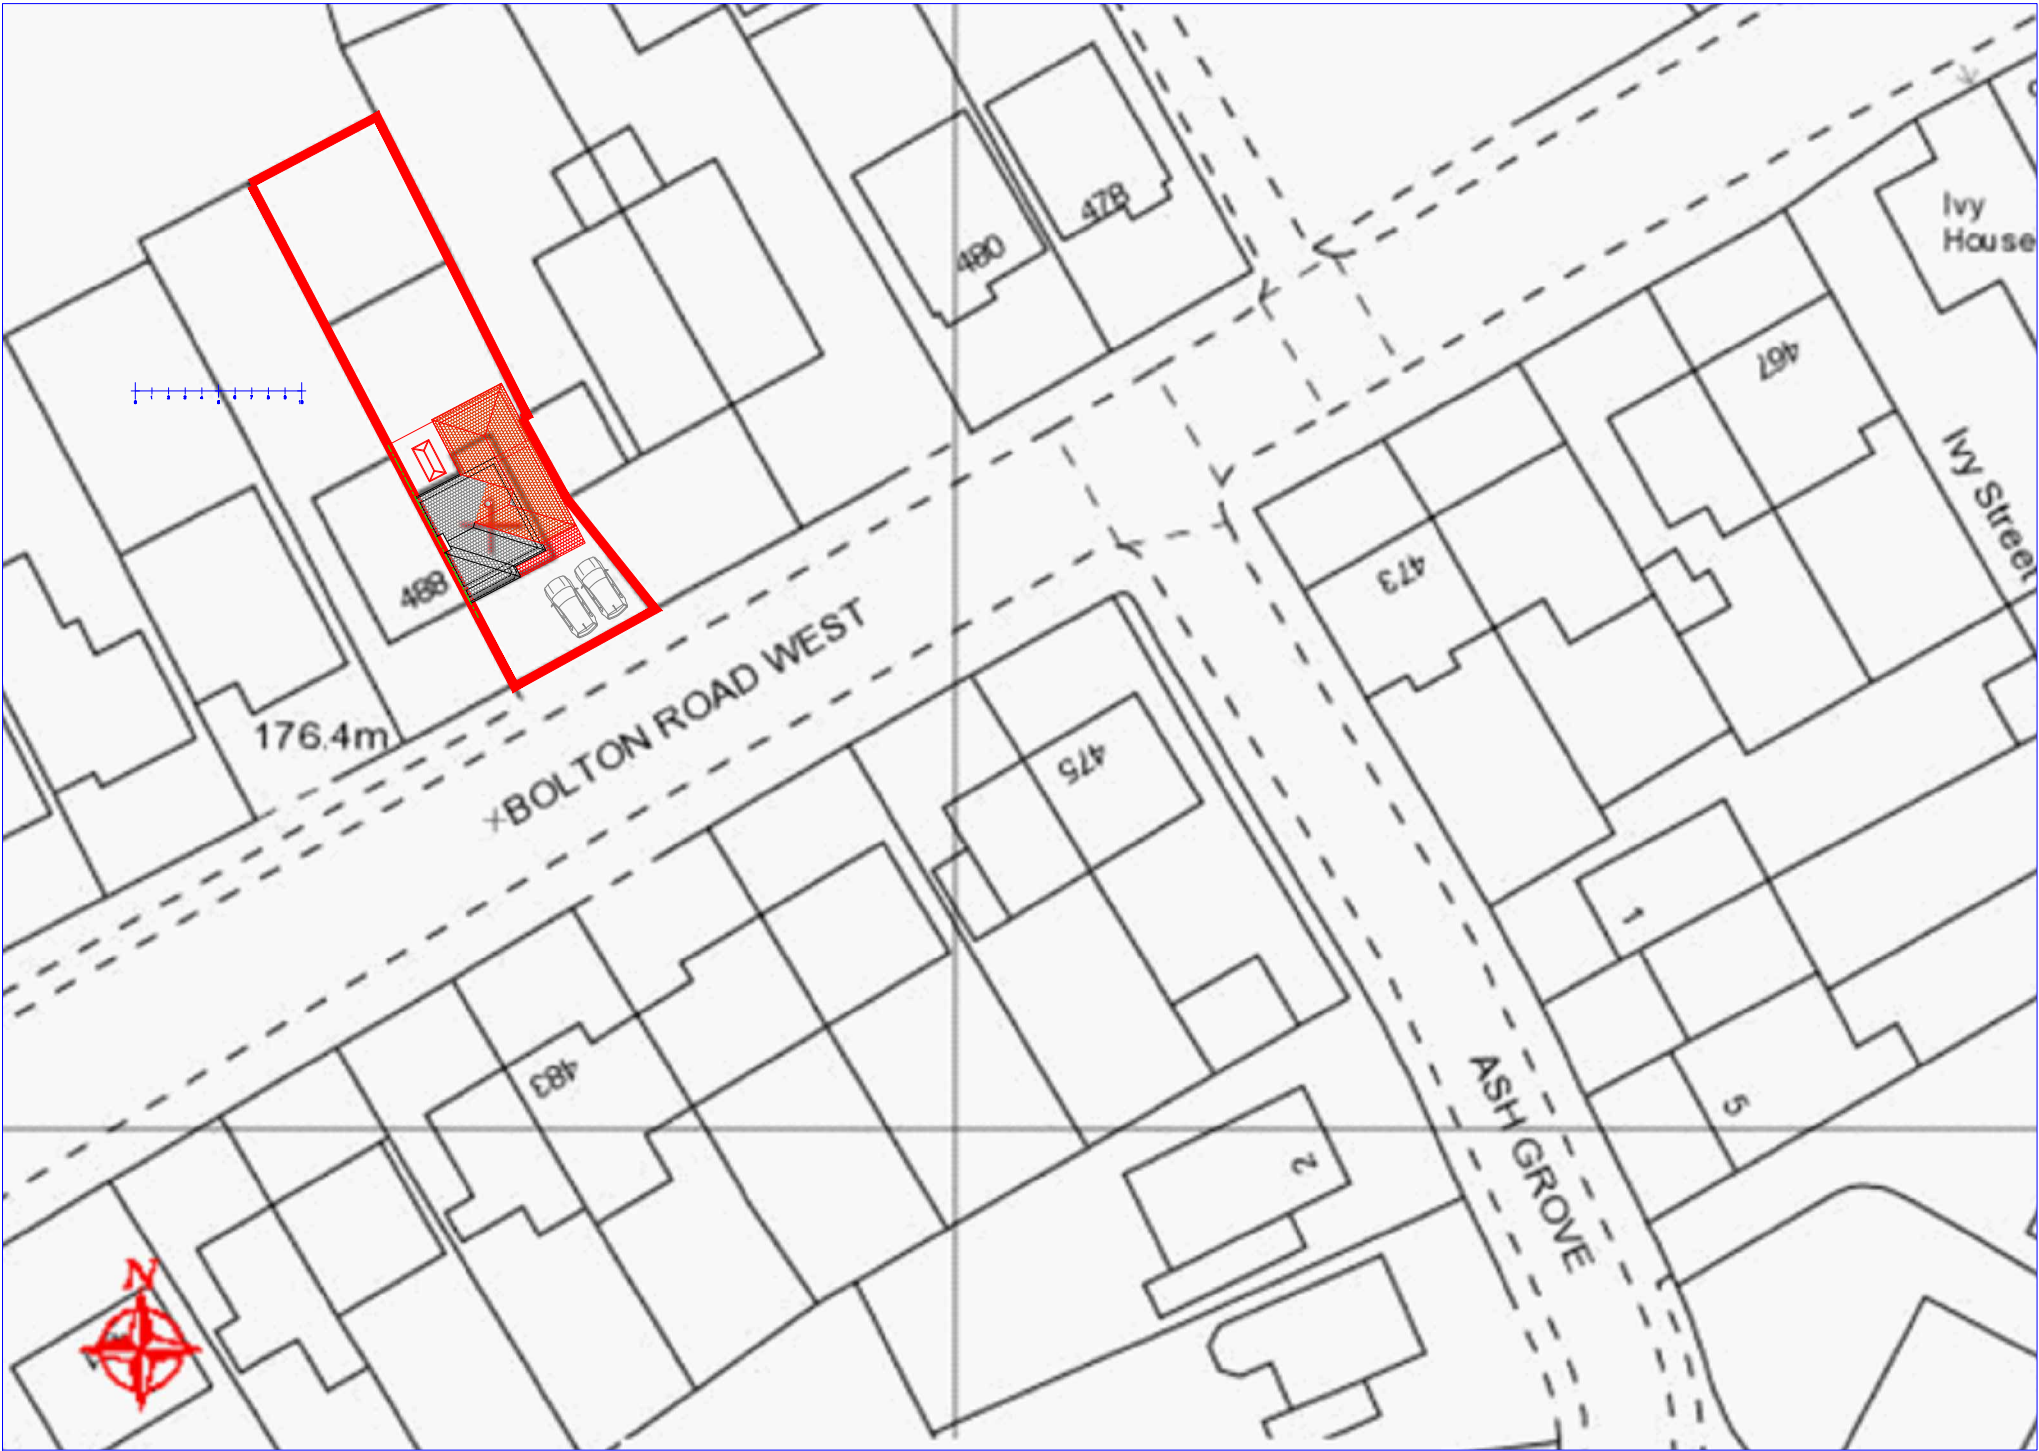

OS Map
Scale 1:500

The driveway will be constructed using permeable (or porous) surfacing, which allows water to drain through it (such as gravel, permeable concrete block paving or porous asphalt);

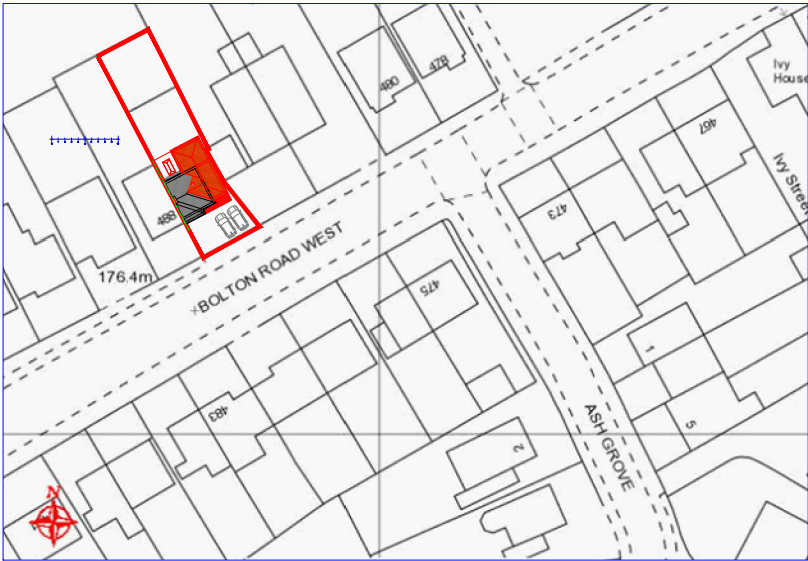

OS Map
Scale 1:1250

Rev	Date	Description
Issued For : INFORMATION PURPOSES ONLY		
Client		
Mr. Marc Edge		
Project		
486 Bolton Road West, Ramsbottom, BL0 9RU Proposed two storey side with single storey rear extension.		
Scheme - Drawing Title		
OS Map		
05	Date	09.12.22
Drawing No.	Revision	Scale Various @A3



JK Technical Services (NW) Ltd
Tel: 0161 728 5730
Mob: 07741175755
www.jktechservs.co.uk