



NOTES:
Existing - Elevations


Elevation - Front

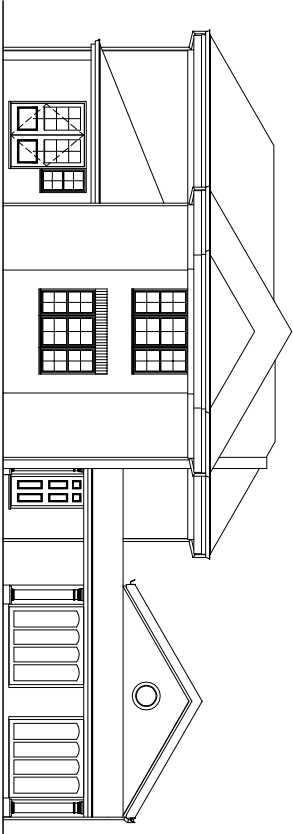


Elevation - Side

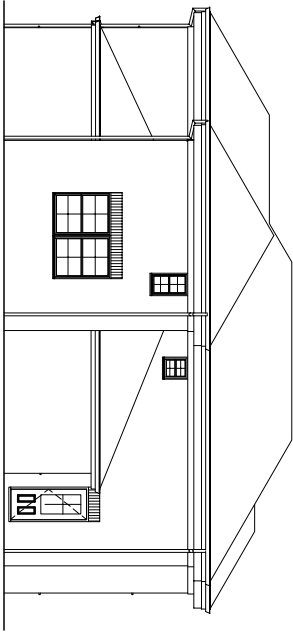

Elevation - Rear

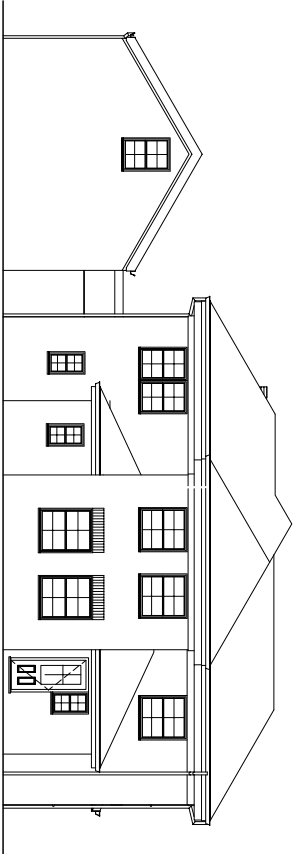

Elevation - Side

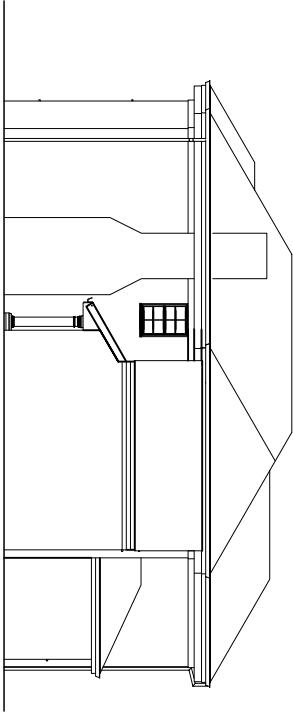


Contact:
Tel: 01203 926 789
E-Mail: info@greatplans.co.uk
info@greatplans.co.uk

Client:

Location:
298, Stand Lane
Radcliffe
Whitefield
Manchester
M26 1JB

Scale: 1:200 @ A4
Scale: 1:100 @ A2
0 2M 8M

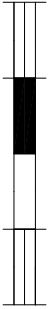

Date: Drawn By:

16-01-23 Joel Gray

Dwg No: 02