


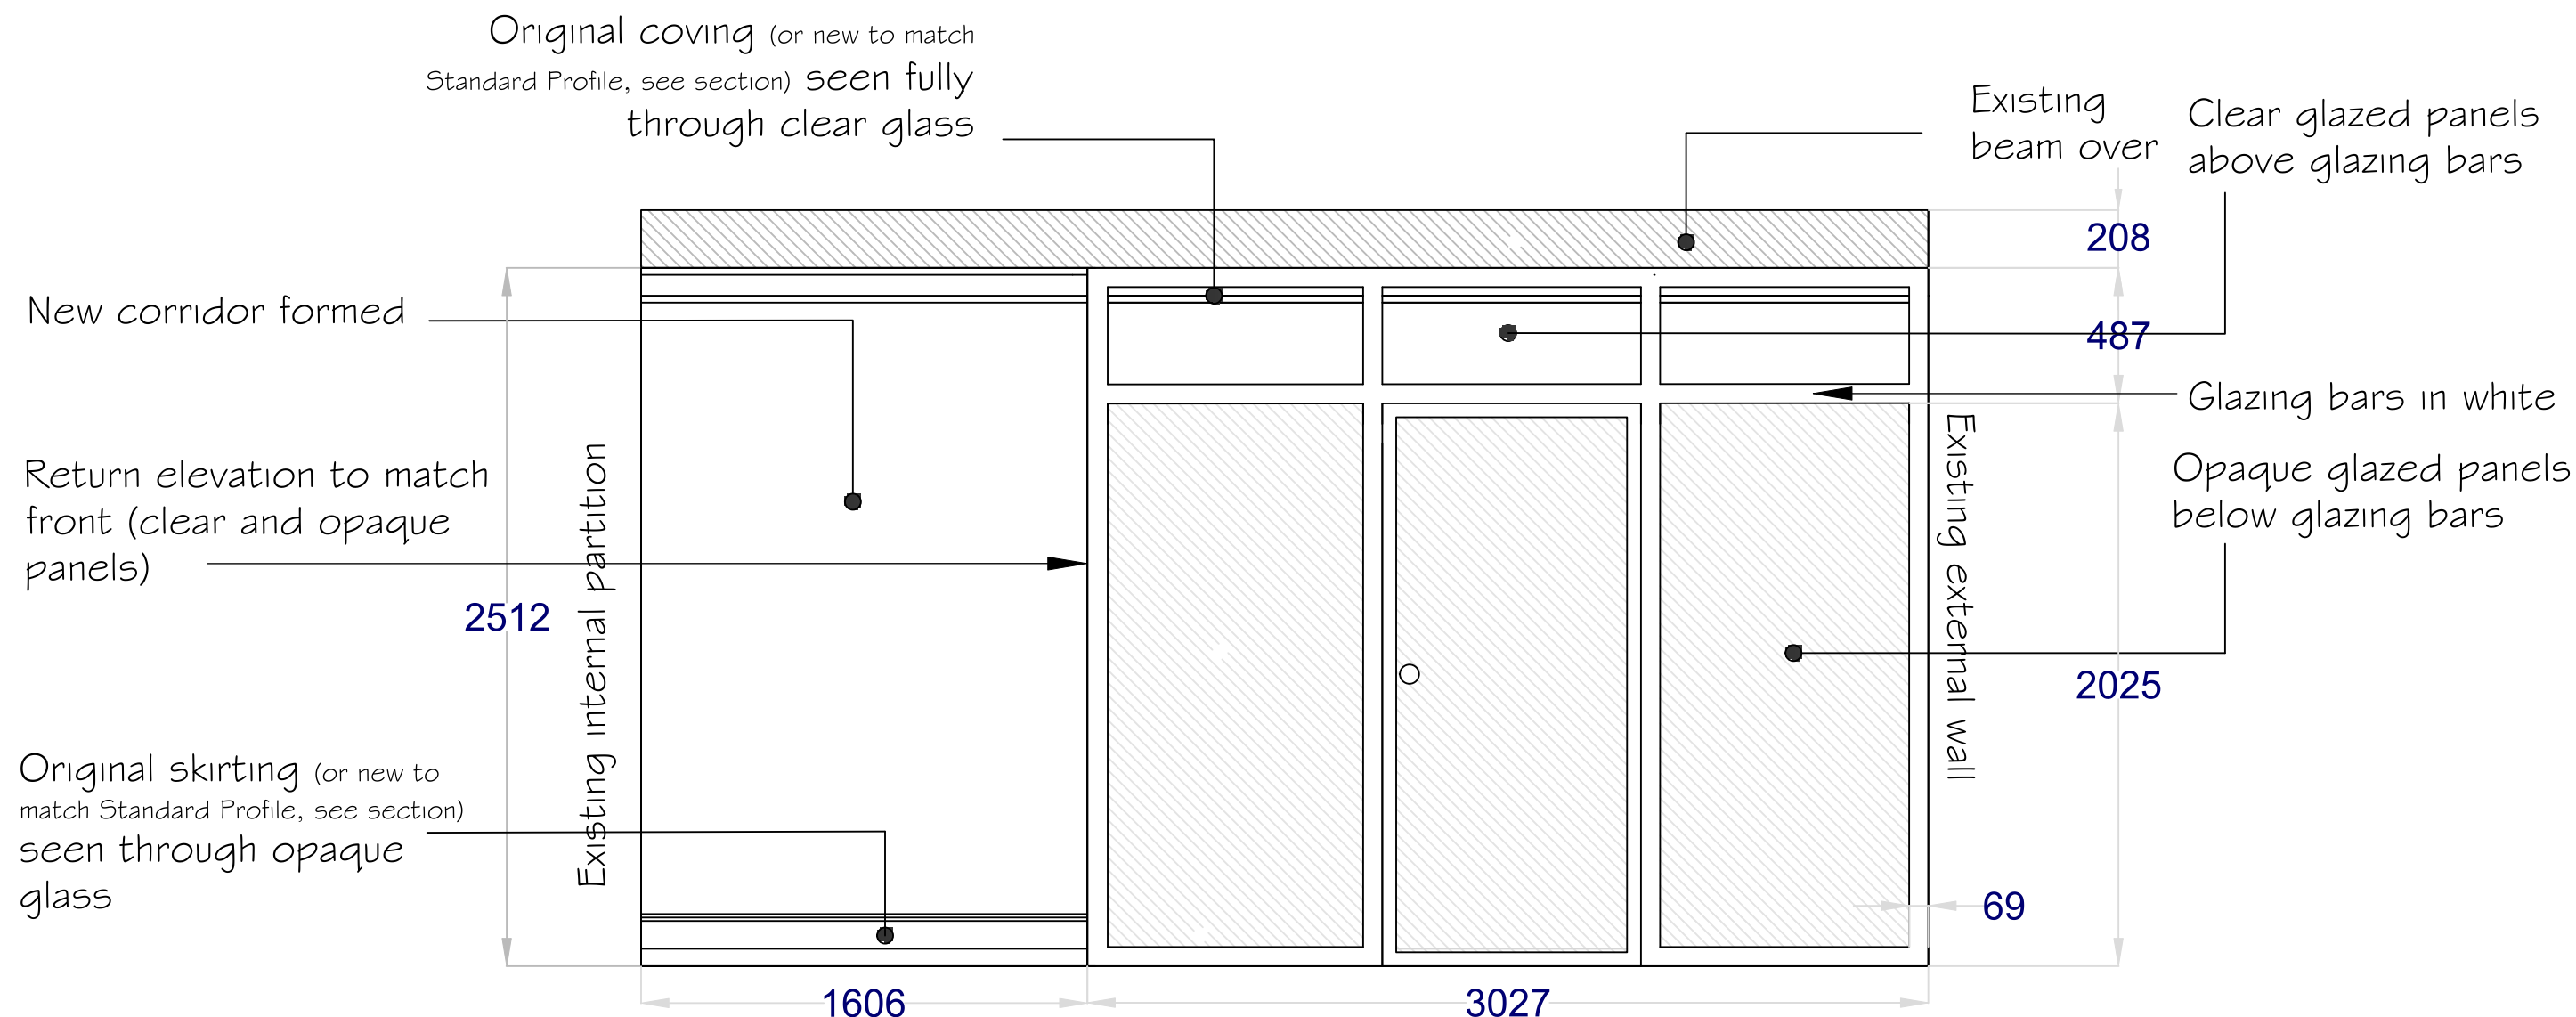


Sectional elevation A-A of new
en suite room
from outside facing north -

As Proposed 1:25

(See Dwg. No. 100110/002B)

PRELIMINARY 29/1/25

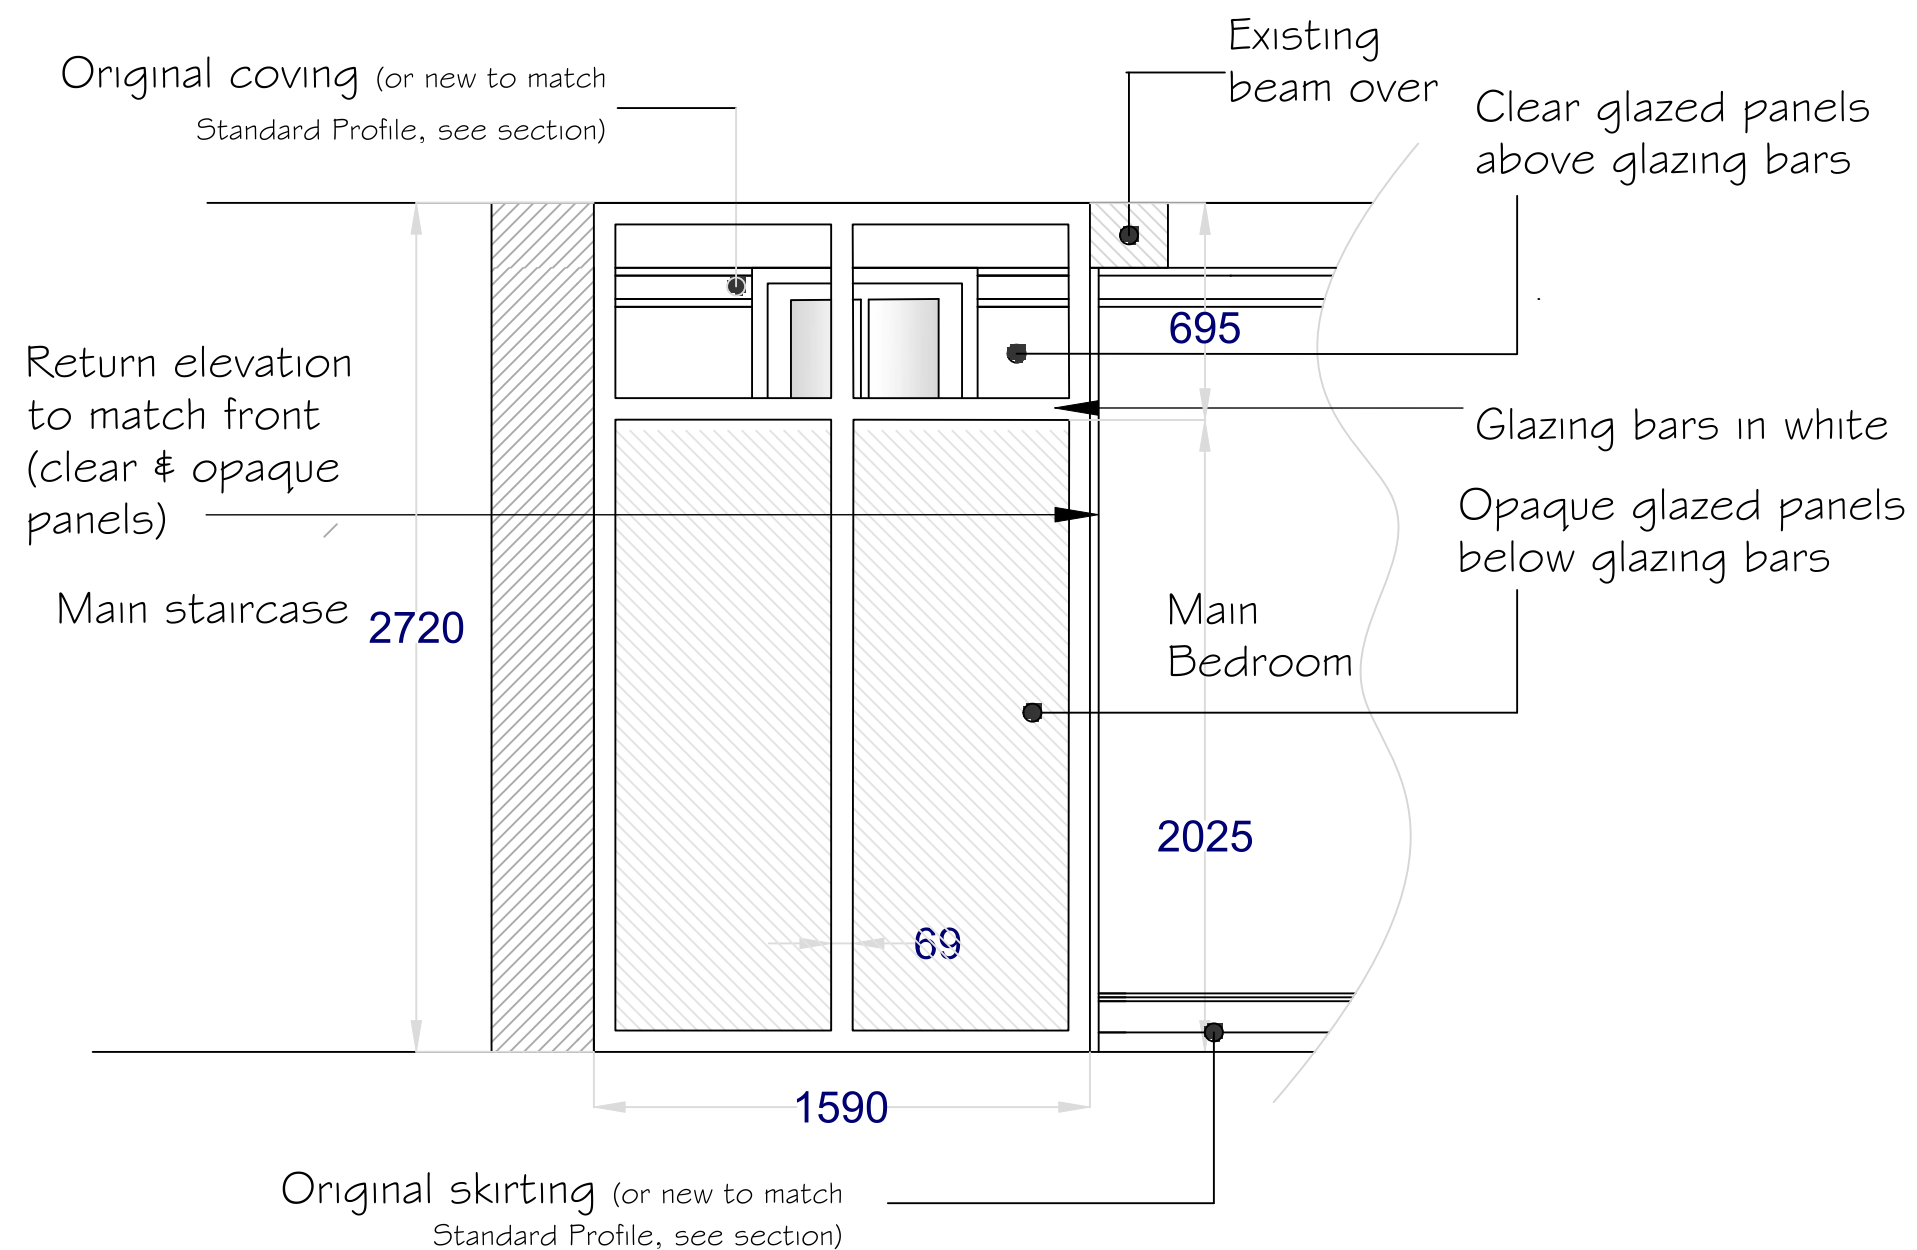

Sectional elevation CC of new en suite
from outside facing east - **As Proposed** 1:25
(See Dwg. No. 100110/002B) Amended 8/2/25 to correct height
of transome

PRELIMINARY 29/1/25