


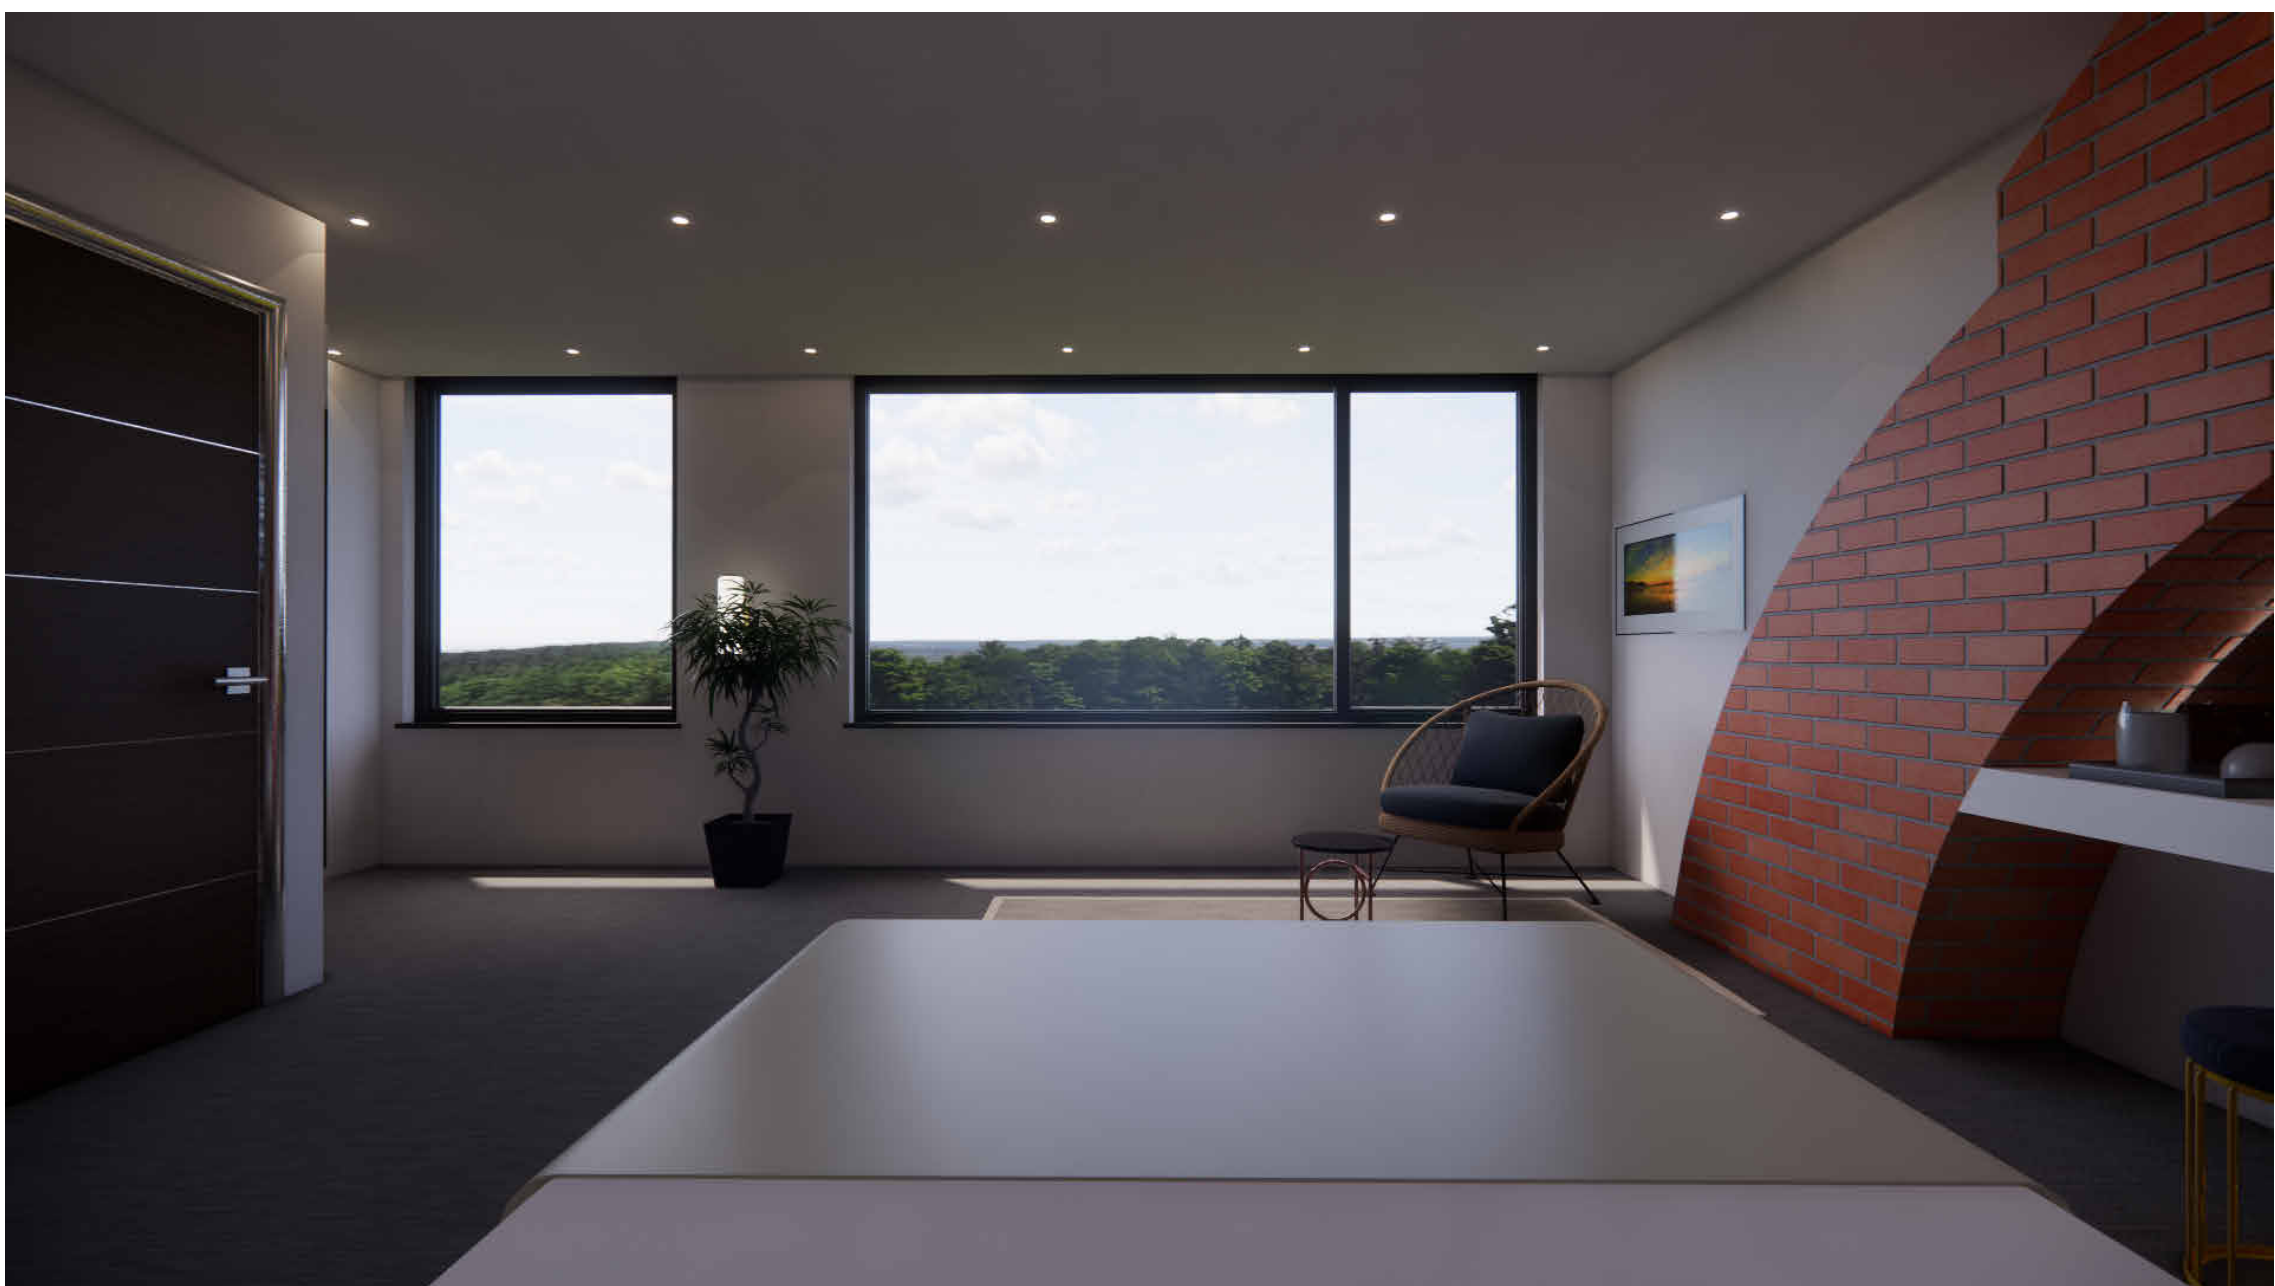

© Ideal Architects Limited
WWW.Ideal-Architects.co.uk
This Drawing & Design is the copyright of Ideal Architects Ltd and should not be reproduced without written consent.
Contractors are to check all levels & dimensions on site prior to site works commencing & report discrepancies to the Designers.
DO NOT SCALE FROM THIS DRAWING

Proposed Loft conversion with gable end roof and domer

10 Nursery Road, Prestwich, M25 3EN

Rev	Description	Date
Rev	Description	Date

Client: Anthony Brimelow

Proposed 3D Views

(DR)A202
Revision

