



All dimensions to be checked on site.
Do not Scale from the drawing.
Any discrepancies to be reported to the Project
Surveyor before the commencement of any
works.

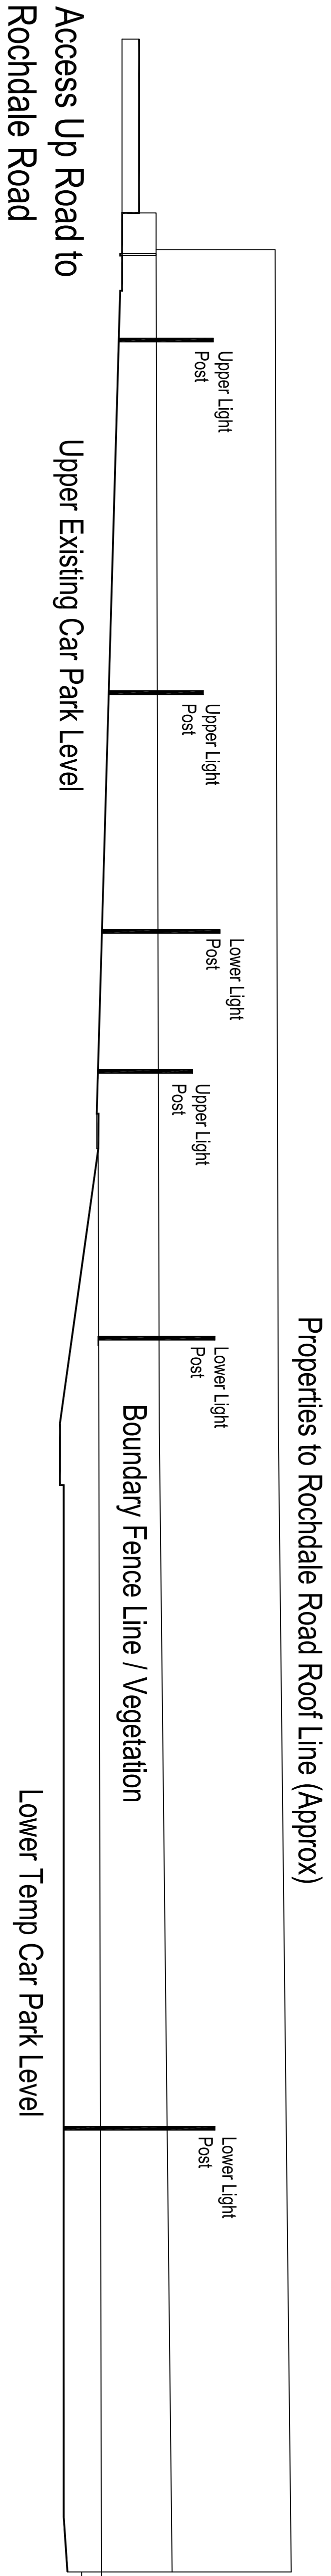

Section A-A

NOTES:

1. Light columns to existing car park to remain and light fitting heads replaced. 5 metre columns
2. Light columns to new temp car park to be 8 metre with 3 light fitting to each head.

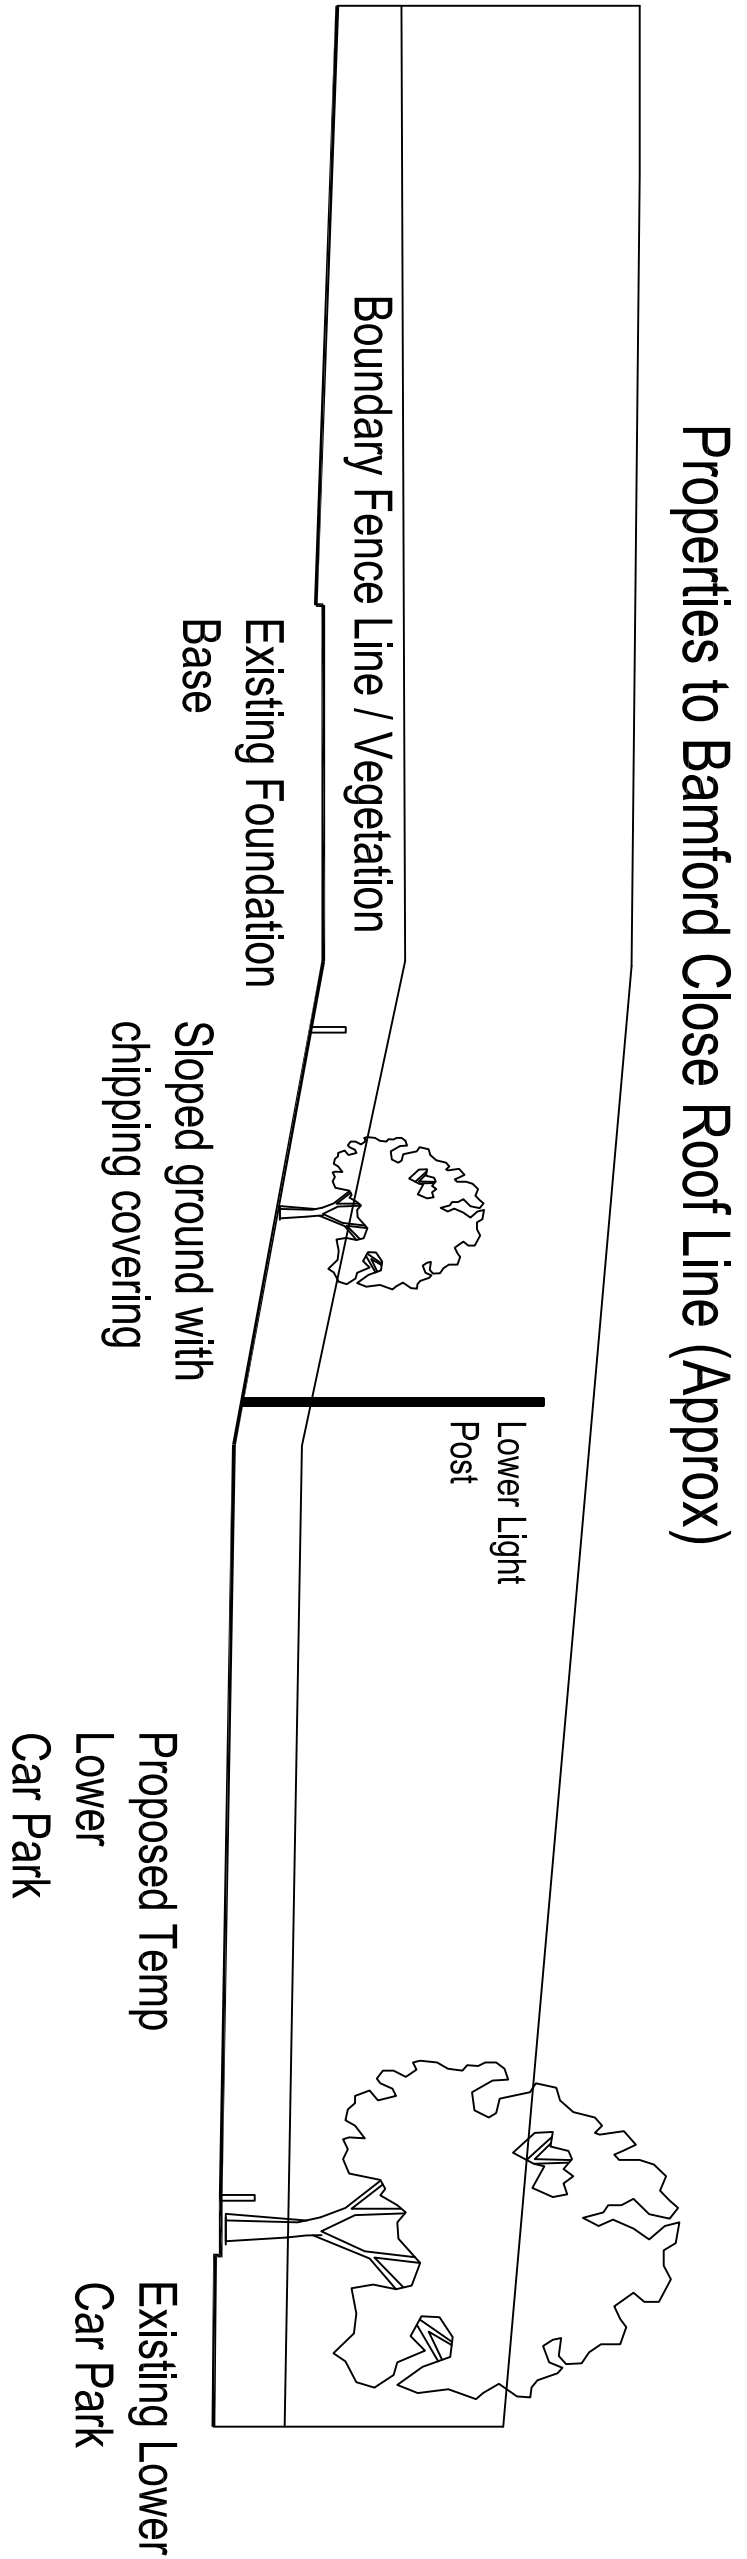

Section B-B

Fairfield General Hospital
Proposed Temporary Car Park

Revisions:	Date:	Int:
<i>CPC Limited</i>		
CUNNINGHAM PROPERTY CONSULTANTS LTD		
CHARTERED BUILDING SURVEYORS & ACCESS CONSULTANTS		
PRINCIPAL DESIGNER		
923 WILKINSON ROAD Macclesfield M40 2SN		
Tel: 0161 434 8330 Disbury Email: b.c@cpclimited.co.uk		
Northern Care Alliance NHS Foundation Trust		
Project:		
Temporary Car Park Works		
Drawing Title:		
Section Details		
Drawn:	BC	Scale: A1, 1:200
Checked:	BC	Date: 09/24
Project No:	Drawing No:	
CPC303	B104	