

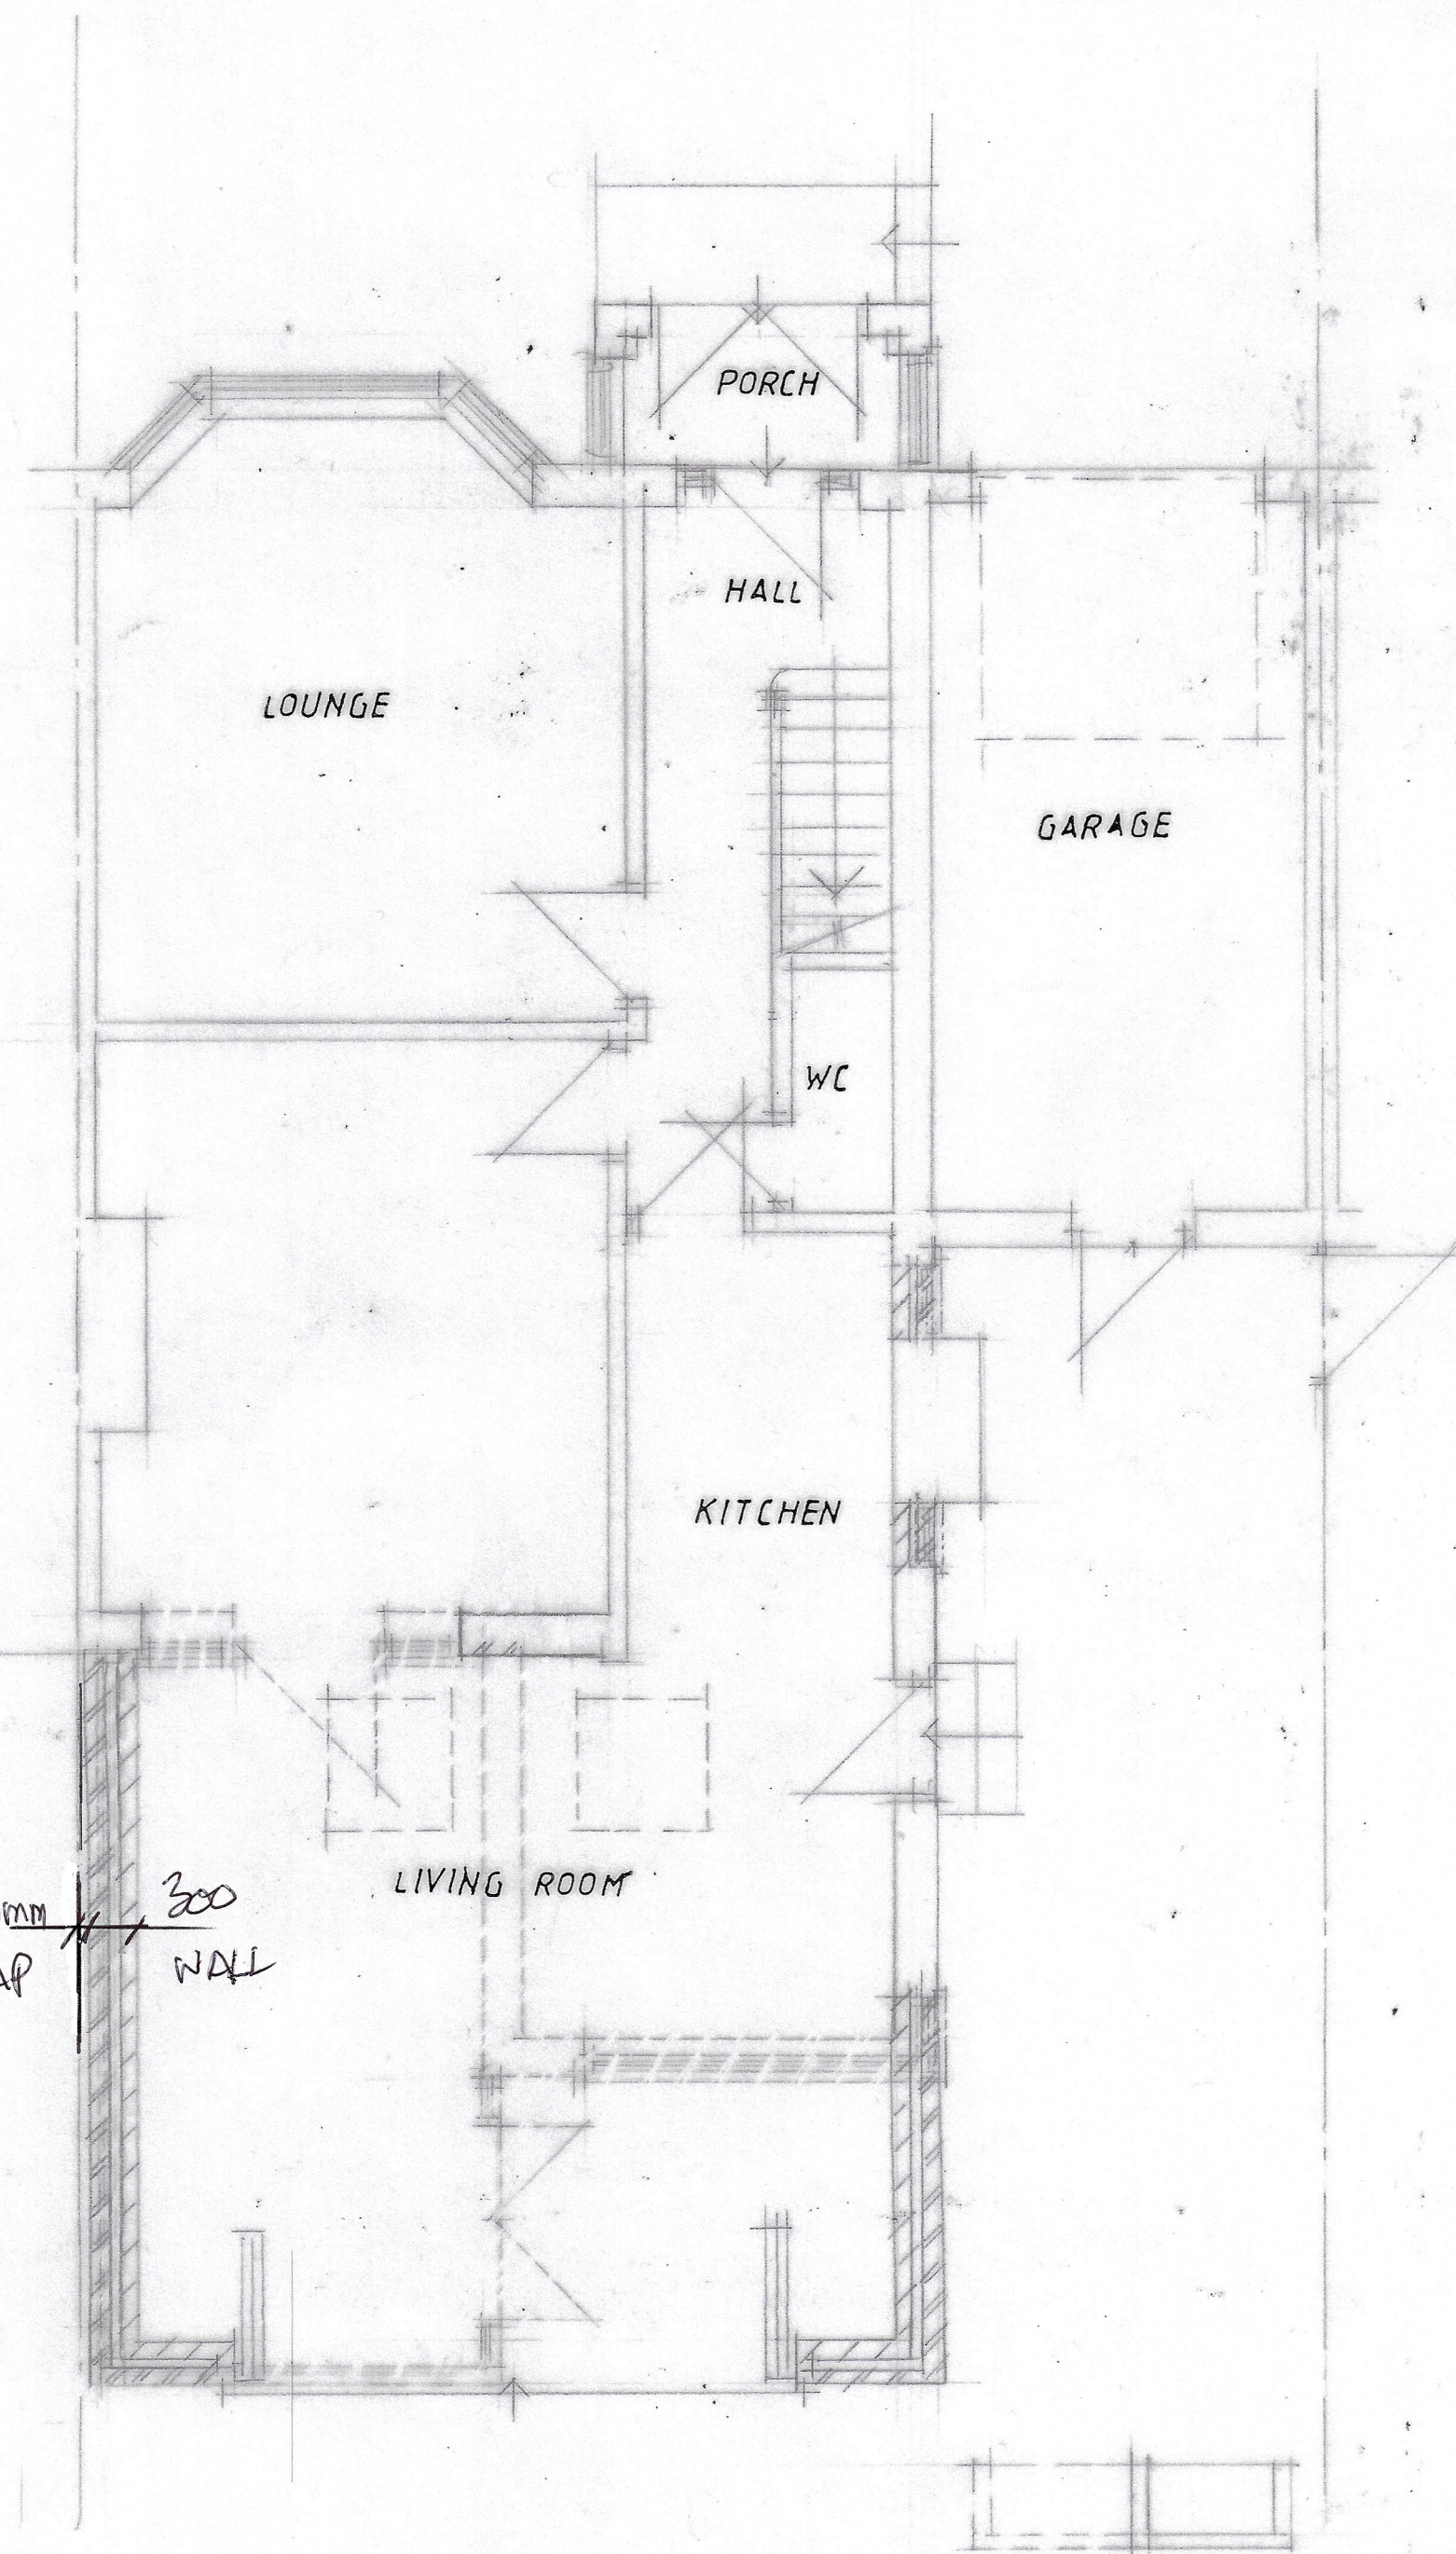


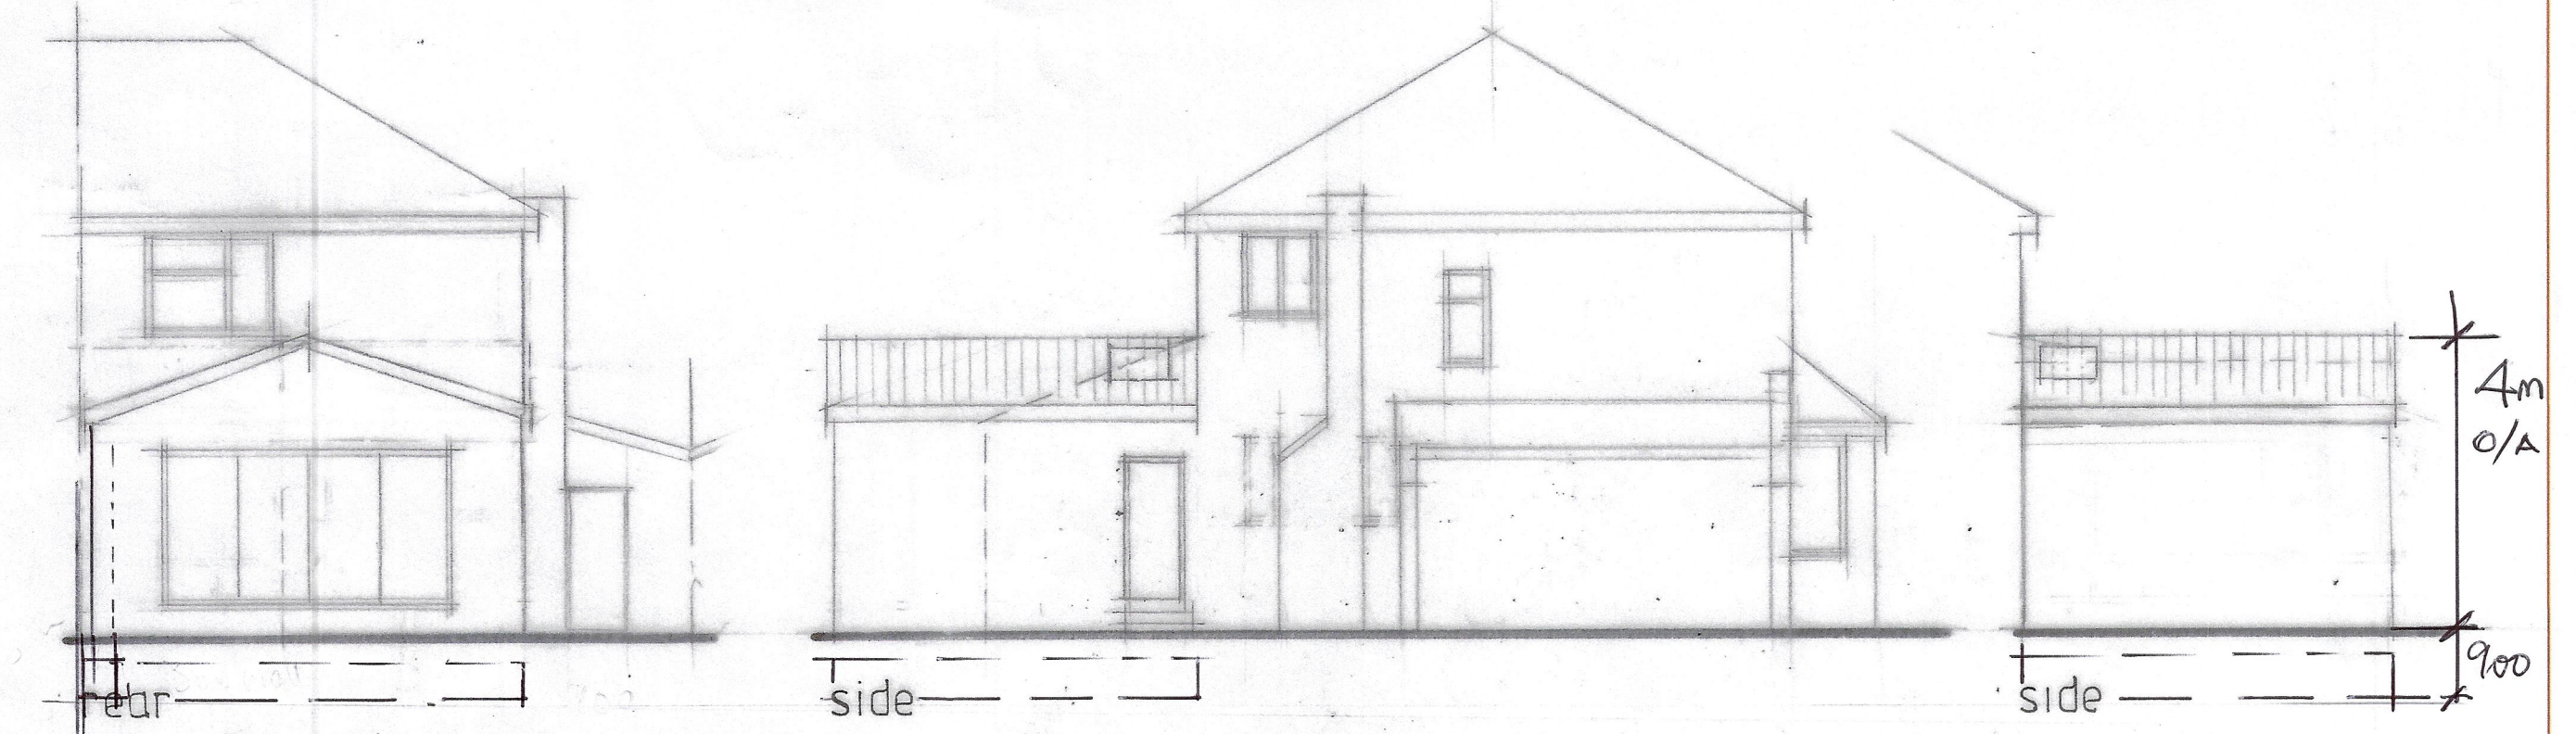

NO
ENCROACHMENT

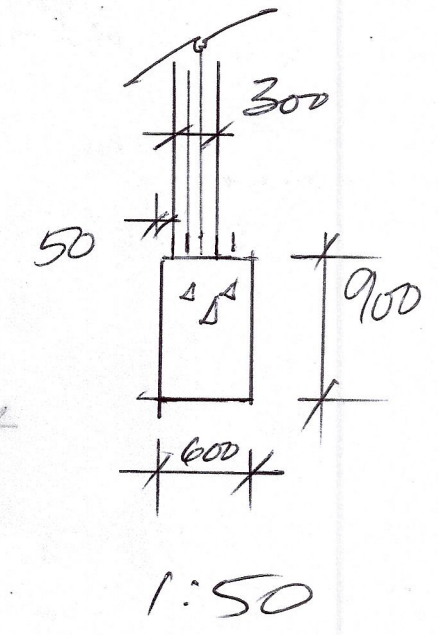

FOUNDATION DIMS ADDED

CLIENT
MR M MIR
60 SHEEPFOOT LANE
PRESTWICH M25 0DN

JOB TITLE
PROPOSED GROUND FLOOR
REAR EXTENSION

DRG. TITLE
PLANS AND ELEVATIONS
AS PROPOSED

**HOLBOROW +
ORMESHER**
Limited

**architectural &
interior design**

15 OVERTON CLOSE
MIDDLEWICH
CHESHIRE CW10 0PZ
phone: 07770 834939

ISSUE	ORIGINAL	1	2	3	4	5	6	7
REVISION		Δ						
DATE		AUG 22						
DRAWN								
CHECKED								
APPROVED								
SCALE		1:50 & 1:100 at A1						
DRAWING NUMBER		2252/22/02 A						