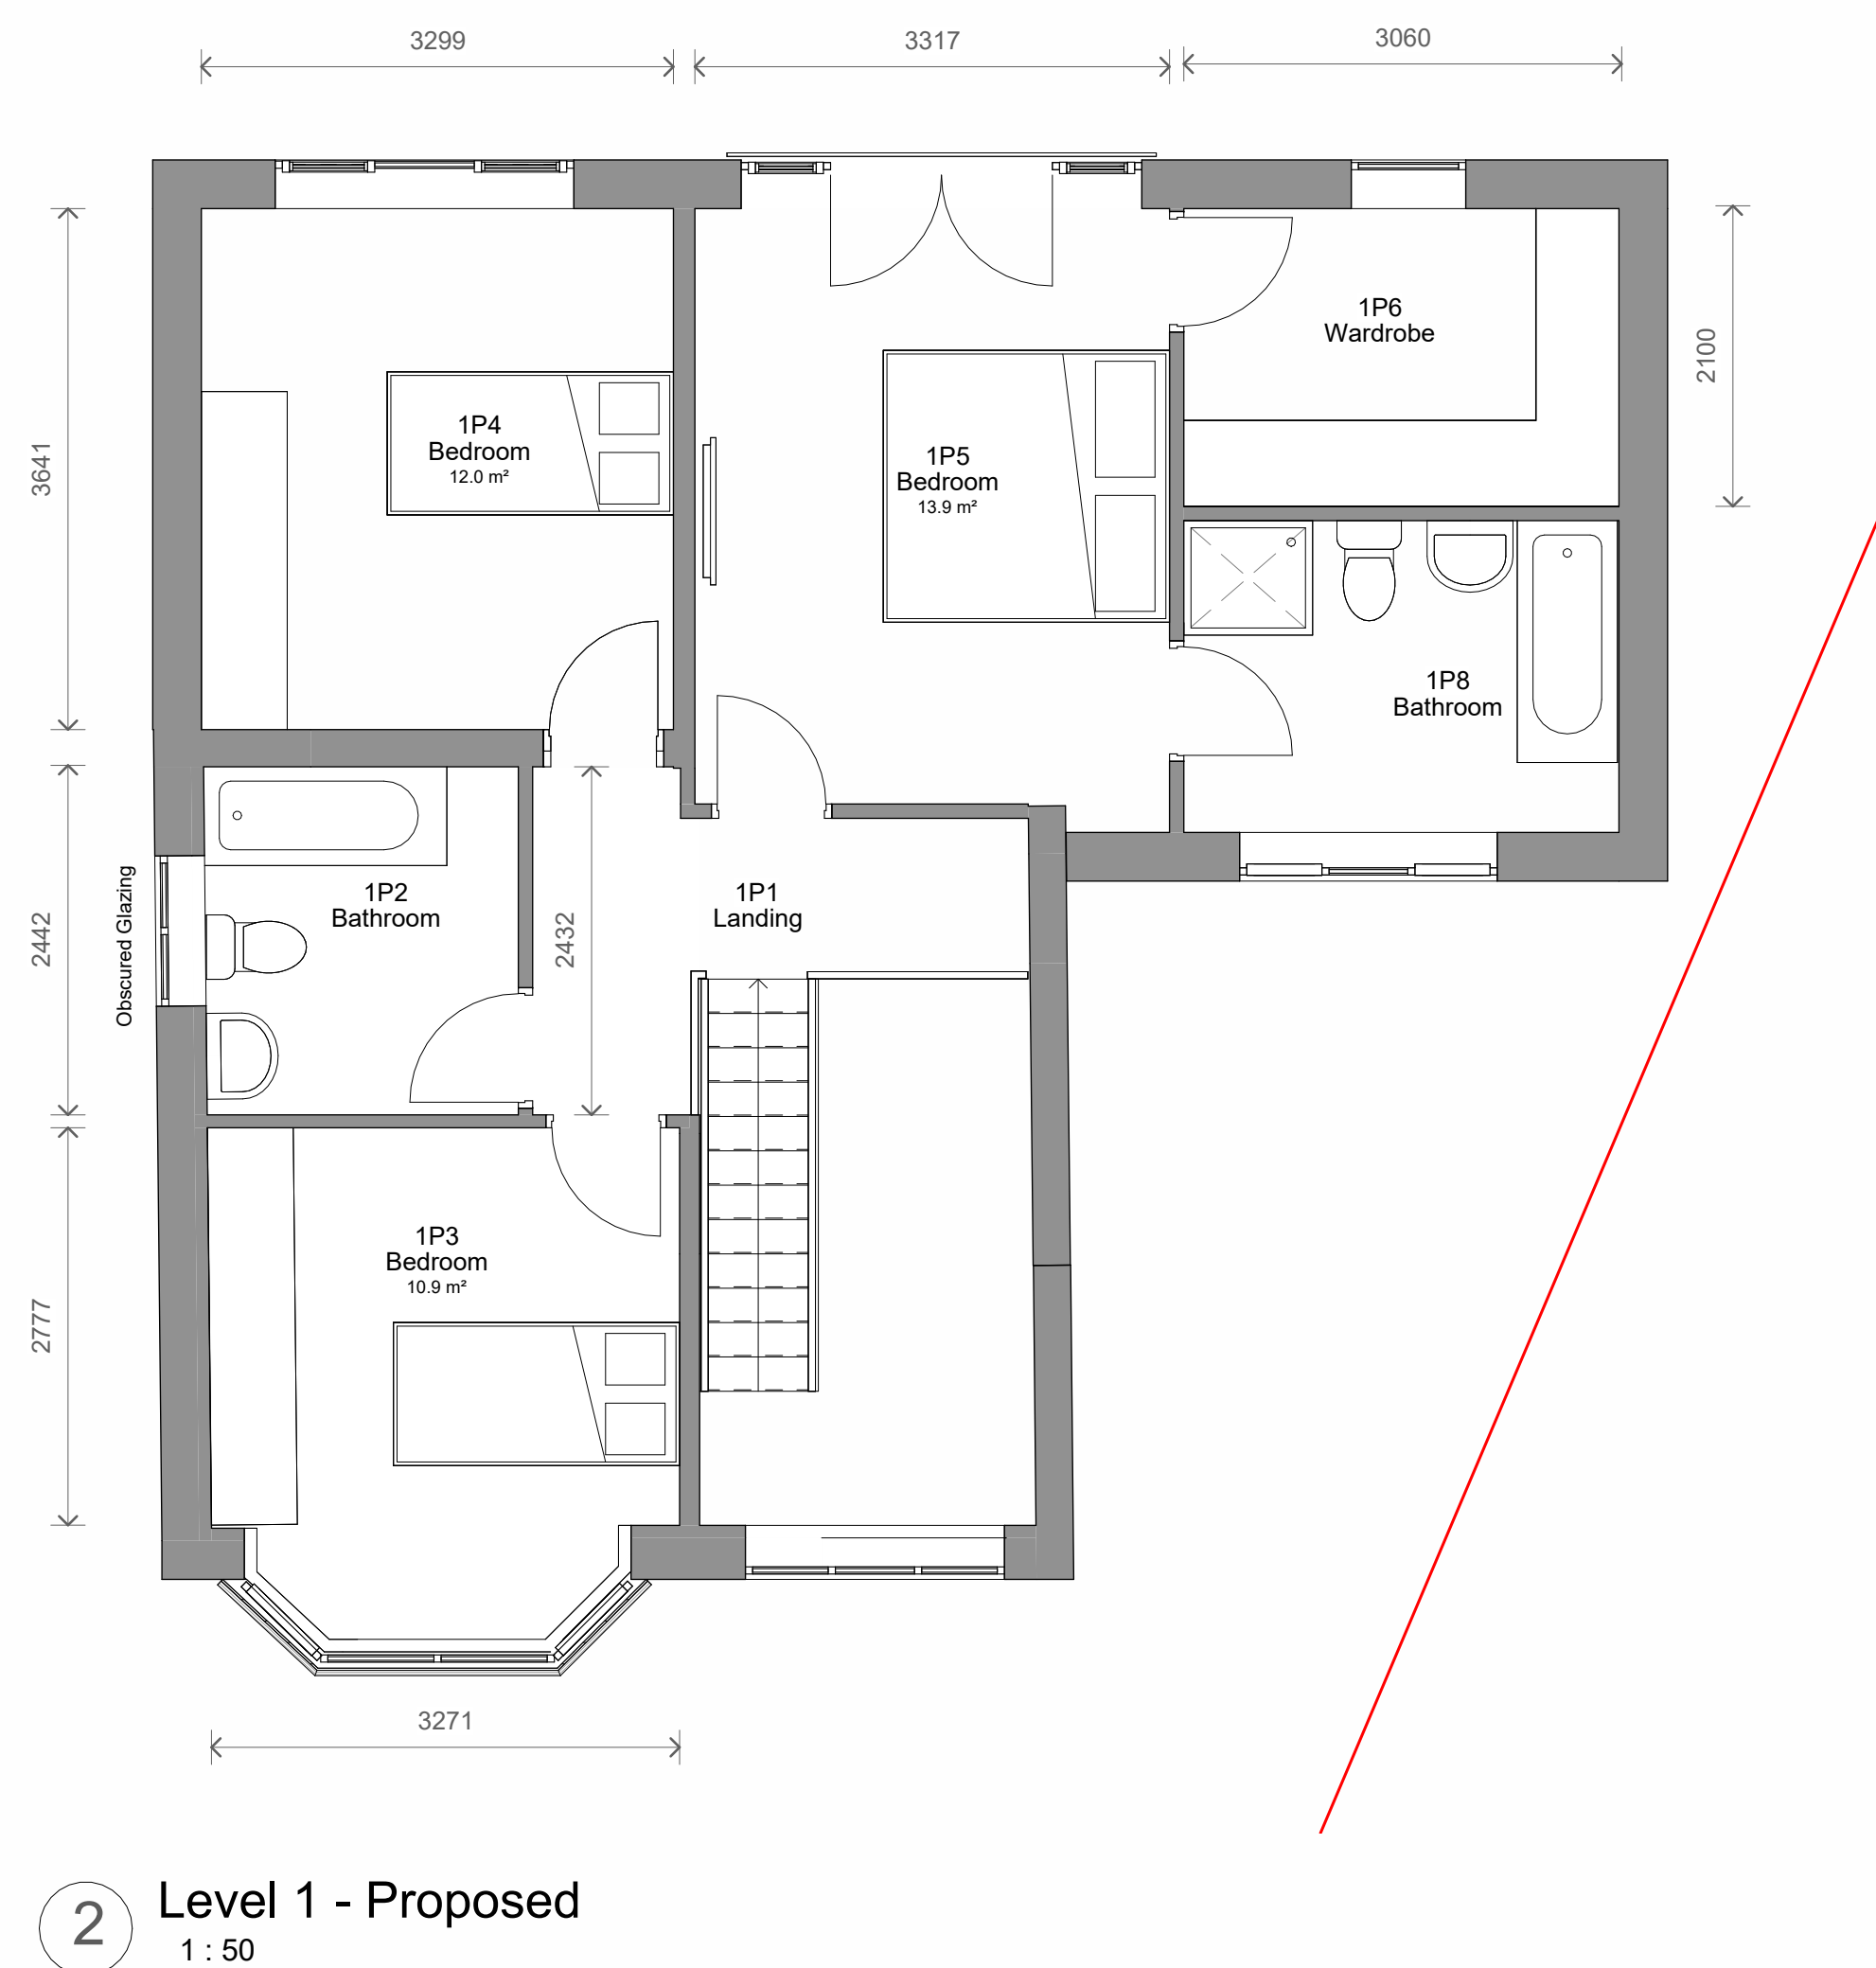
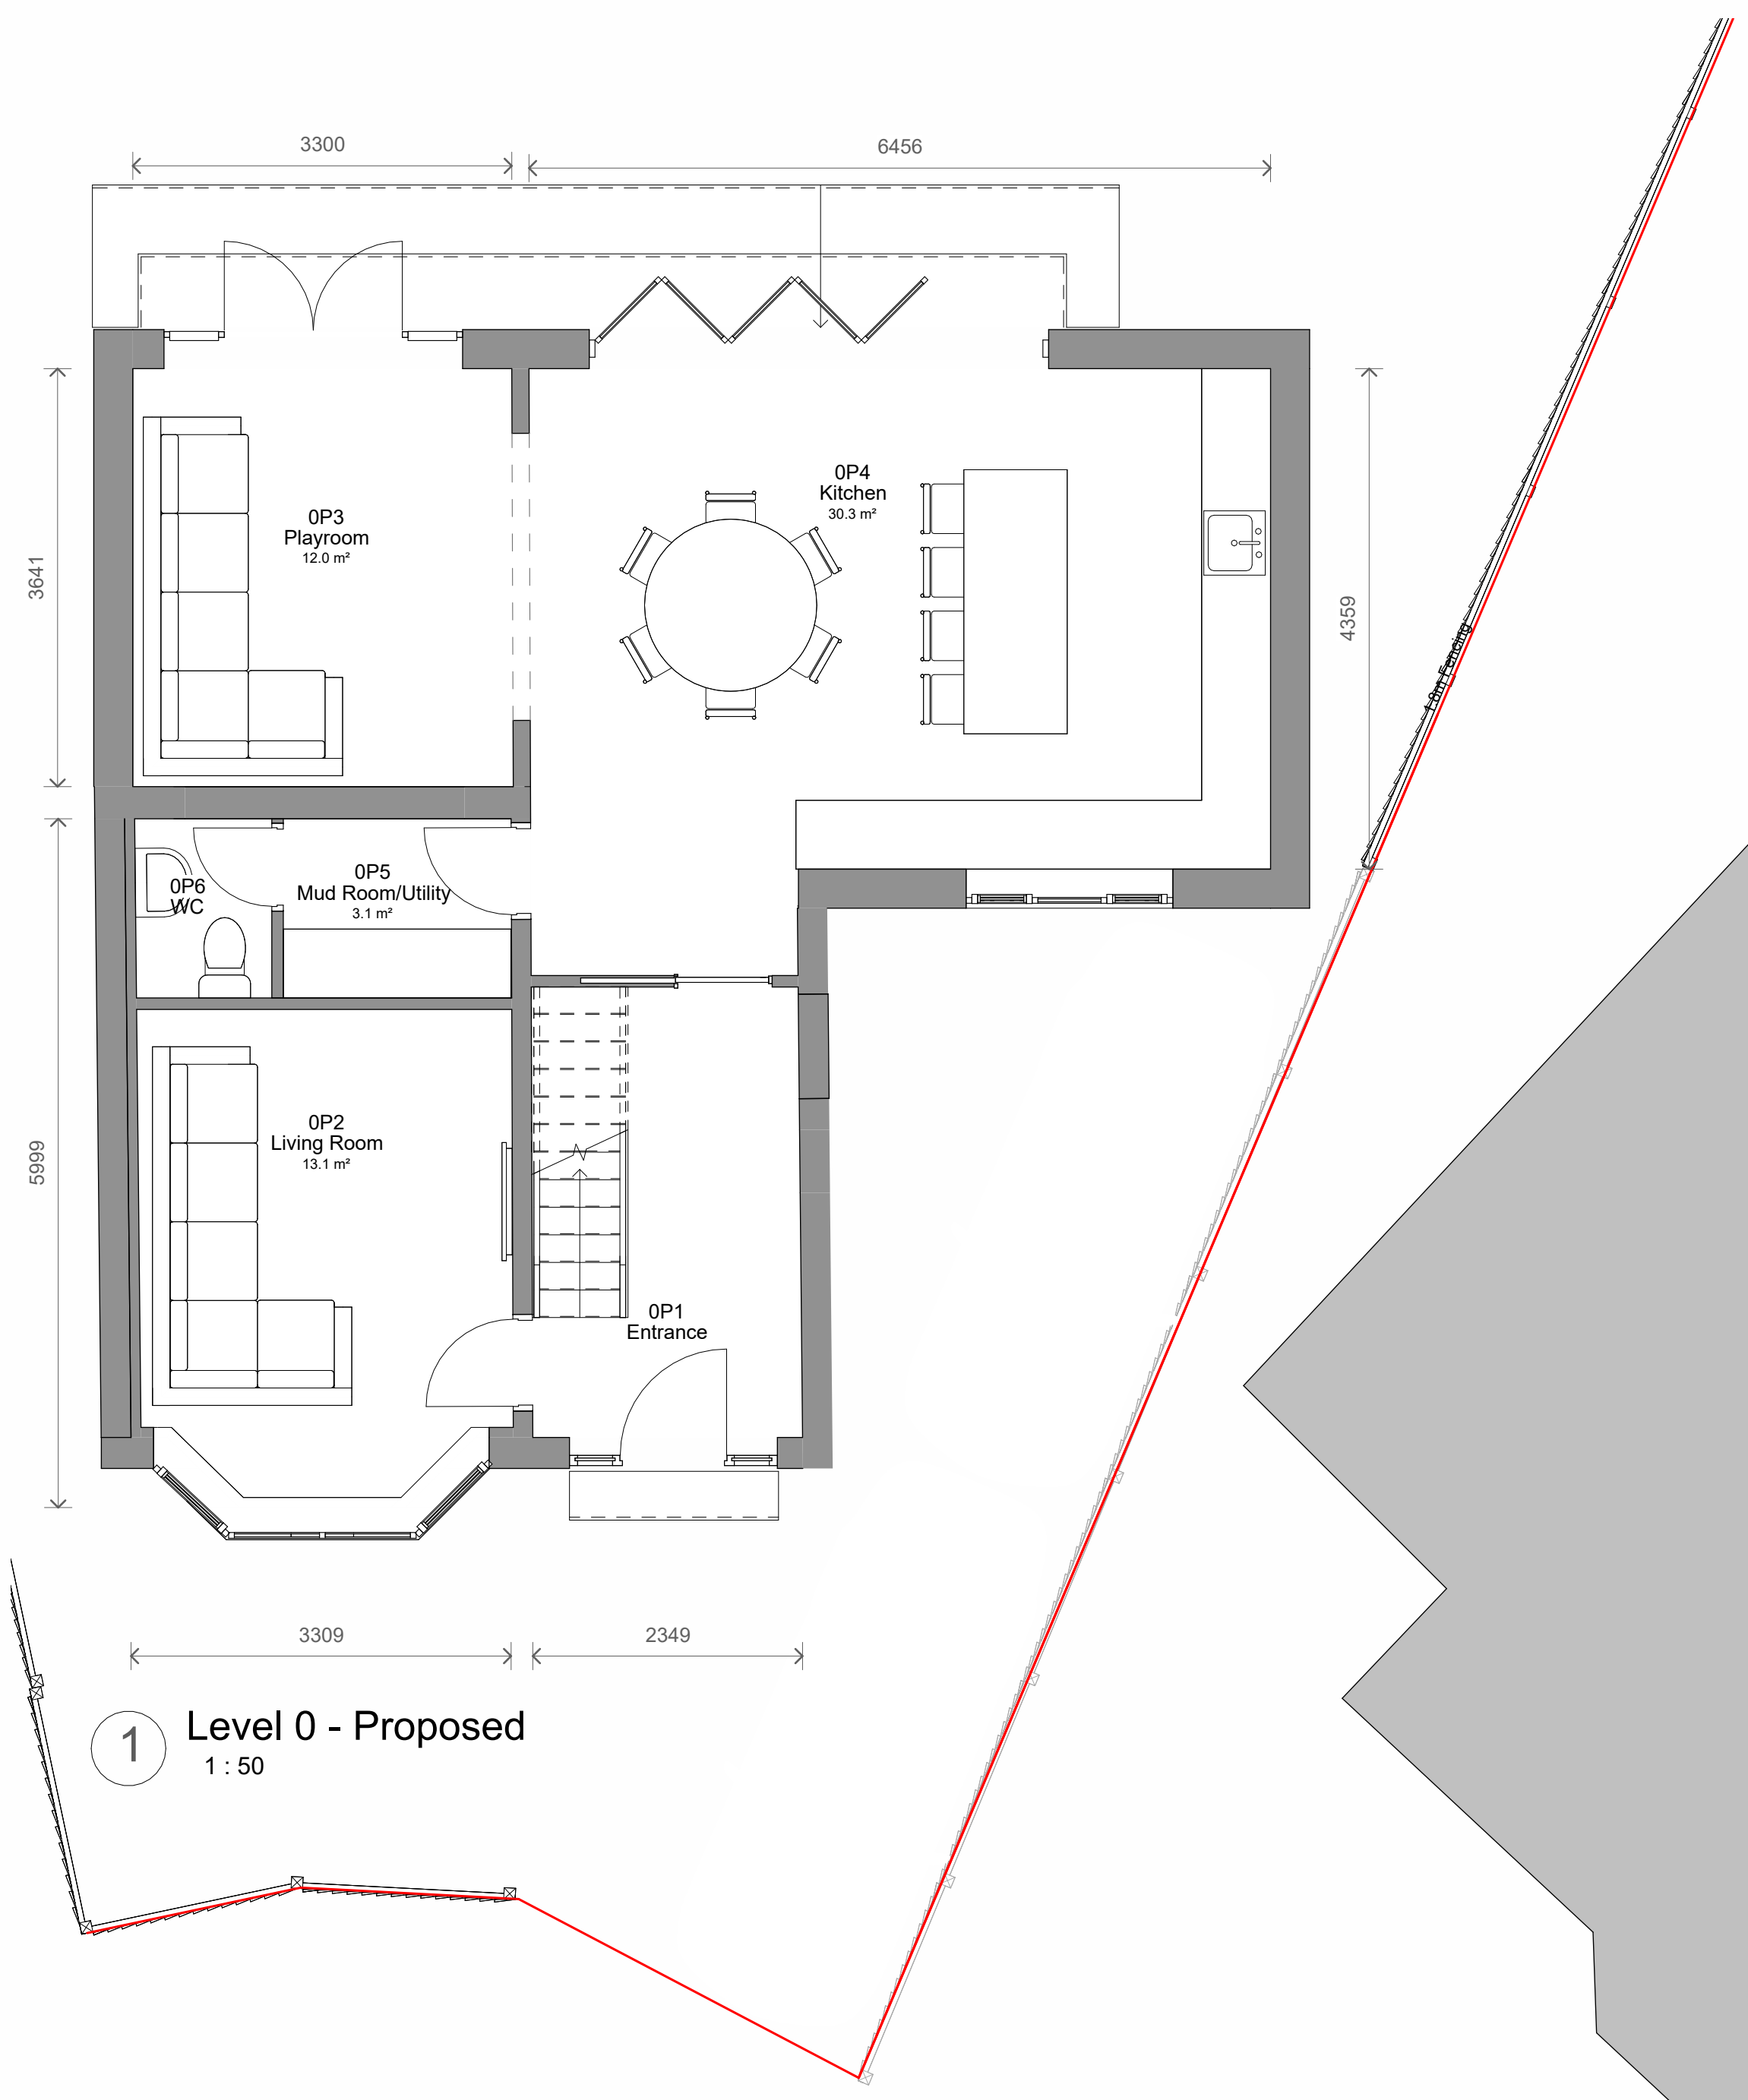
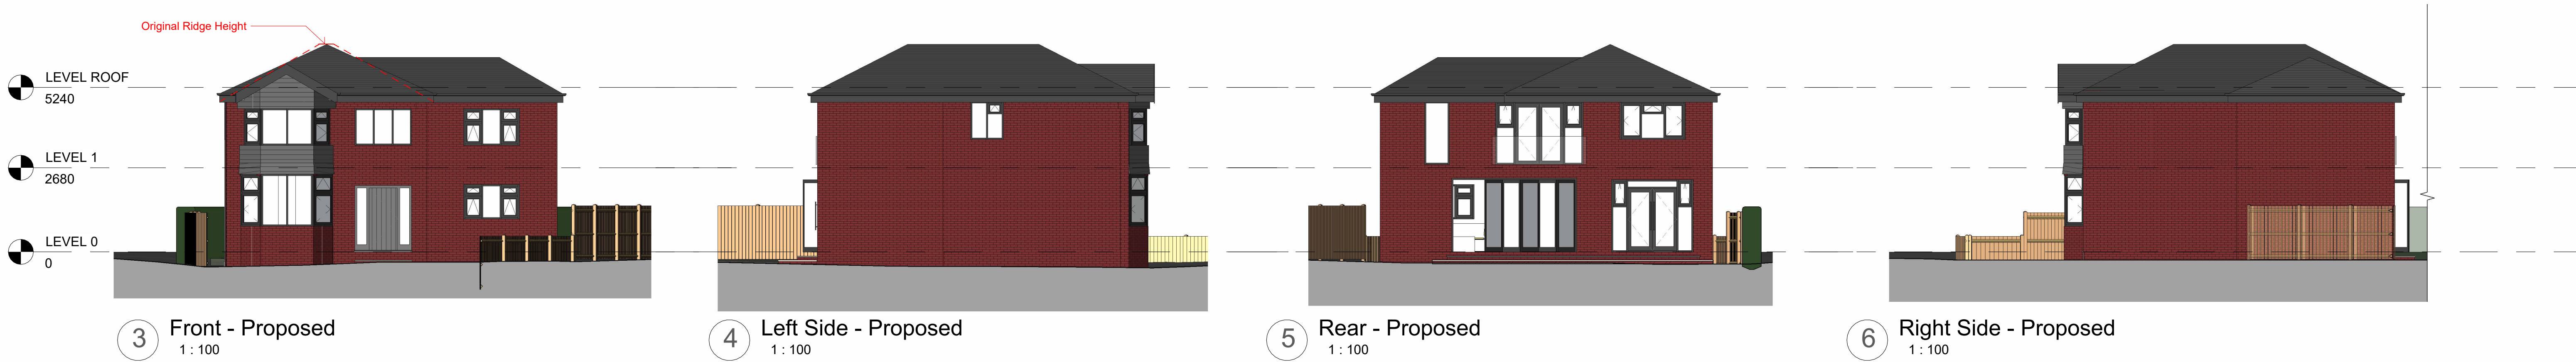


1	Revised To Storey	24/03/2026	CB
No.	Description	Date	Initial

PROJECT		18 Malvern Close	
TITLE			
Proposed Plans and Elevations			
STATUS		DESIGN	
DRAWN BY	DATE	SCALE (@ A1)	
CB	06/03/2026	As indicated	
PROJECT NUMBER		DRAWING NUMBER	
GSS25200.1		003	
		REV	
		1	
GOLD SKETCH			
S T U D I O S			
www.goldsketch.co.uk		info@goldsketch.co.uk 0161 792 9595	
NOTES			
© COPYRIGHT - ALL RIGHTS RESERVED.			
THIS DRAWING AND ANY PARTS BEING REPRODUCED WITHOUT PRIOR WRITTEN CONSENT.			
DRAWING TO BE USED FOR THE STATUS INDICATED ONLY.			
ALL DIMENSIONS AND SETTING OUT SHALL BE CHECKED AND CONFIRMED ON SITE. ANY DISCREPANCIES TO BE REPORTED TO THE			
DESIGNER PRIOR TO THE COMMENCEMENT OF ANY WORK. ALL WORKING AND MATERIALS TO BE IN ACCORDANCE WITH CURRENT BUILDING			
LEGISLATION, RELEVANT CODES OF PRACTICE AND BRITISH STANDARDS. ALL DIMENSIONS ON THIS DRAWING ARE IN MILLIMETRES UNLESS			
OTHERWISE STATED.			