


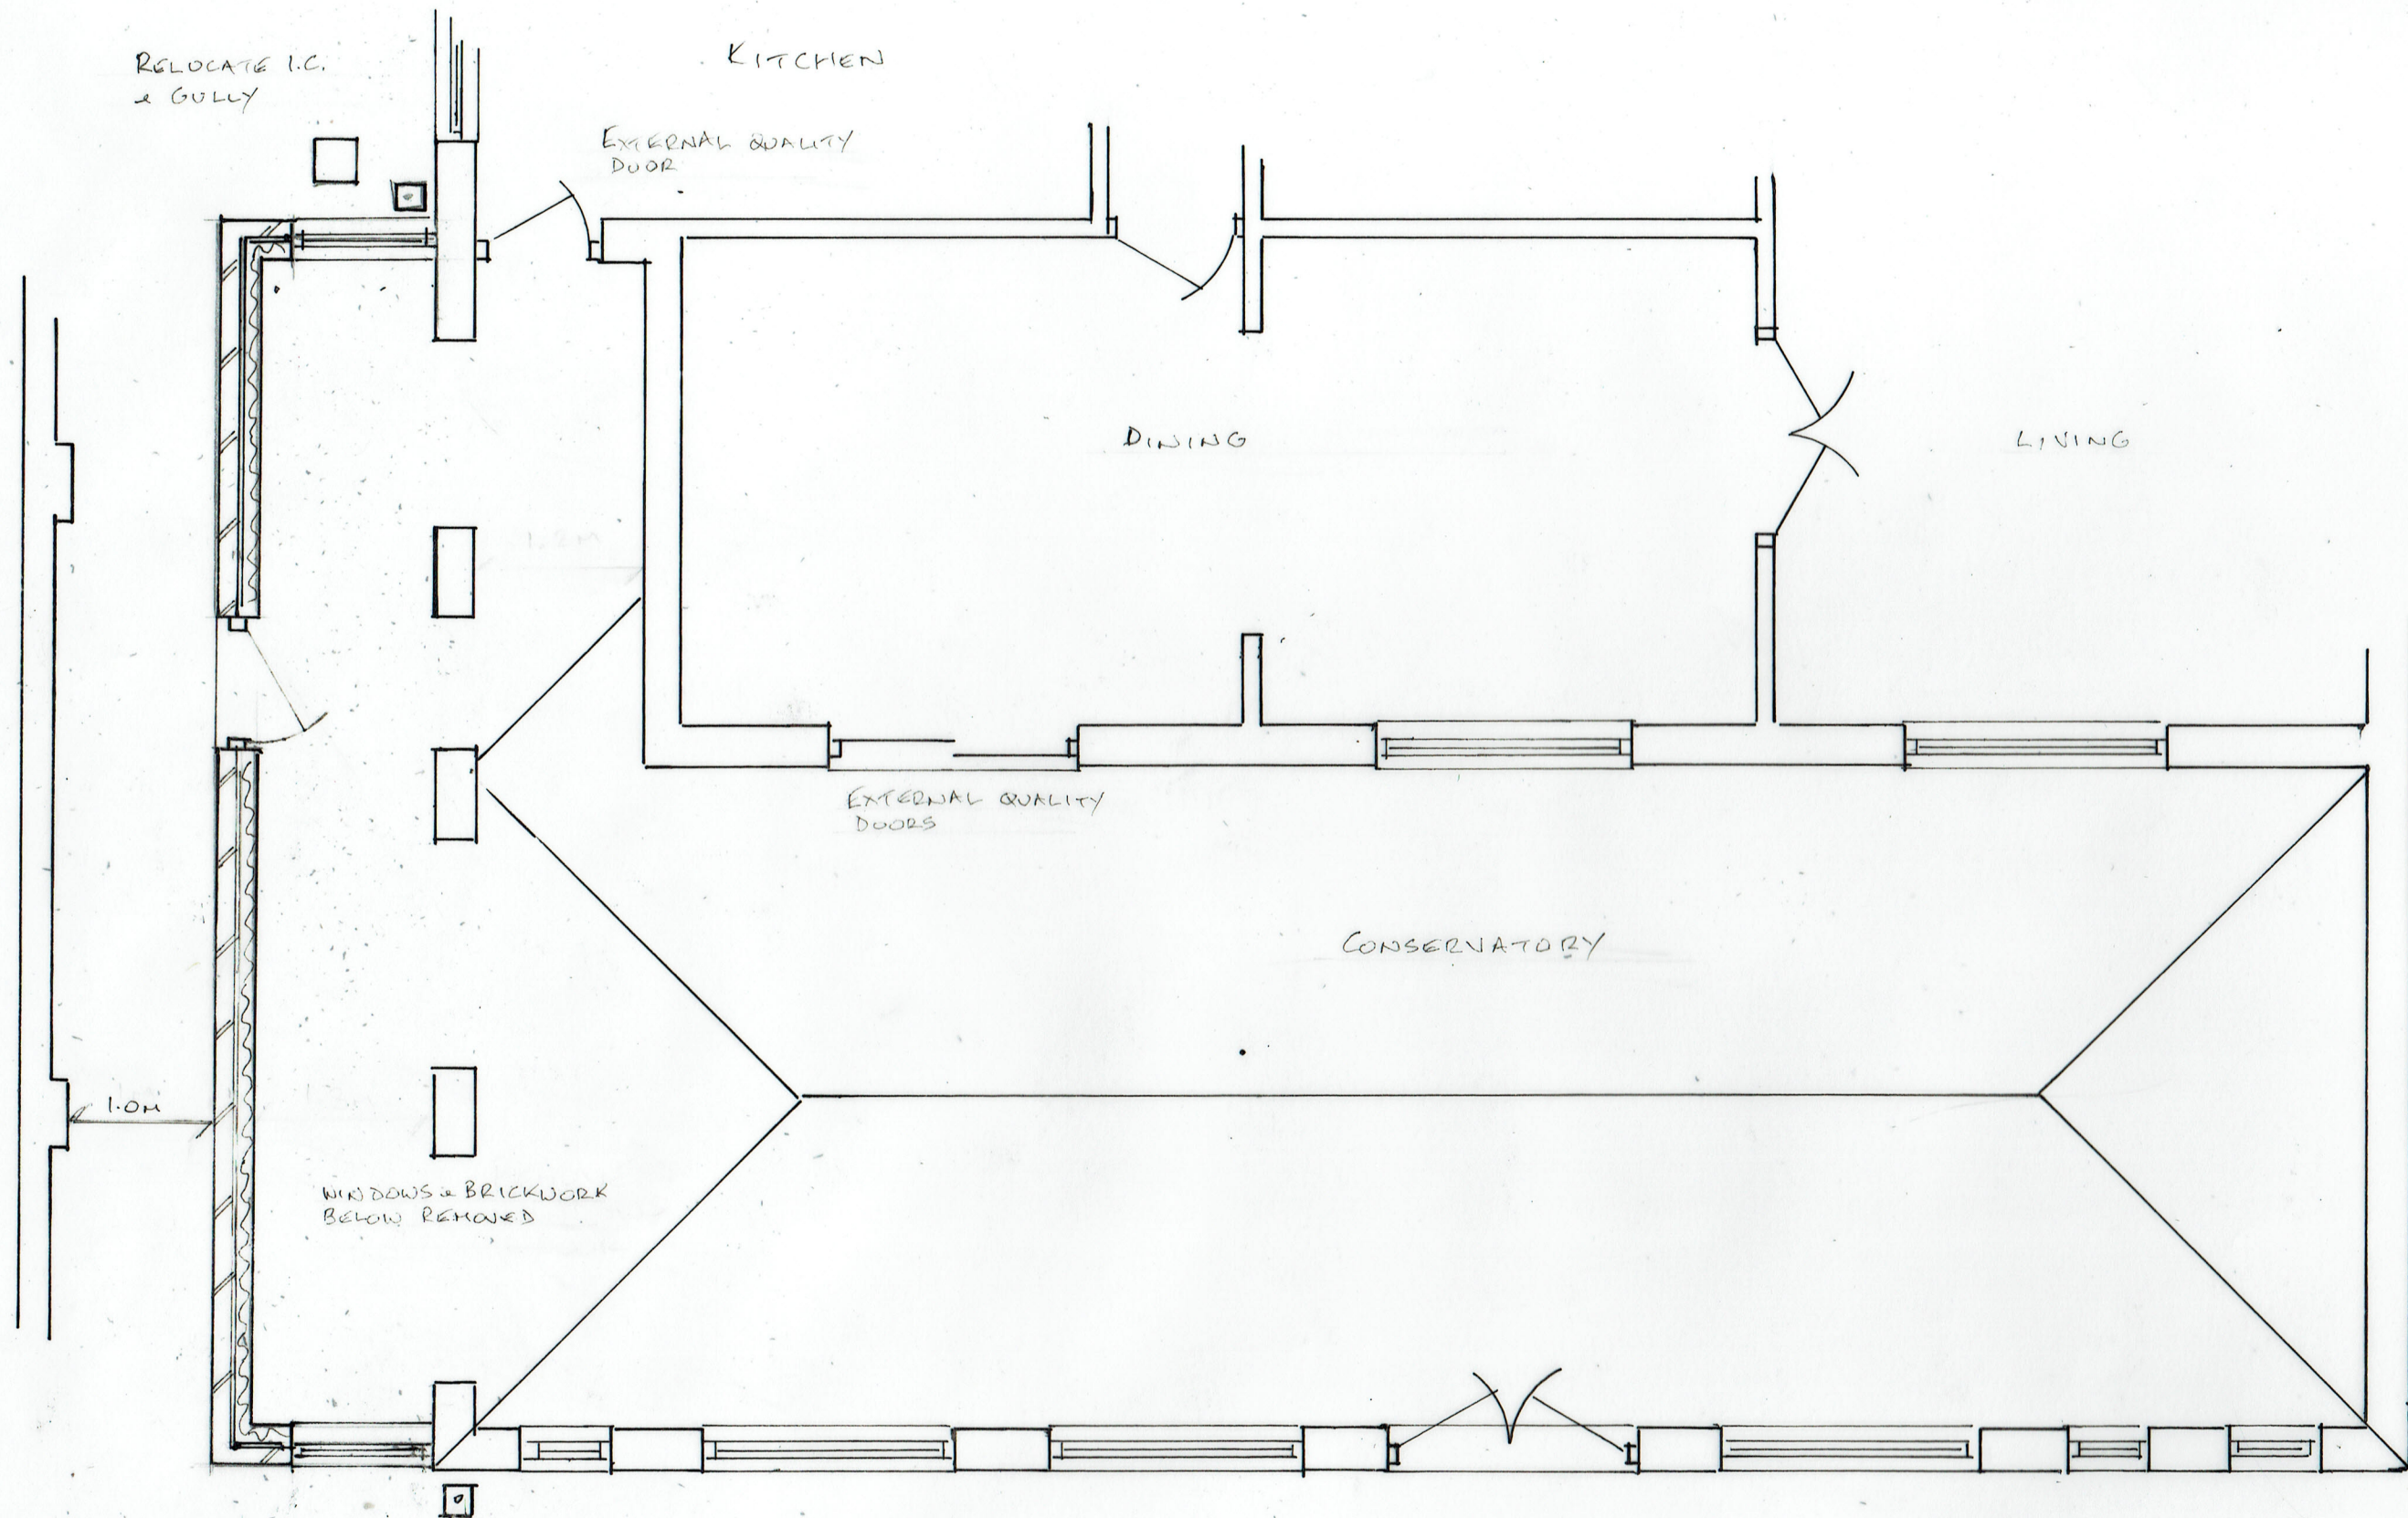

0 METRES 5

SCALE 1:50 @ A3

04/10/2021

21/663/02

SIDE EXTENSION TO CONSERVATORY

3 BRIDGEFIELD DRIVE, BURY BL9 7PE