


5 Walshaw Brook Close, BL8 3TB

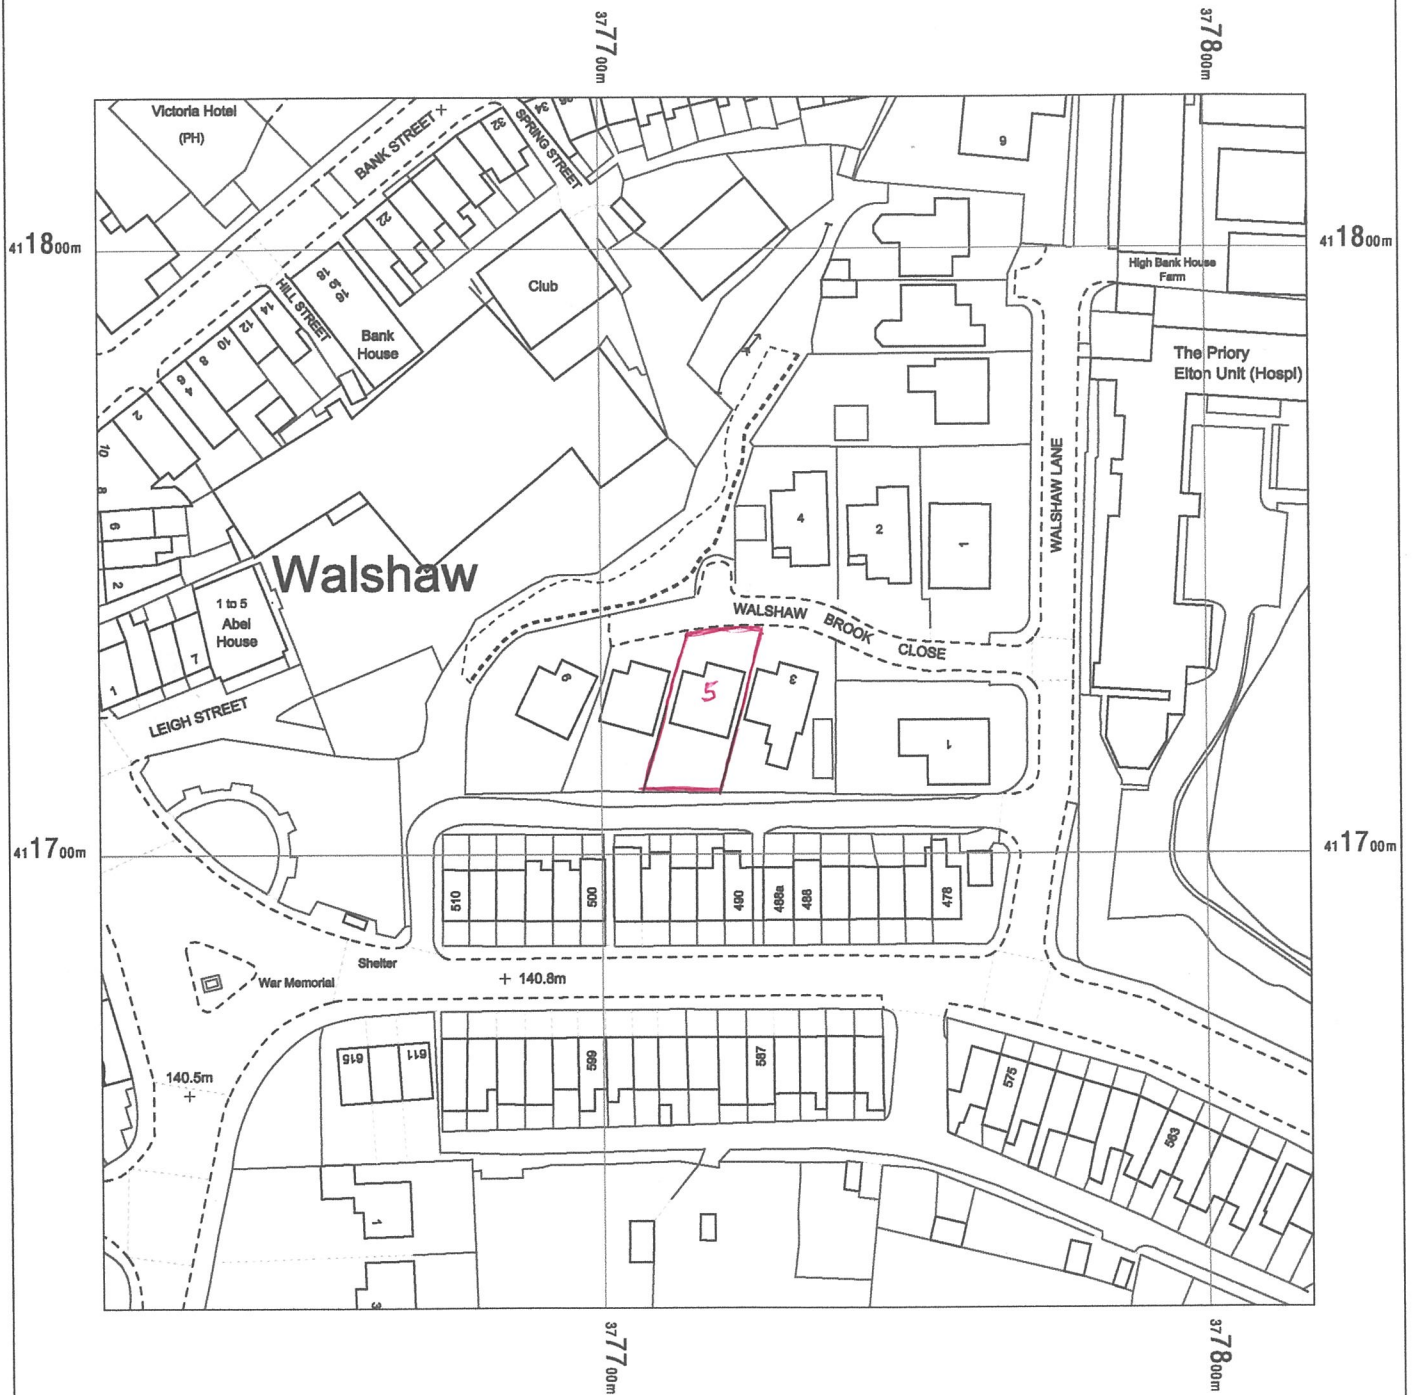


5 Walshaw Brook Close,
Bury,
BL8 3TB

OS MasterMap 1250/2500/10000 scale
Monday, August 3, 2026, ID: MDP-01290912
www.malcolmhughes.co.uk

1:1250 scale print at A4, Centre: 377717 E, 411725 N

©Crown Copyright Ordnance Survey. Licence no.
AC0000849896

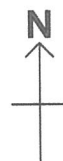

**MALCOLM
HUGHES**

**CHARTERED
LAND SURVEYORS**