



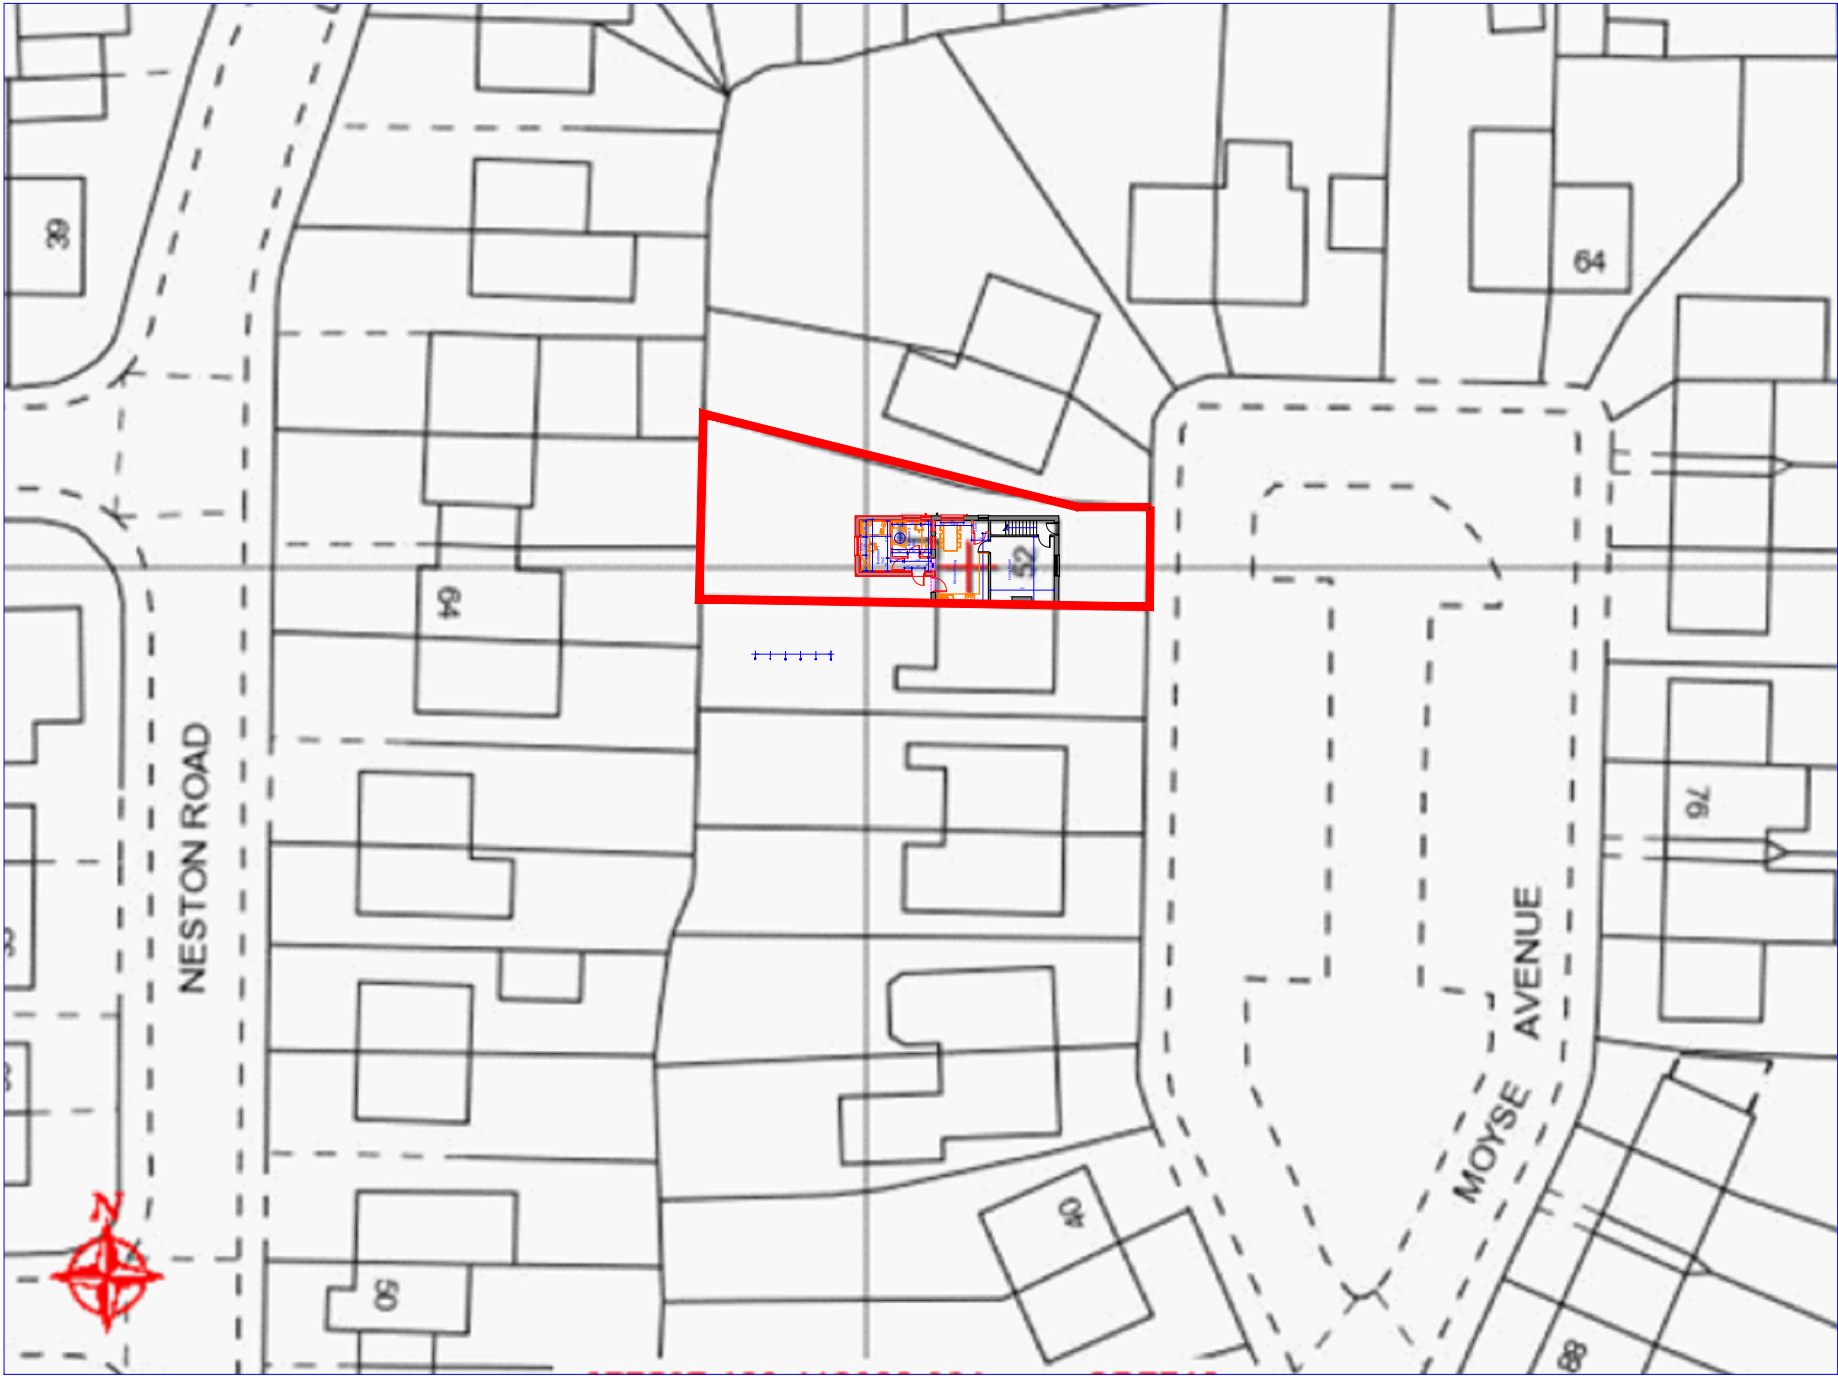

OS Map
Scale 1:500

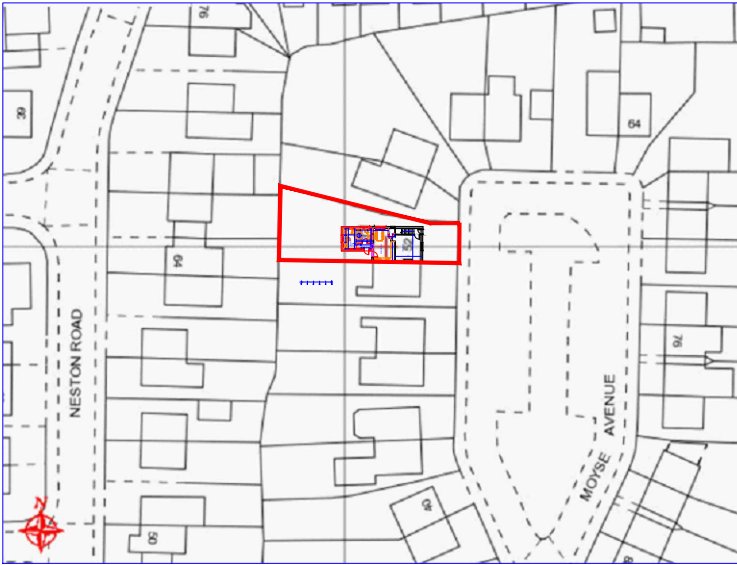

OS Map
Scale 1:1250

Rev	Date	Description
Issued For : INFORMATION PURPOSES ONLY		
Client		
Sixtown Housing		
Project		
52 Moyse Avenue, Bury Proposed single storey DDA rear extension.		
Scheme - Drawing Title		
OS Map		
05	Date	07.02.22
Drawing No.	Revision	Scale
		Various @A3
 Plans To Build It Ltd Tel: 0161 728 5730 Mob: 07741175755 www.planstobuildit.com		