


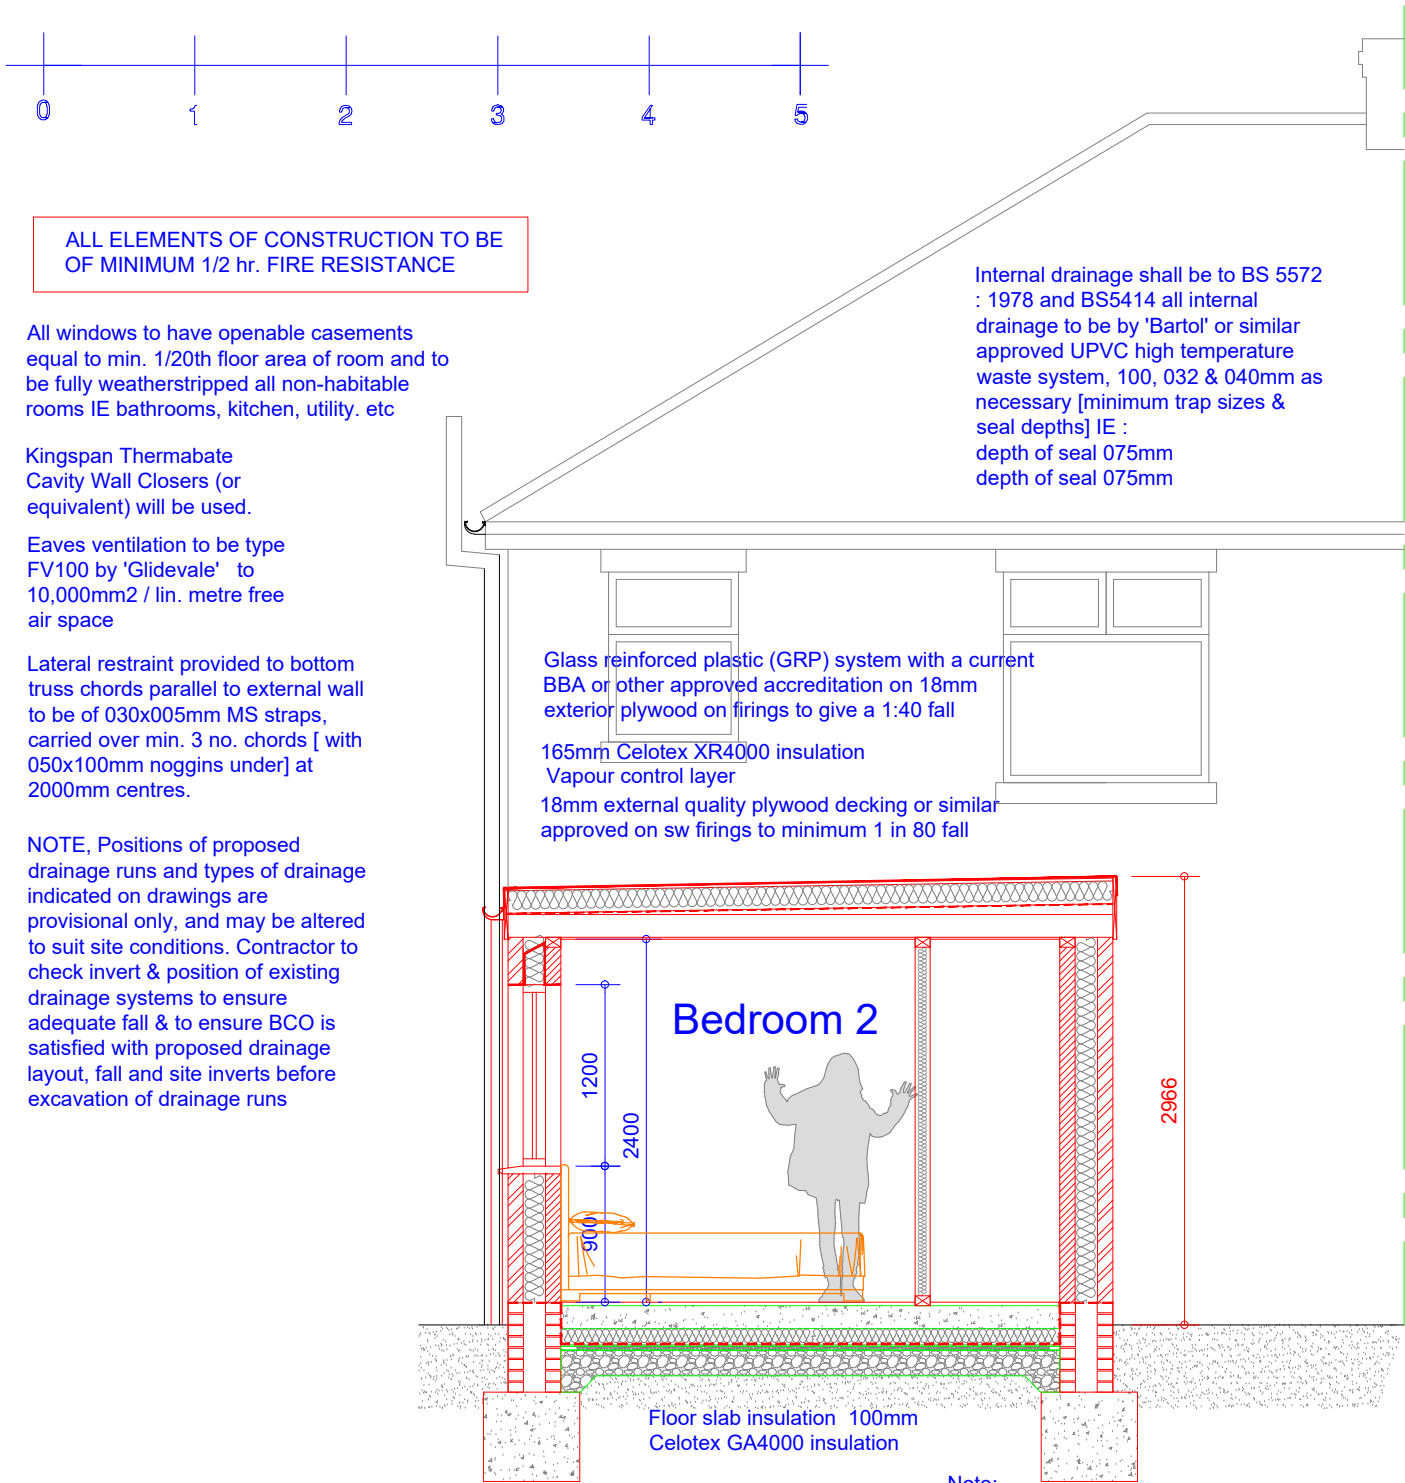

Proposed Section
Scale 1:50

Rev	Date	Description
-----	------	-------------

Issued For : INFORMATION PURPOSES ONLY

Client
Sixtown Housing

Project
52 Moyse Avenue, Bury
Proposed single storey DDA rear extension.

Scheme - Drawing Title
Proposed Section.

04	Revision	Date	Scale
		07.02.22	1:50 @A3



Plans To Build It Ltd
Tel: 0161 728 5730
Mob: 07741175755
www.planstobuildit.com