



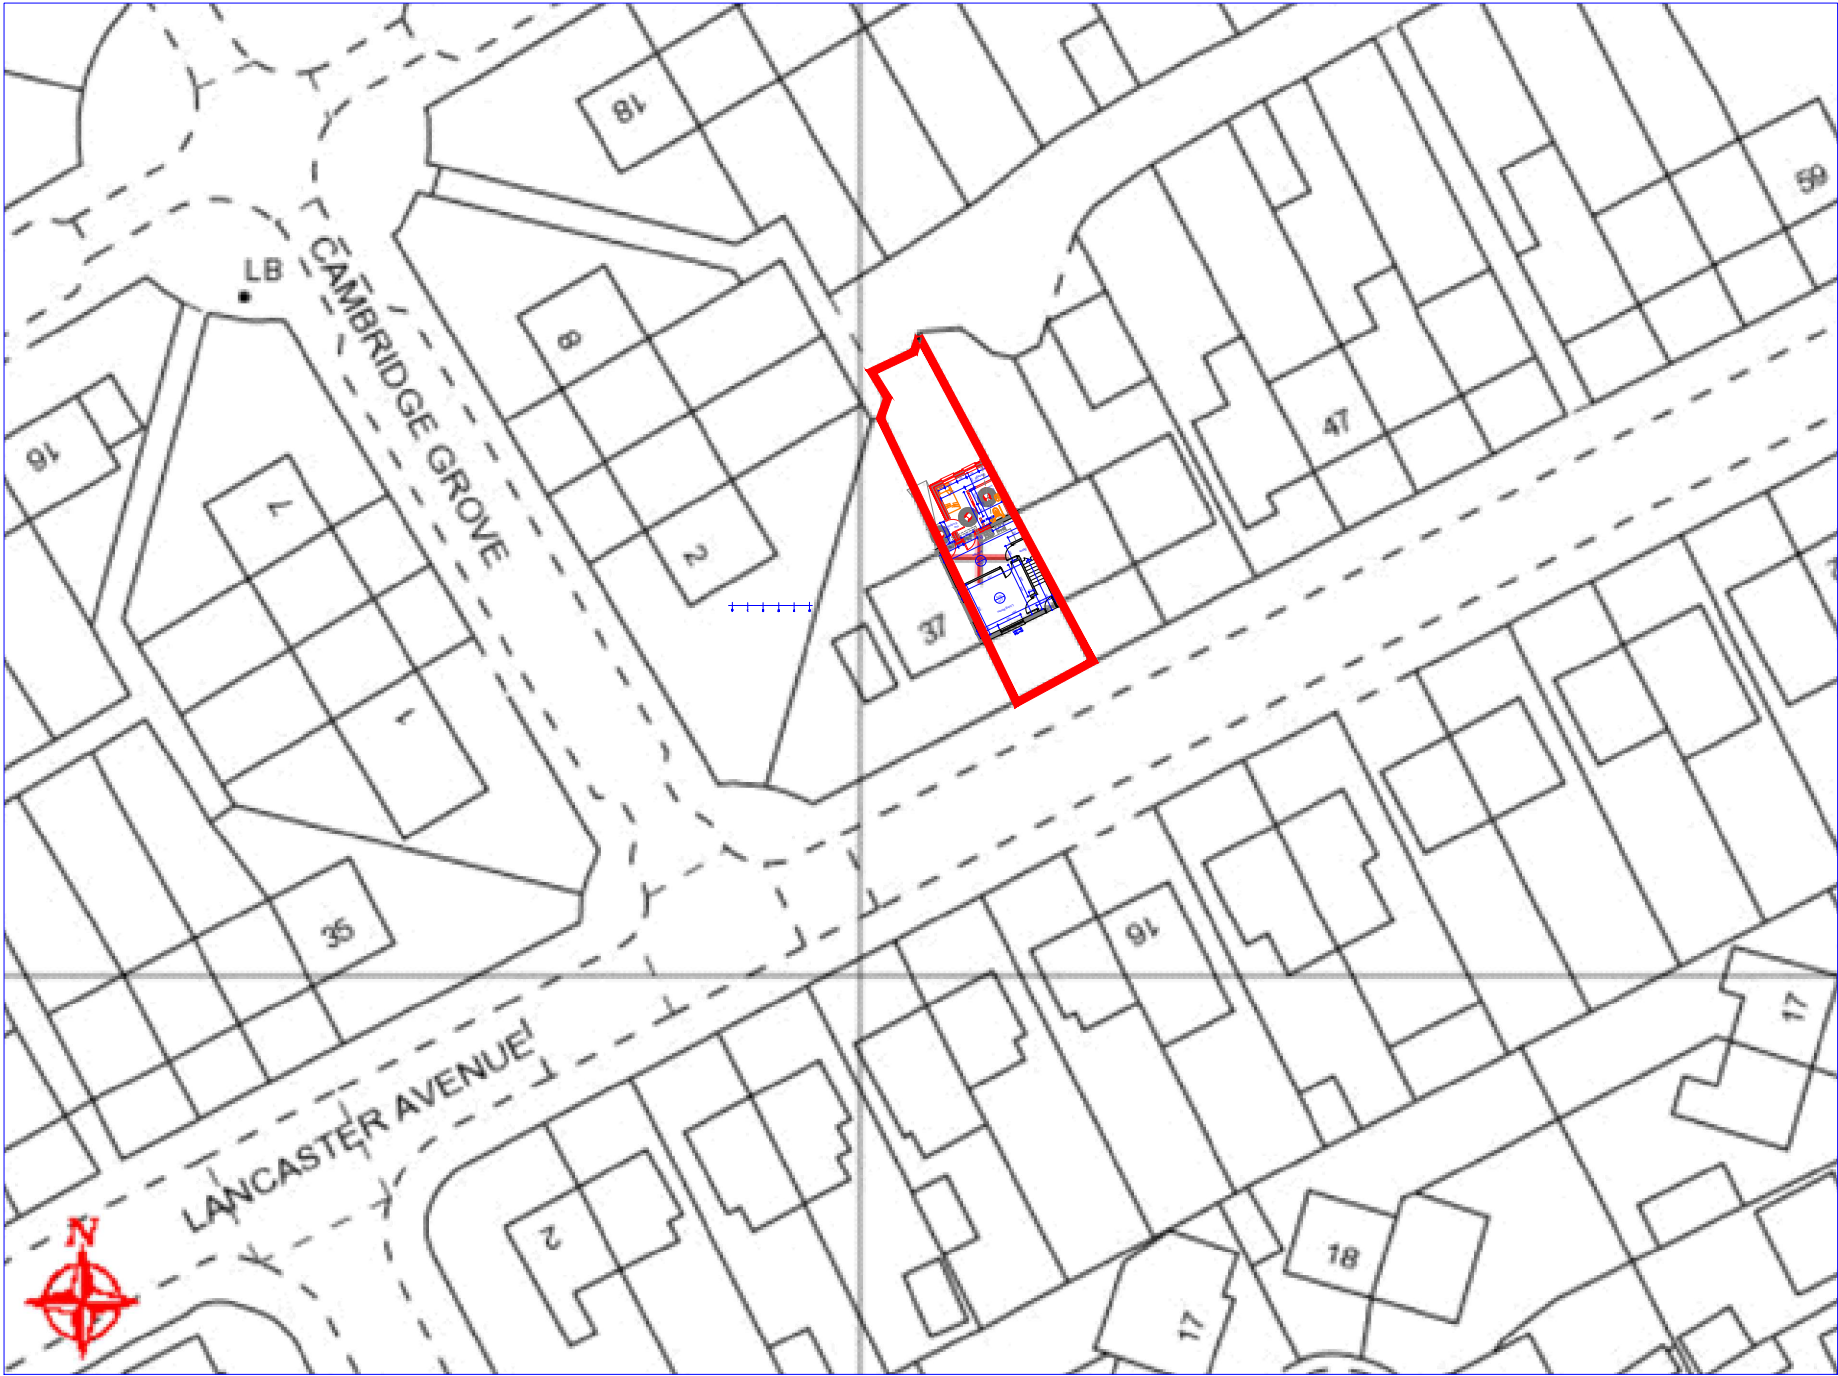

OS Map  
Scale 1:500

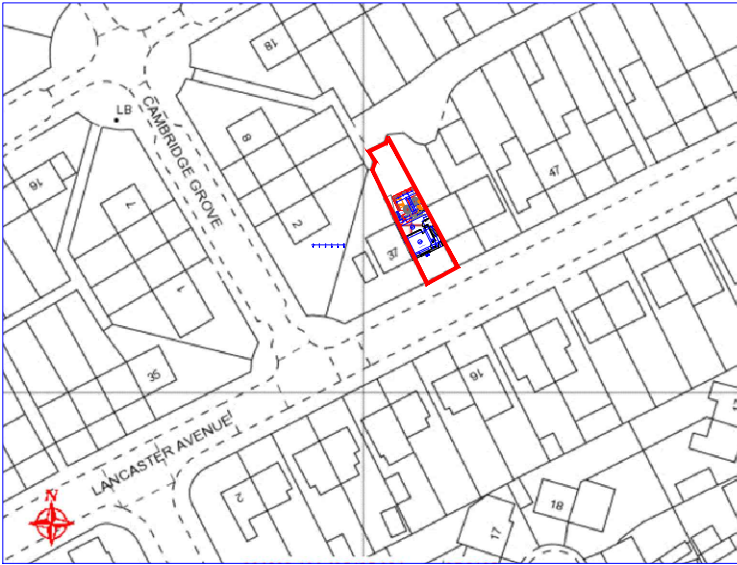

OS Map  
Scale 1:1250

| Rev   | Date     | Description       |
|---|----------|-------------------|
| Issued For : INFORMATION PURPOSES ONLY                                                                         |          |                   |
| Client<br>Sixtown Housing                                                                                      |          |                   |
| Project<br>39 Lancaster Avenue Whitefield,<br>Manchester M45 6DE<br>Proposed single storey DDA rear extension. |          |                   |
| Scheme - Drawing Title<br>OS Map                                                                               |          |                   |
| 05   | Date     | 18.08.22          |
| Drawing No.   | Revision | Scale Various @A3 |



Plans To Build It Ltd  
Tel: 0161 728 5730  
Mob: 07741175755  
[www.planstobuildit.com](http://www.planstobuildit.com)