



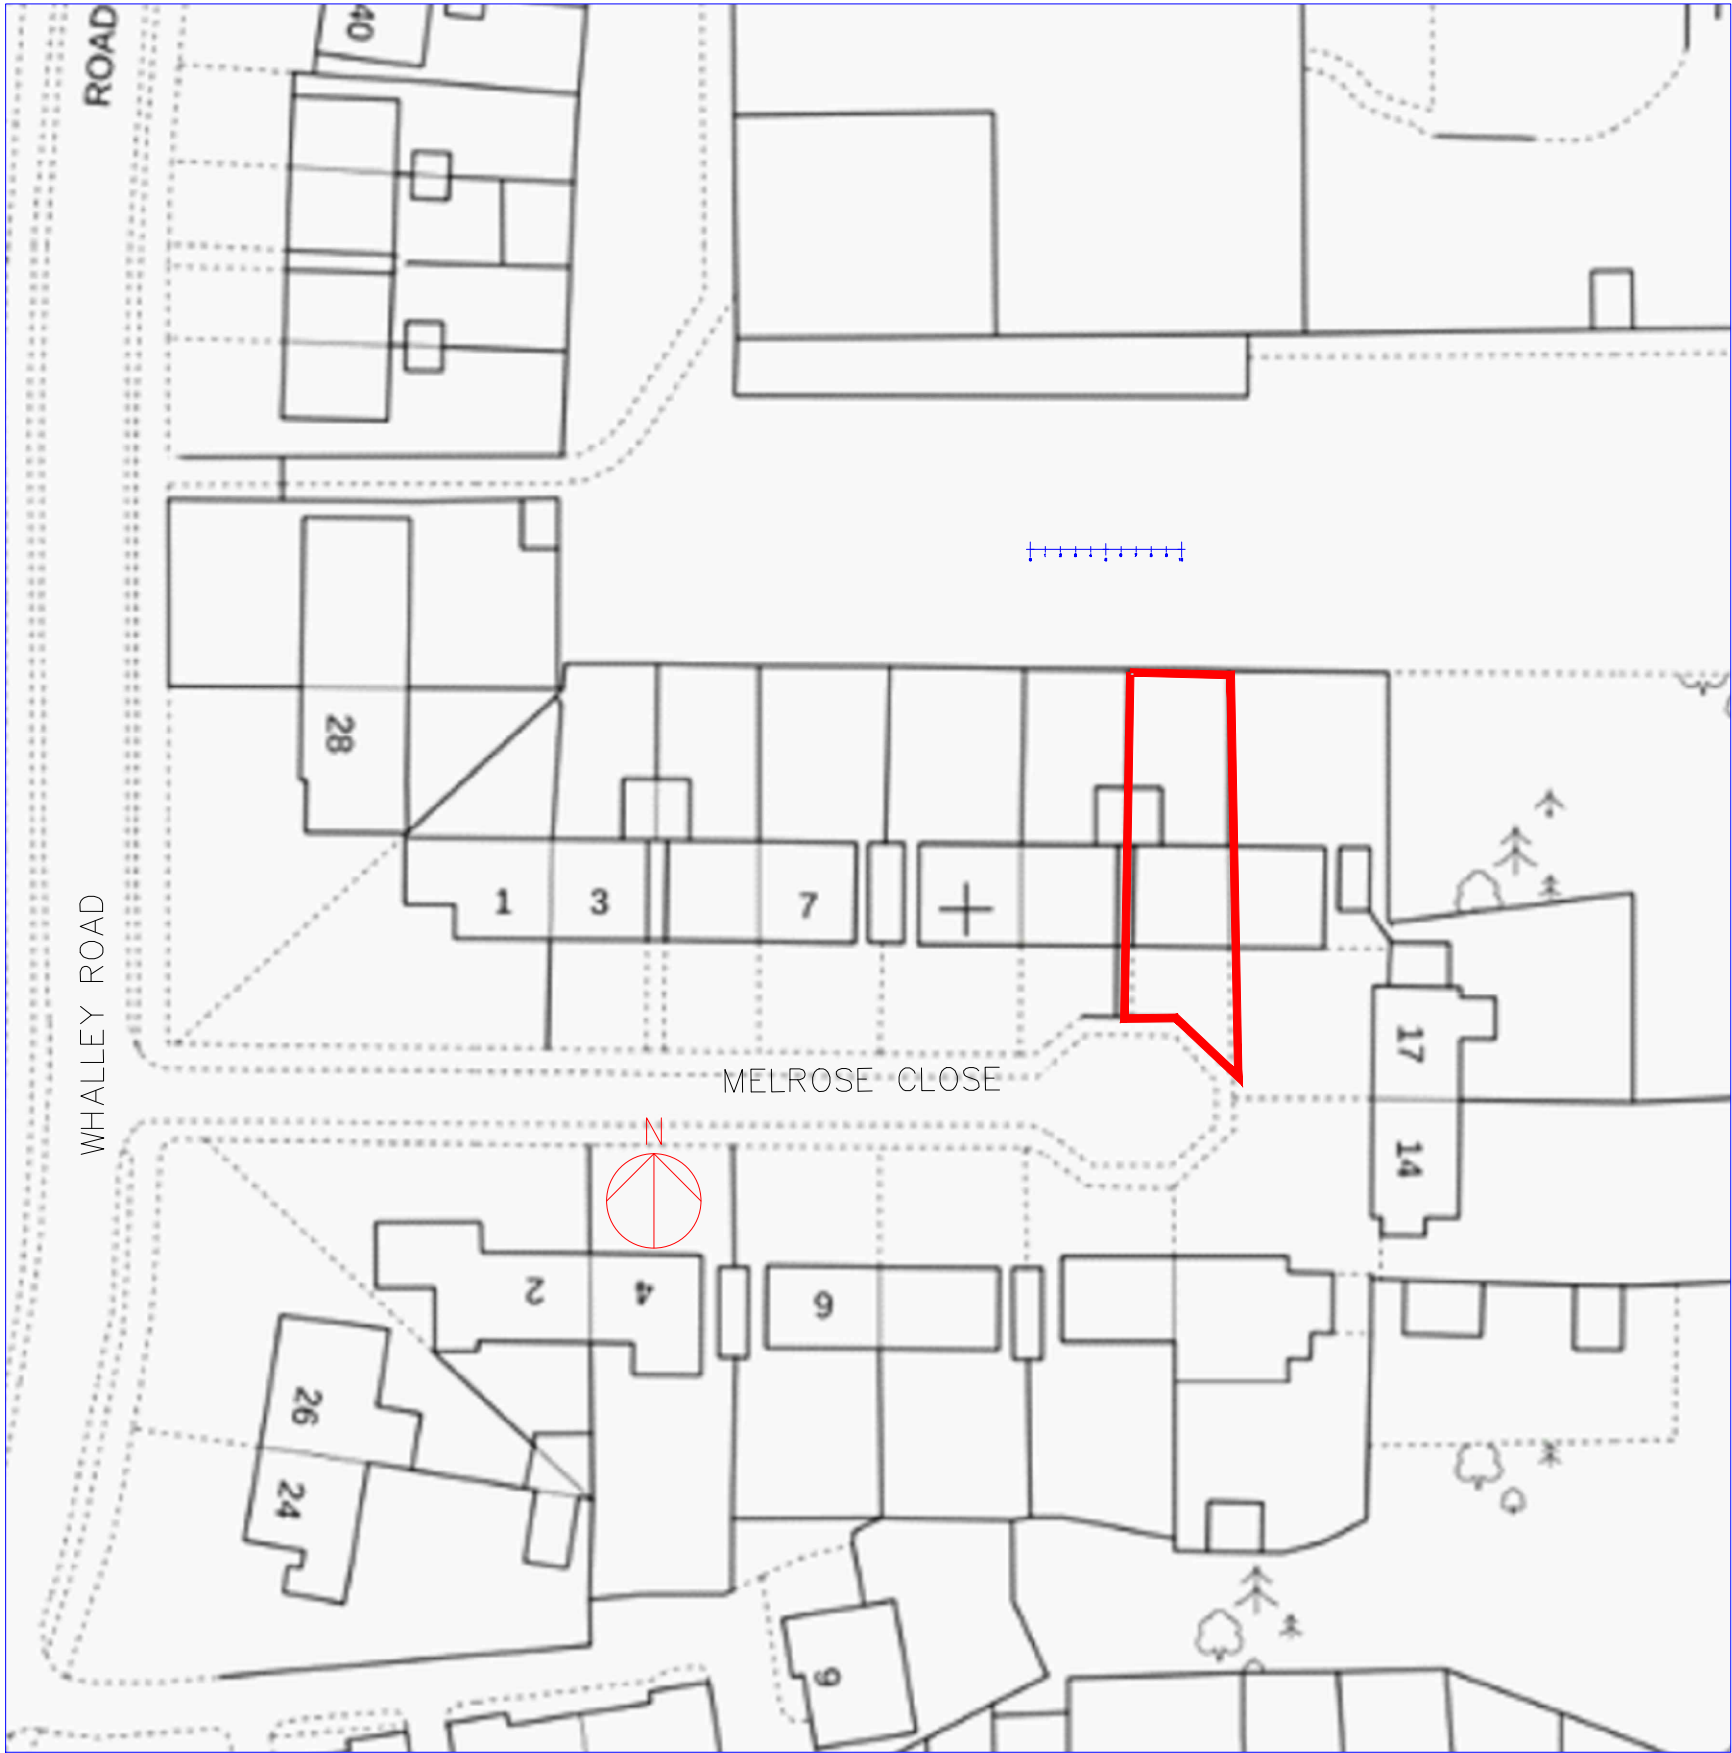

**OS Map**  
Scale 1:500

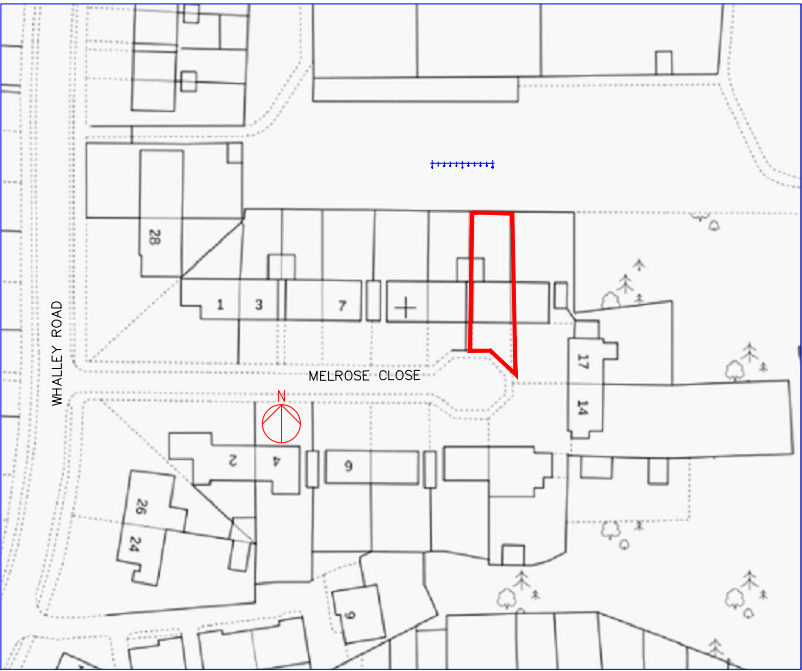

**OS Map**  
Scale 1:1250

| Rev   | Date     | Description       |
|---|----------|-------------------|
| Issued For : INFORMATION PURPOSES ONLY   |          |                   |
| Client   |          |                   |
| Bury MBC   |          |                   |
| Project   |          |                   |
| 13 Melrose Close Whitefield M45 8XZ<br>Proposed single storey rear extension and access ramp to the rear.                                                                          |          |                   |
| Scheme - Drawing Title   |          |                   |
| OS Map   |          |                   |
| 04   | Date     | 15.4.25           |
| Drawing No.   | Revision | Scale Various @A3 |
| <br>Plans To Build It Ltd<br>Tel: 0161 728 5730<br>Mob: 07741175755<br>www.planstobuildit.com |          |                   |