



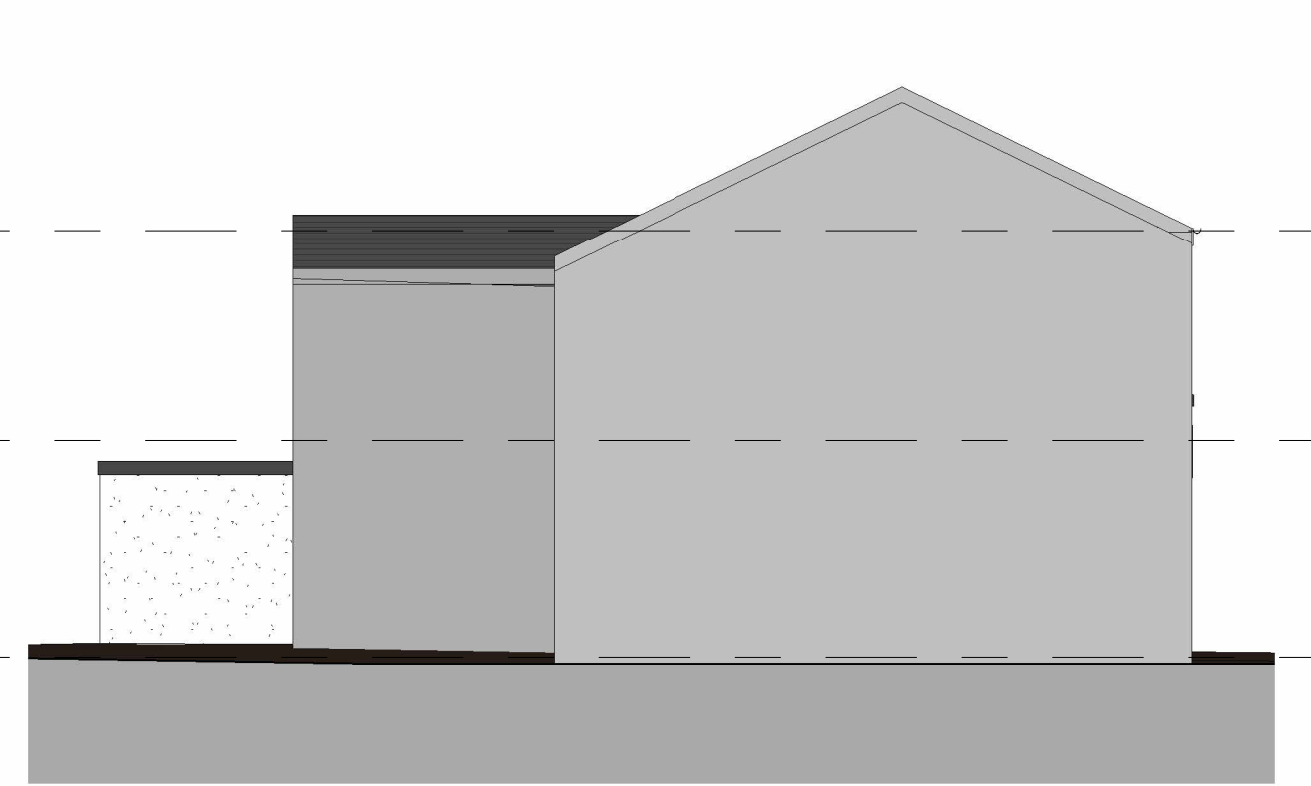

4 Left Side - Proposed
1 : 100



6 Right Side - Proposed
1 : 100

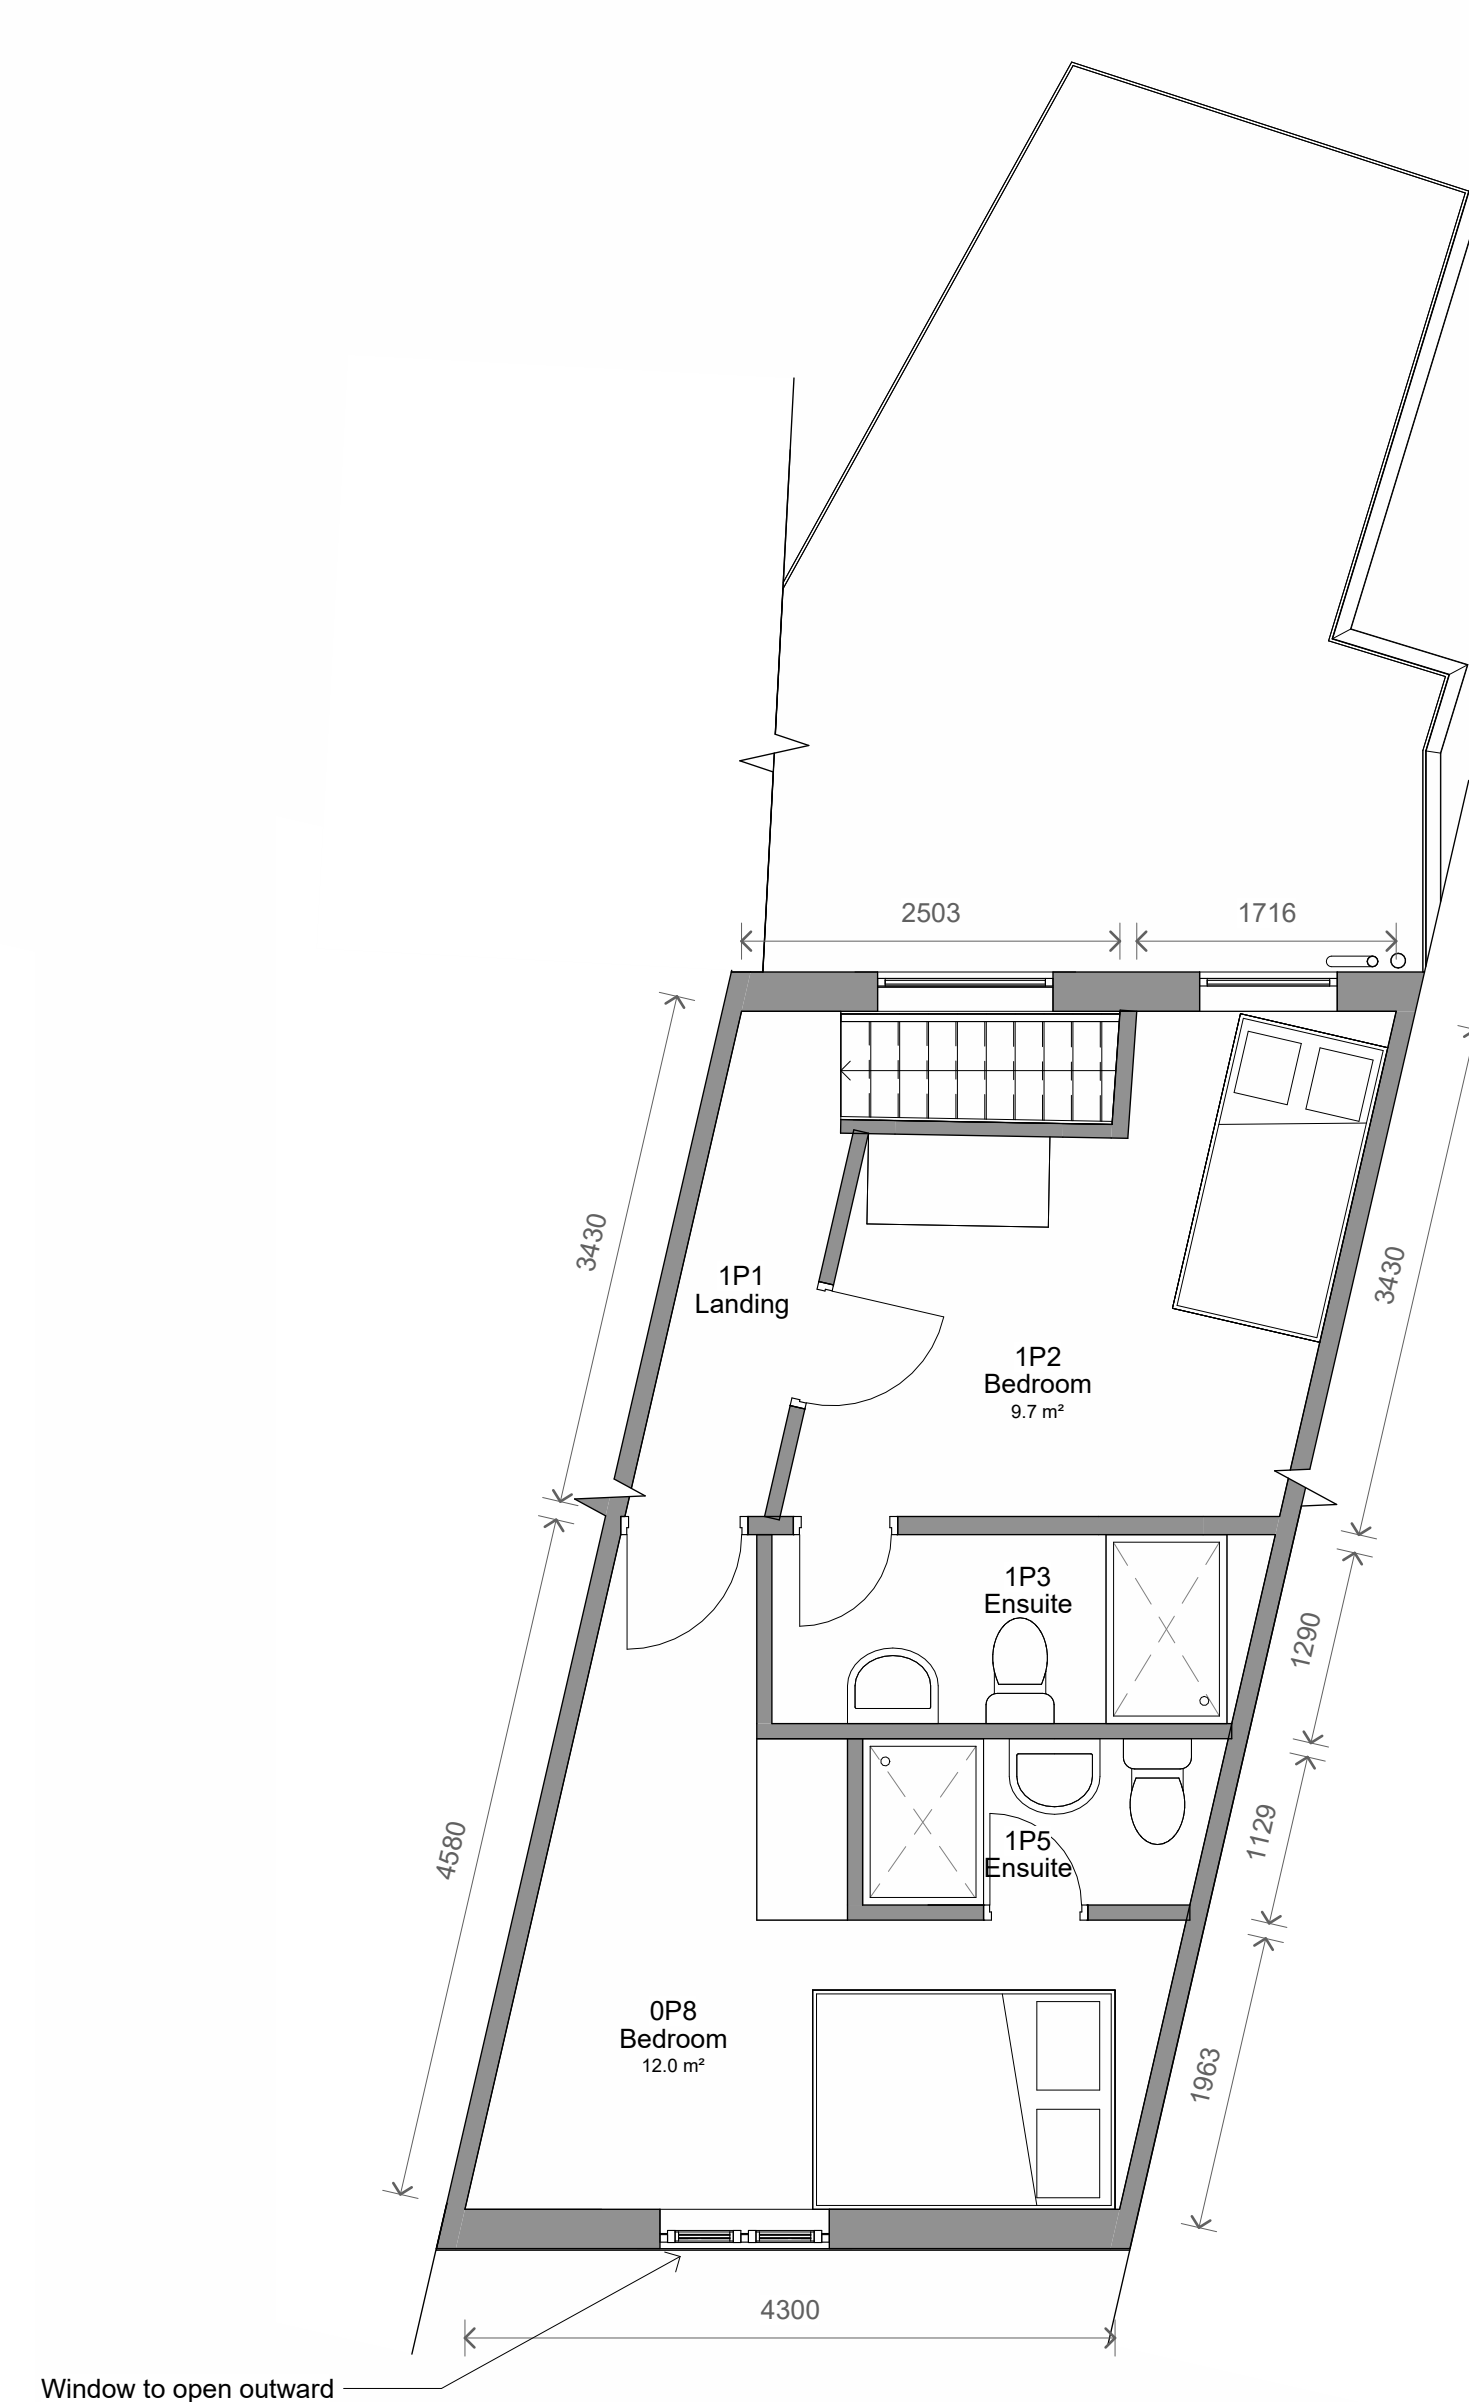

2 Level 1 - Proposed
1 : 50



PROJECT		
9 Water Street, Radcliffe		
TITLE		
Proposed Plans and Elevations		
STATUS		
DESIGN		
DRAWN BY	DATE	SCALE (@ 1)
MA	25/03/2025	As indicated
PROJECT NUMBER	DRAWING NUMBER	REV
GSS24210.4	003	2
		
www.goldsketch.co.uk info@goldsketch.co.uk 0161 792 9595		
NOTES ©COPYRIGHT - ALL RIGHTS RESERVED. THIS DRAWING MAY NOT BE REPRODUCED OR WITHOUT PRIOR WRITTEN CONSENT. DRAWING TO BE USED FOR THE STATUS INDICATED ONLY. ALL DIMENSIONS AND SETTING OUT DETAILS BE CHECKED AND CONFIRMED ON SITE. ANY DISCREPANCIES TO BE REPORTED TO THE ARCHITECT IMMEDIATELY. ALL WORK AND MATERIALS TO BE IN ACCORDANCE WITH CURRENT BUILDING LEGISLATION, RELEVANT CODES OF PRACTICE AND BRITISH STANDARDS. ALL DIMENSIONS ON THIS DRAWING ARE IN MILLIMETRES (UNLESS OTHERWISE STATED).		