


Planning Document

11 Heybrook Walk, Whitefield, M45 8HQ

NOTE:
All elements indicated in red dash lines to be demolished/removed and all surrounding areas to be made good ready to receive new construction. Client to confirm all demolished/removed elements with contractor prior to any works commencing on site.

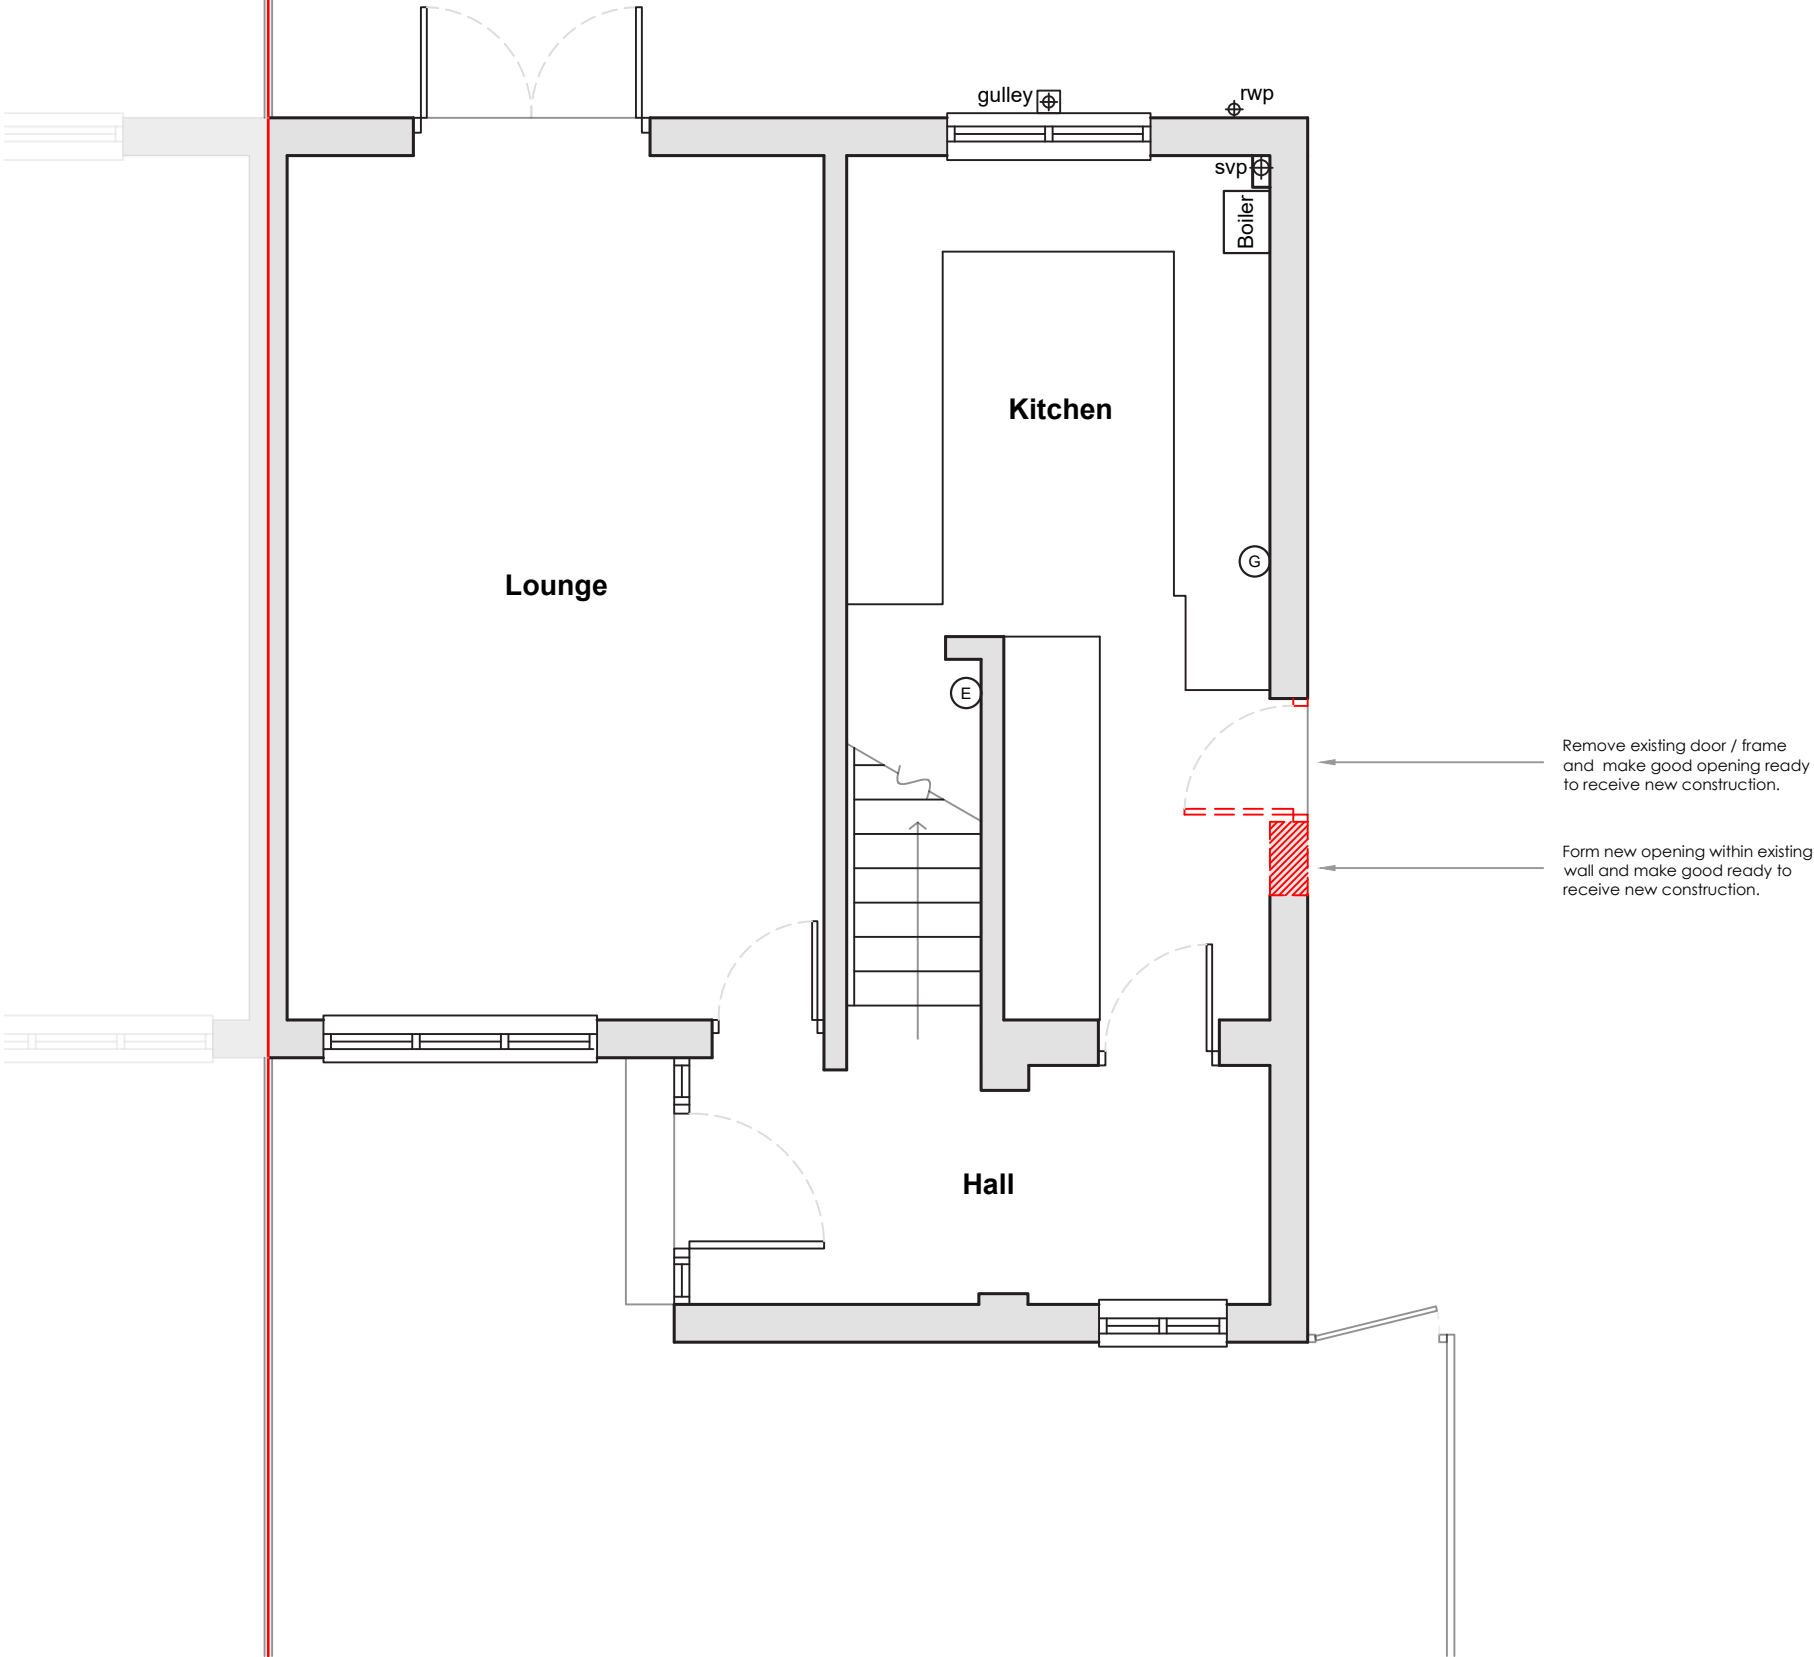

001-01 - Existing - Ground Floor Plan


11 Heybrook Walk

JRA

Jake Rawlinson Architectural

info@jr-architectural.com
07480 658094

NOTE:
All elements indicated in red dash lines to be demolished/removed and all surrounding areas to be made good ready to receive new construction. Client to confirm all demolished/removed elements with contractor prior to any works commencing on site.

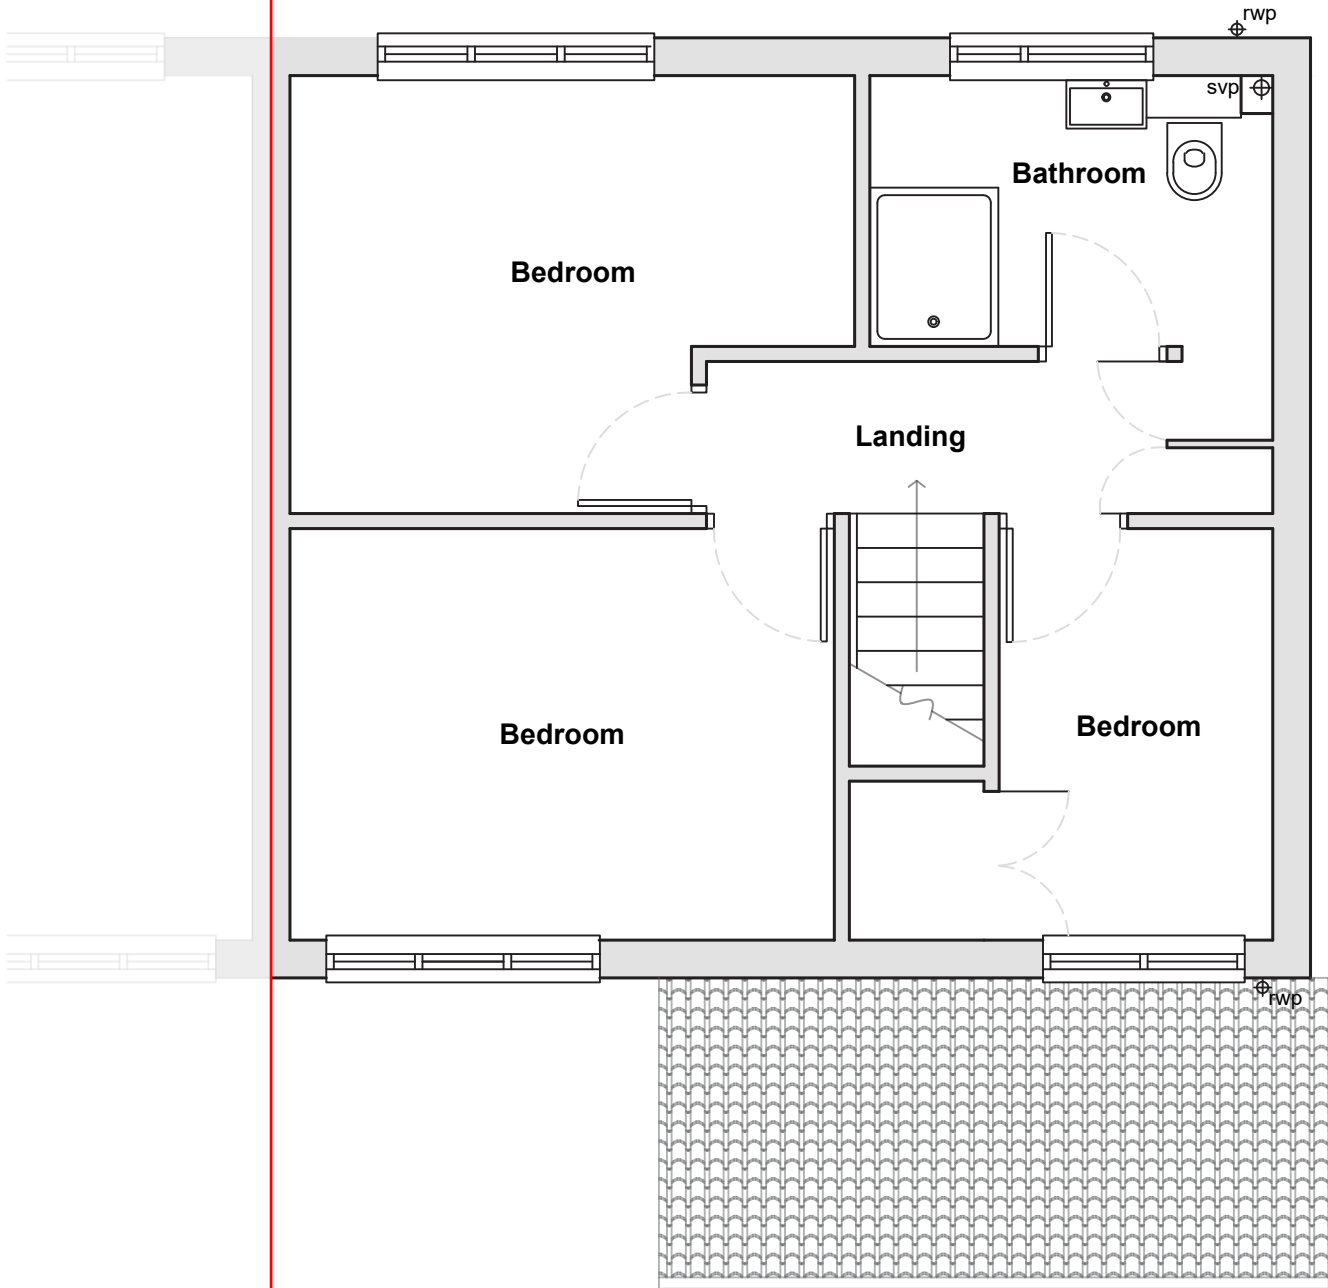

1:50
0m 0.5 1 1.5 2 2.5

001-02 - Existing - First Floor Plan

11 Heybrook Walk

JRA

Jake Rawlinson Architectural

info@jr-architectural.com
07480 658094

NOTE:
All elements indicated in red dash lines to be demolished/removed and all surrounding areas to be made good ready to receive new construction. Client to confirm all demolished/removed elements with contractor prior to any works commencing on site.



1:50
0m 0.5 1 1.5 2 2.5

001-03 - Existing - Front Elevation


11 Heybrook Walk

JRA

Jake Rawlinson Architectural

info@jr-architectural.com
07480 658094

NOTE:
All elements indicated in red dash lines to be demolished/removed and all surrounding areas to be made good ready to receive new construction. Client to confirm all demolished/removed elements with contractor prior to any works commencing on site.

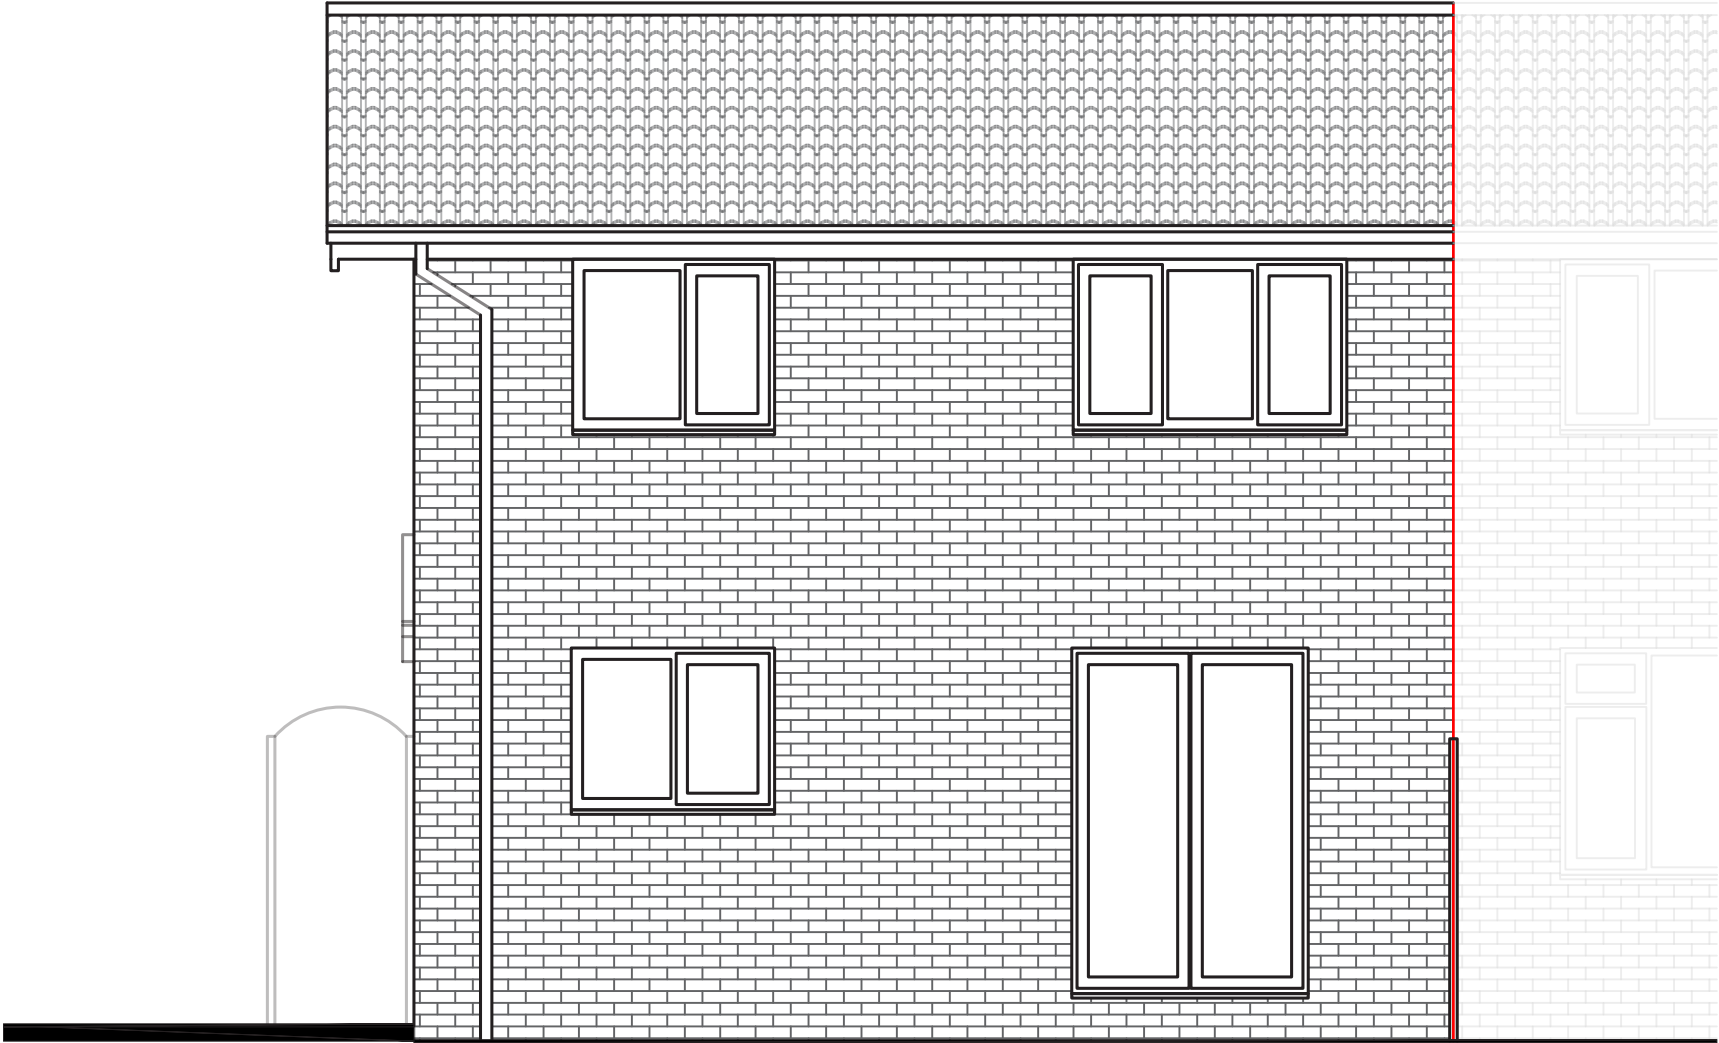

1:50
0m 0.5 1 1.5 2 2.5

001-04 - Existing - Rear Elevation


11 Heybrook Walk

JRA

Jake Rawlinson Architectural

info@jr-architectural.com
07480 658094

NOTE:
All elements indicated in red dash lines to be demolished/removed and all surrounding areas to be made good ready to receive new construction. Client to confirm all demolished/removed elements with contractor prior to any works commencing on site.

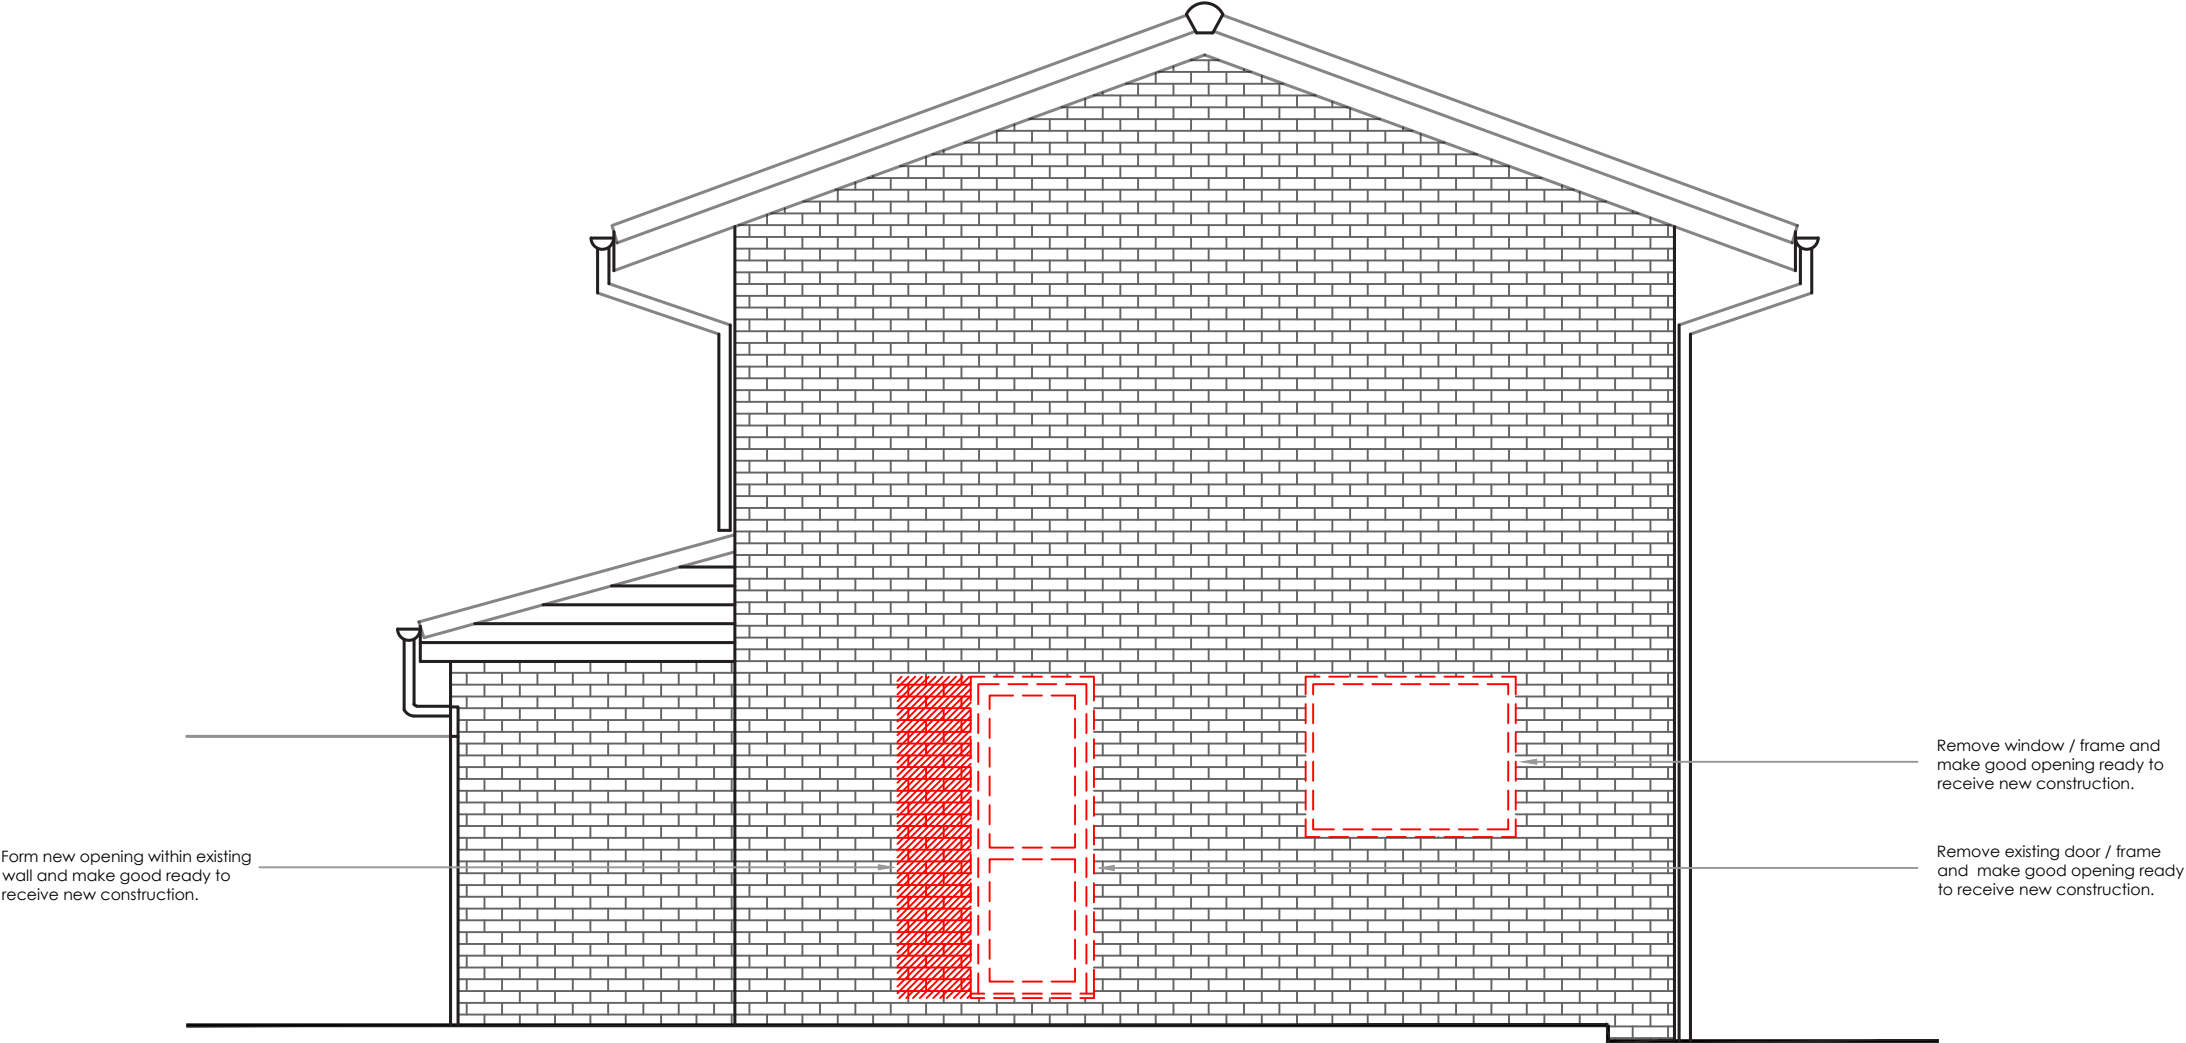

1:50
0m 0.5 1 1.5 2 2.5

001-05 - Existing - Side Elevation


11 Heybrook Walk

JRA

Jake Rawlinson Architectural

info@jr-architectural.com
07480 658094

NOTE:
All elements indicated in red dash lines to be demolished/removed and all surrounding areas to be made good ready to receive new construction. Client to confirm all demolished/removed elements with contractor prior to any works commencing on site.

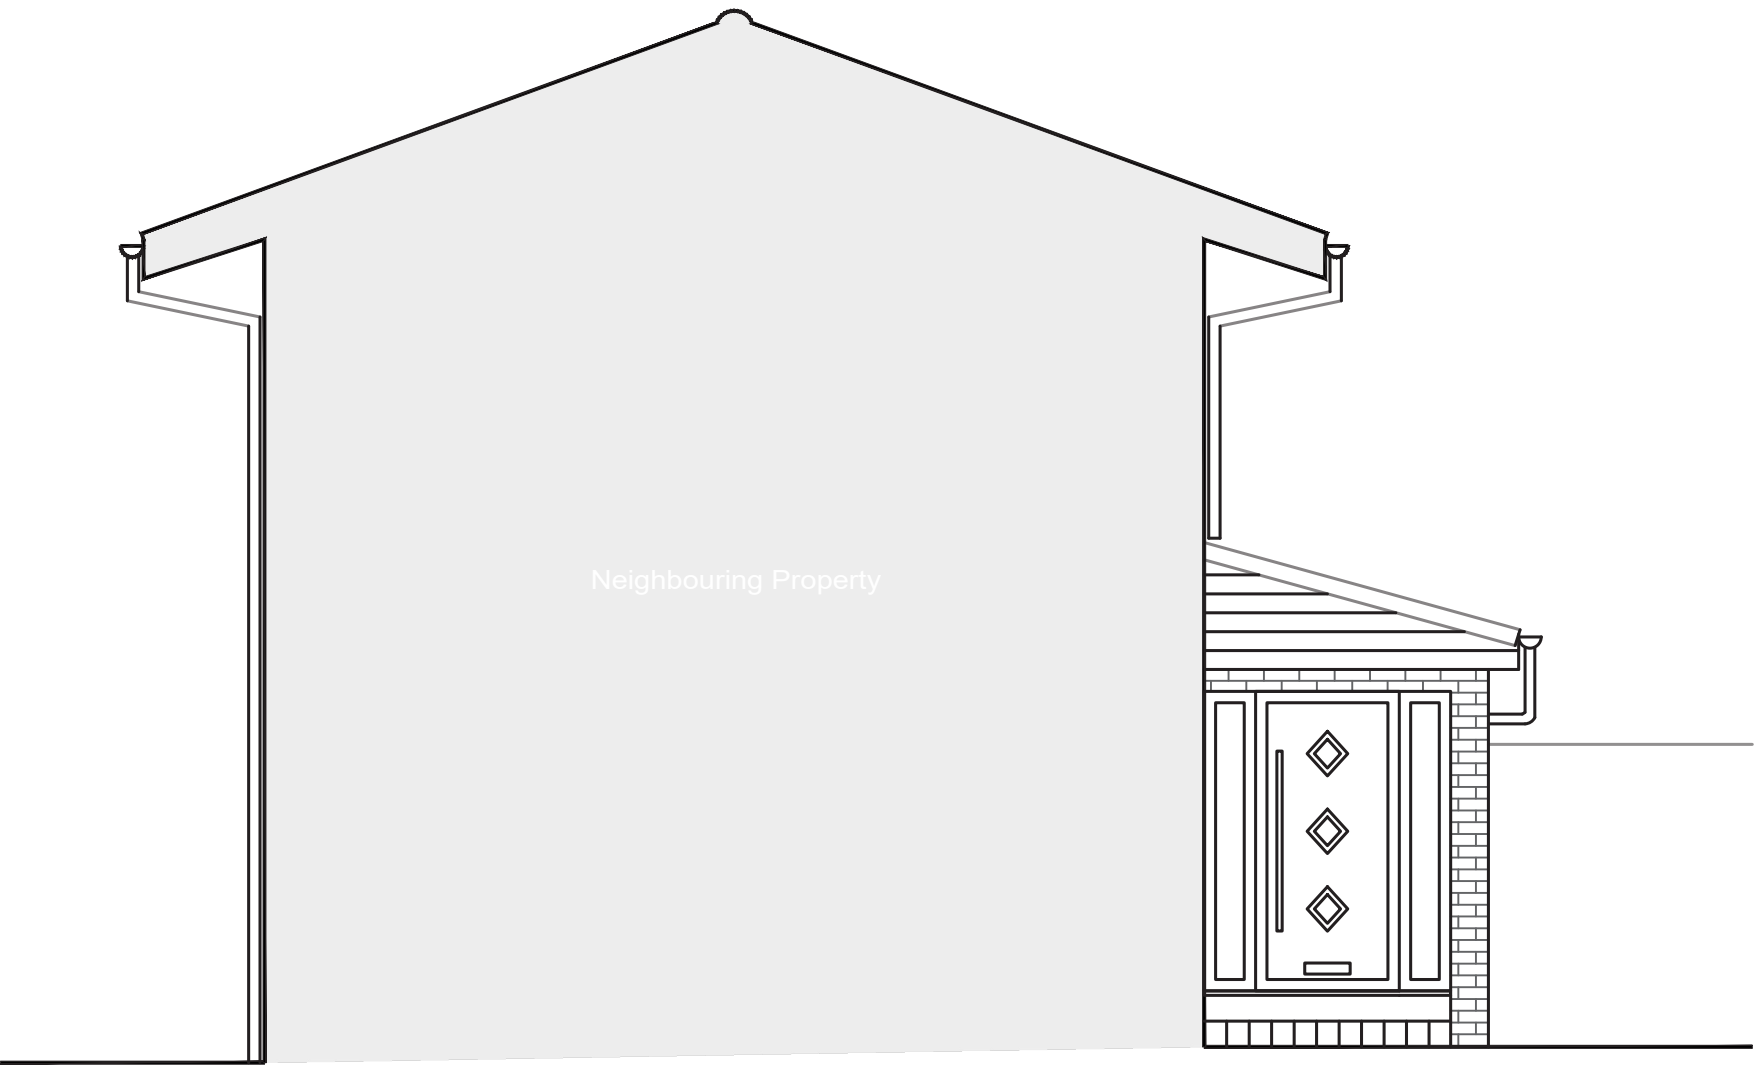

1:50
0m 0.5 1 1.5 2 2.5

001-06 - Existing - Side Elevation


11 Heybrook Walk

JRA

Jake Rawlinson Architectural

info@jr-architectural.com
07480 658094

NOTE:
All elements indicated in red dash lines to be demolished/removed and all surrounding areas to be made good ready to receive new construction. Client to confirm all demolished/removed elements with contractor prior to any works commencing on site.

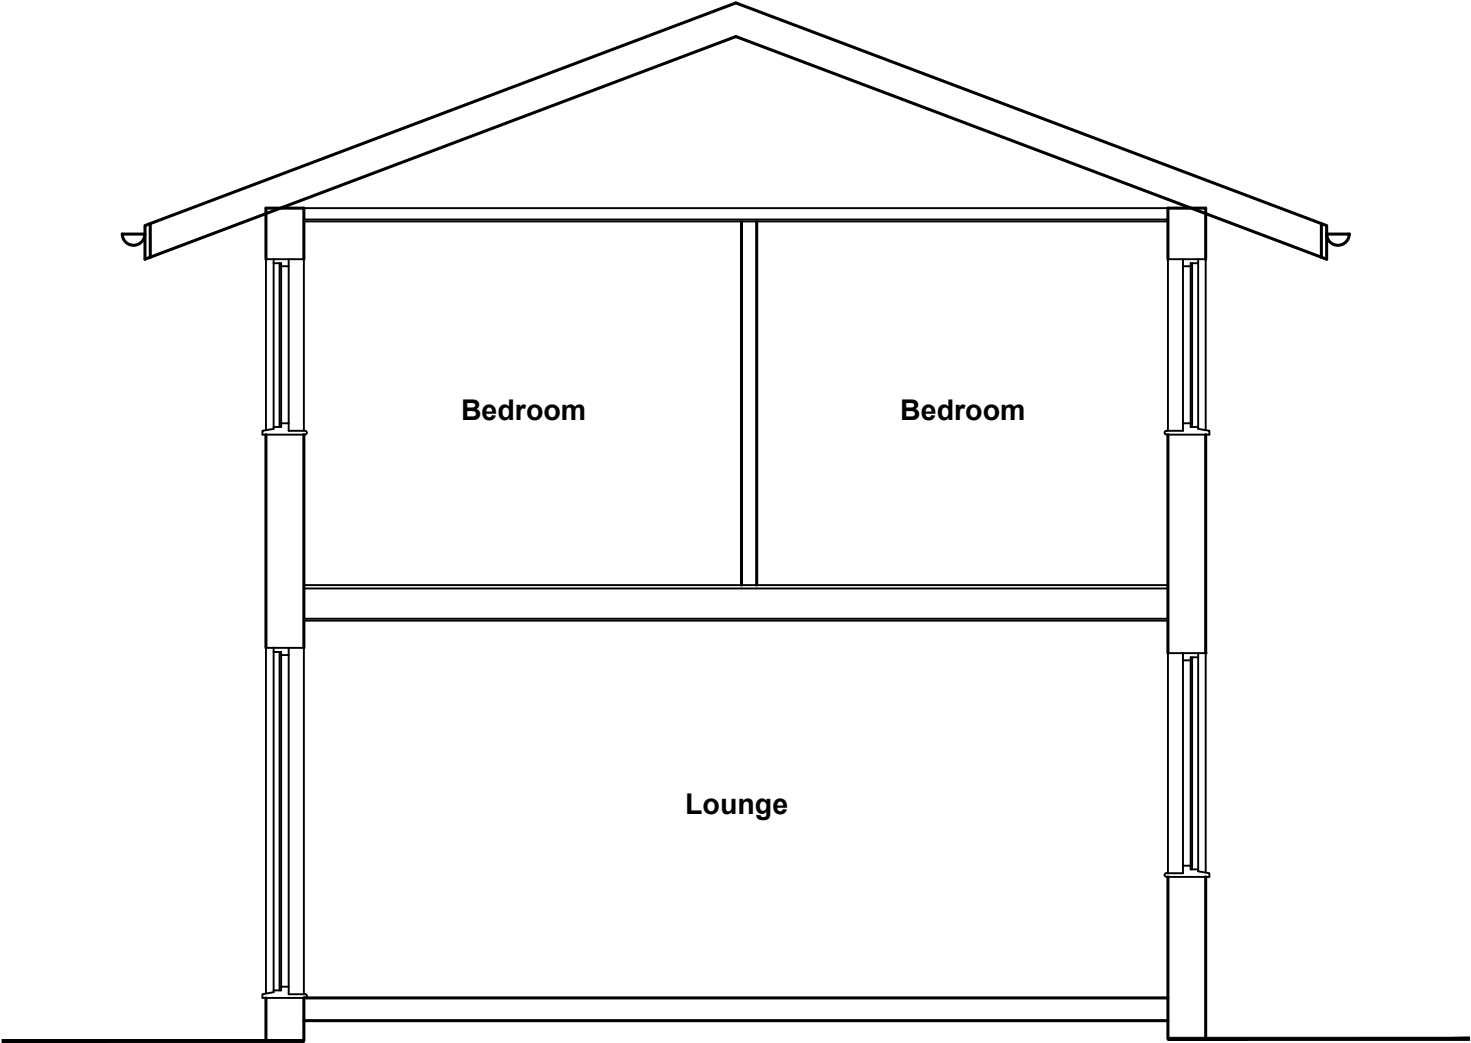

1:50
0m 0.5 1 1.5 2 2.5


001-07 - Existing - Section A-A

11 Heybrook Walk

JRA

Jake Rawlinson Architectural

info@jr-architectural.com
07480 658094

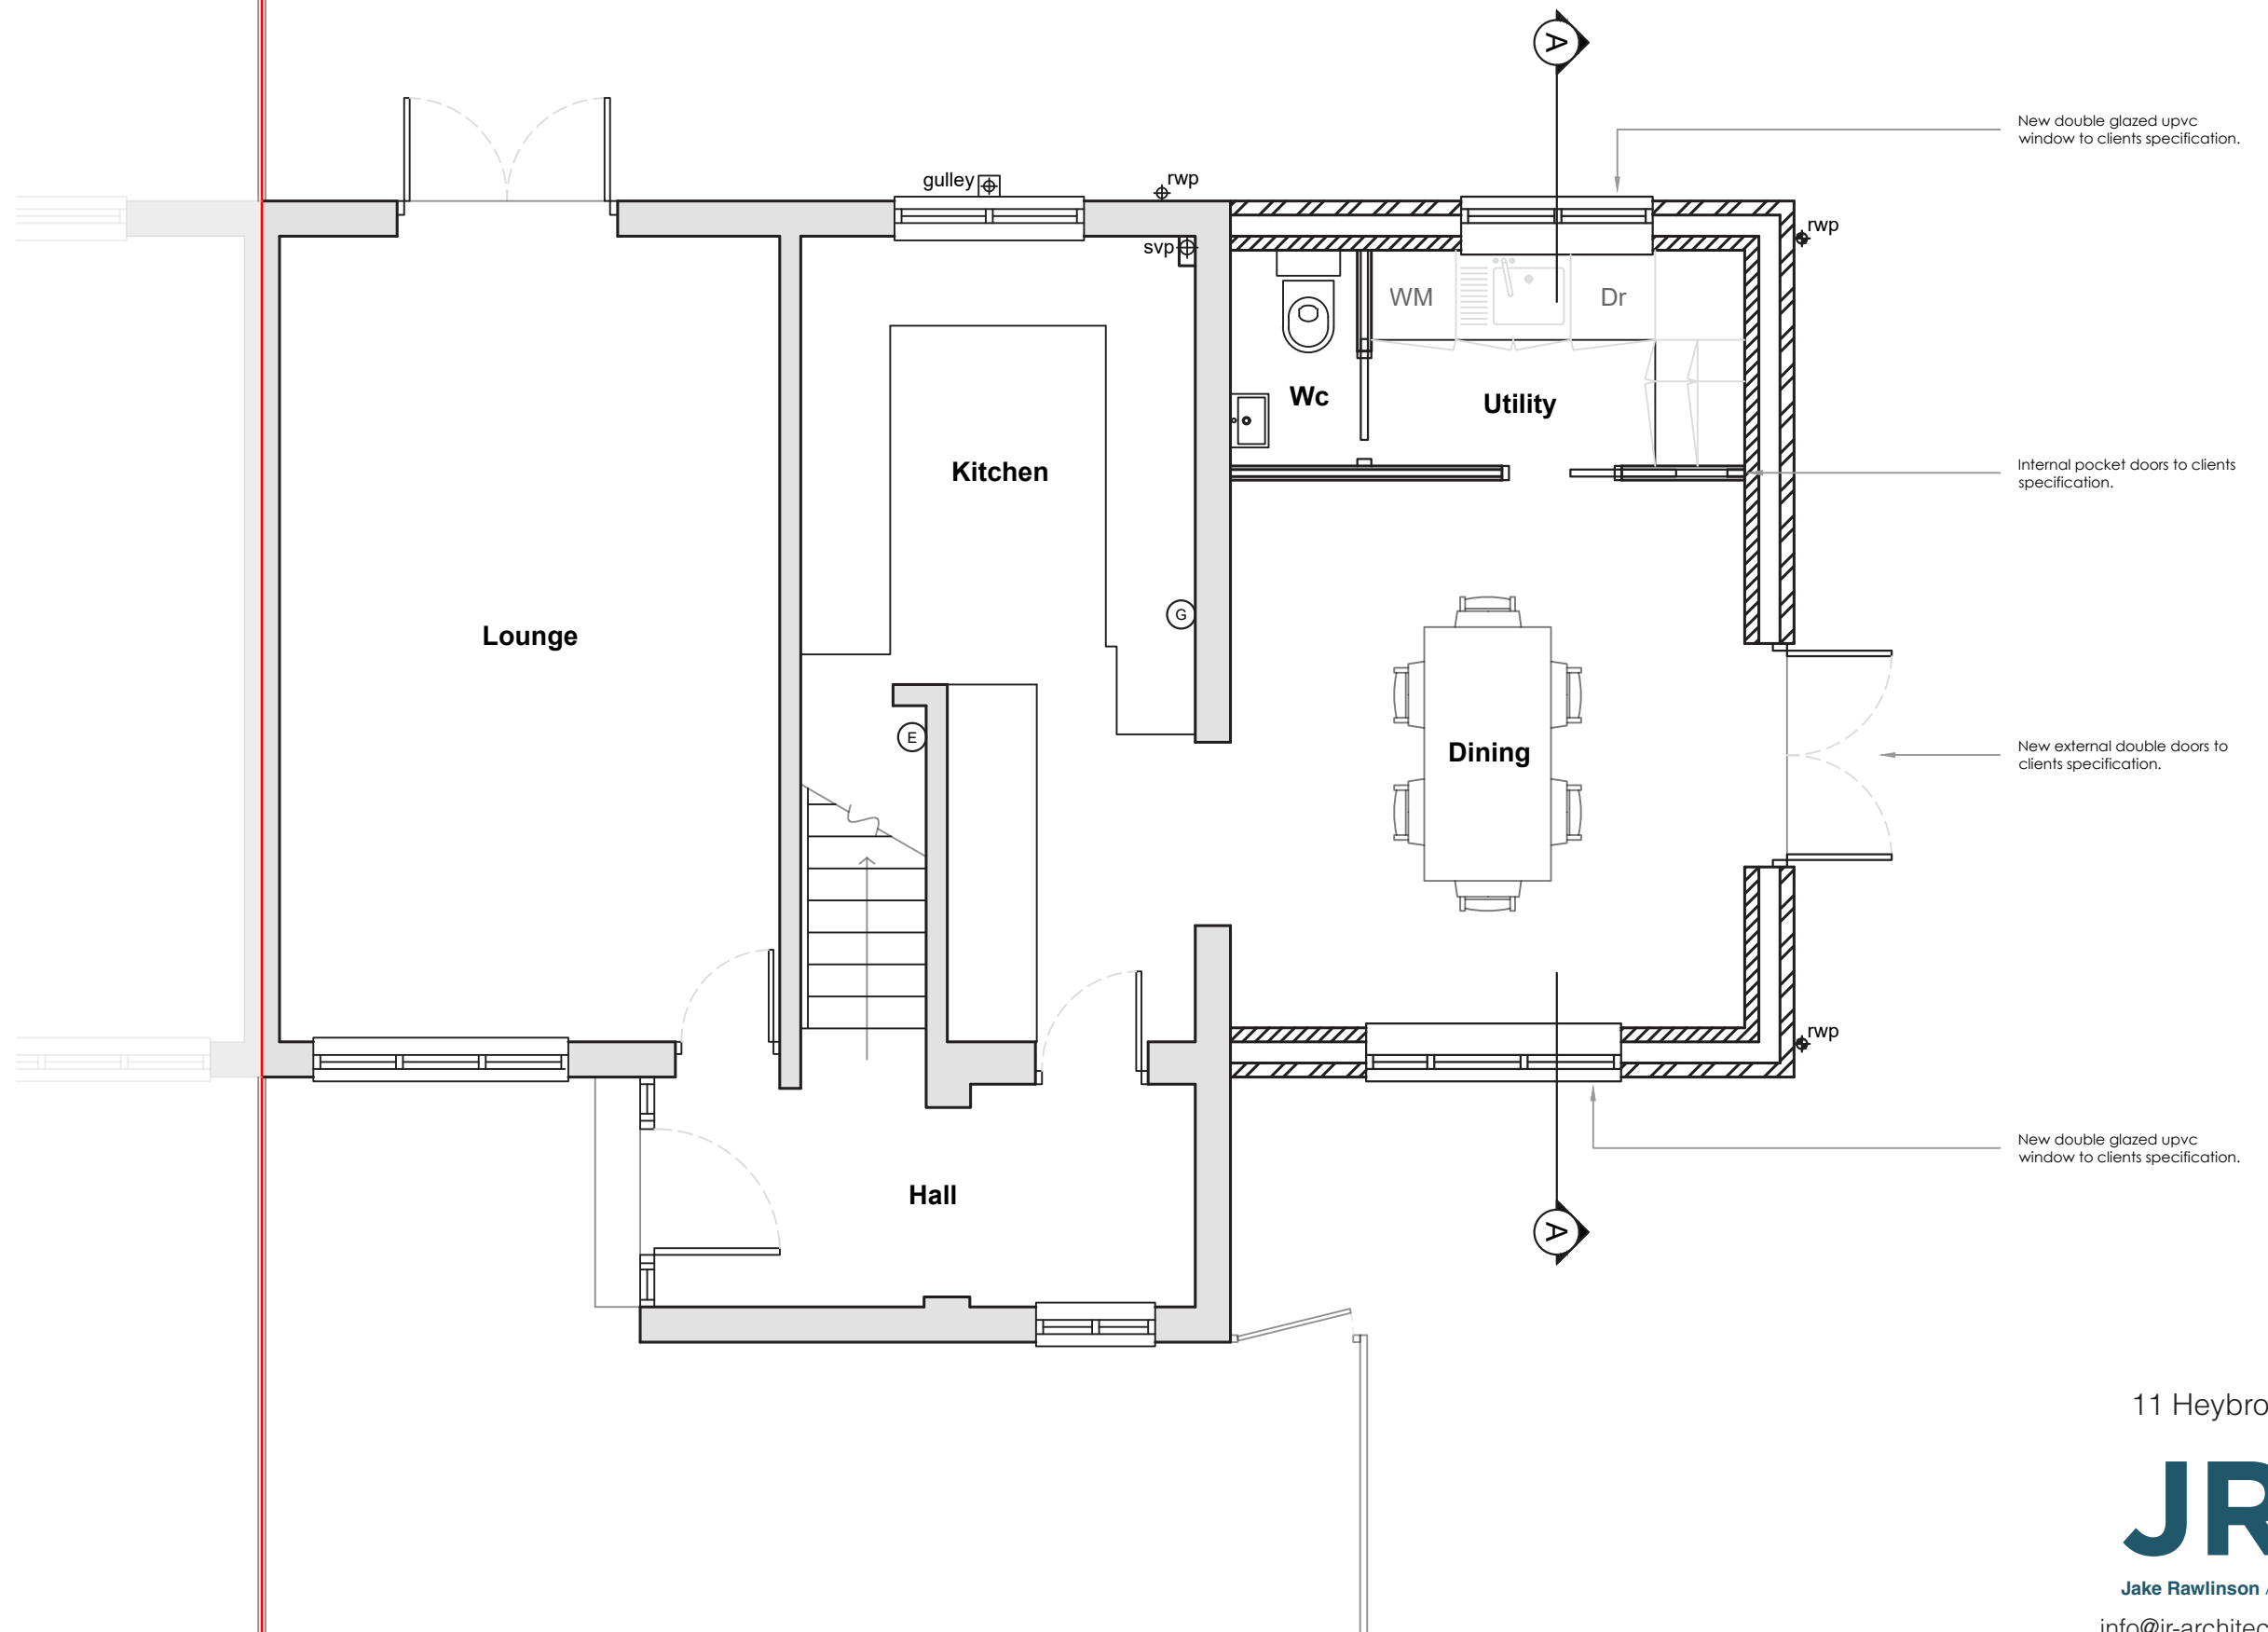

11 Heybrook Walk

JRA

Jake Rawlinson Architectural


info@jr-architectural.com

07480 658094

1:50
0m 0.5 1 1.5 2 2.5

002-01 - Proposed - Ground Floor Plan

All these drawings are for the purpose of achieving local authority planning and building regulations plans approval only and should not be used as a working drawings for building construction. These design drawings must be read in conjunction with structural engineers design, drawings and calculations. All rights reserved © Copyright 2022. These plans & specifications are the property of Jake Rawlinson Architectural and shall not be re-printed, reproduced, modified in whole or part without written consent, nor shall any building or structure be constructed in accordance with such plans or specifications thereof without written consent.

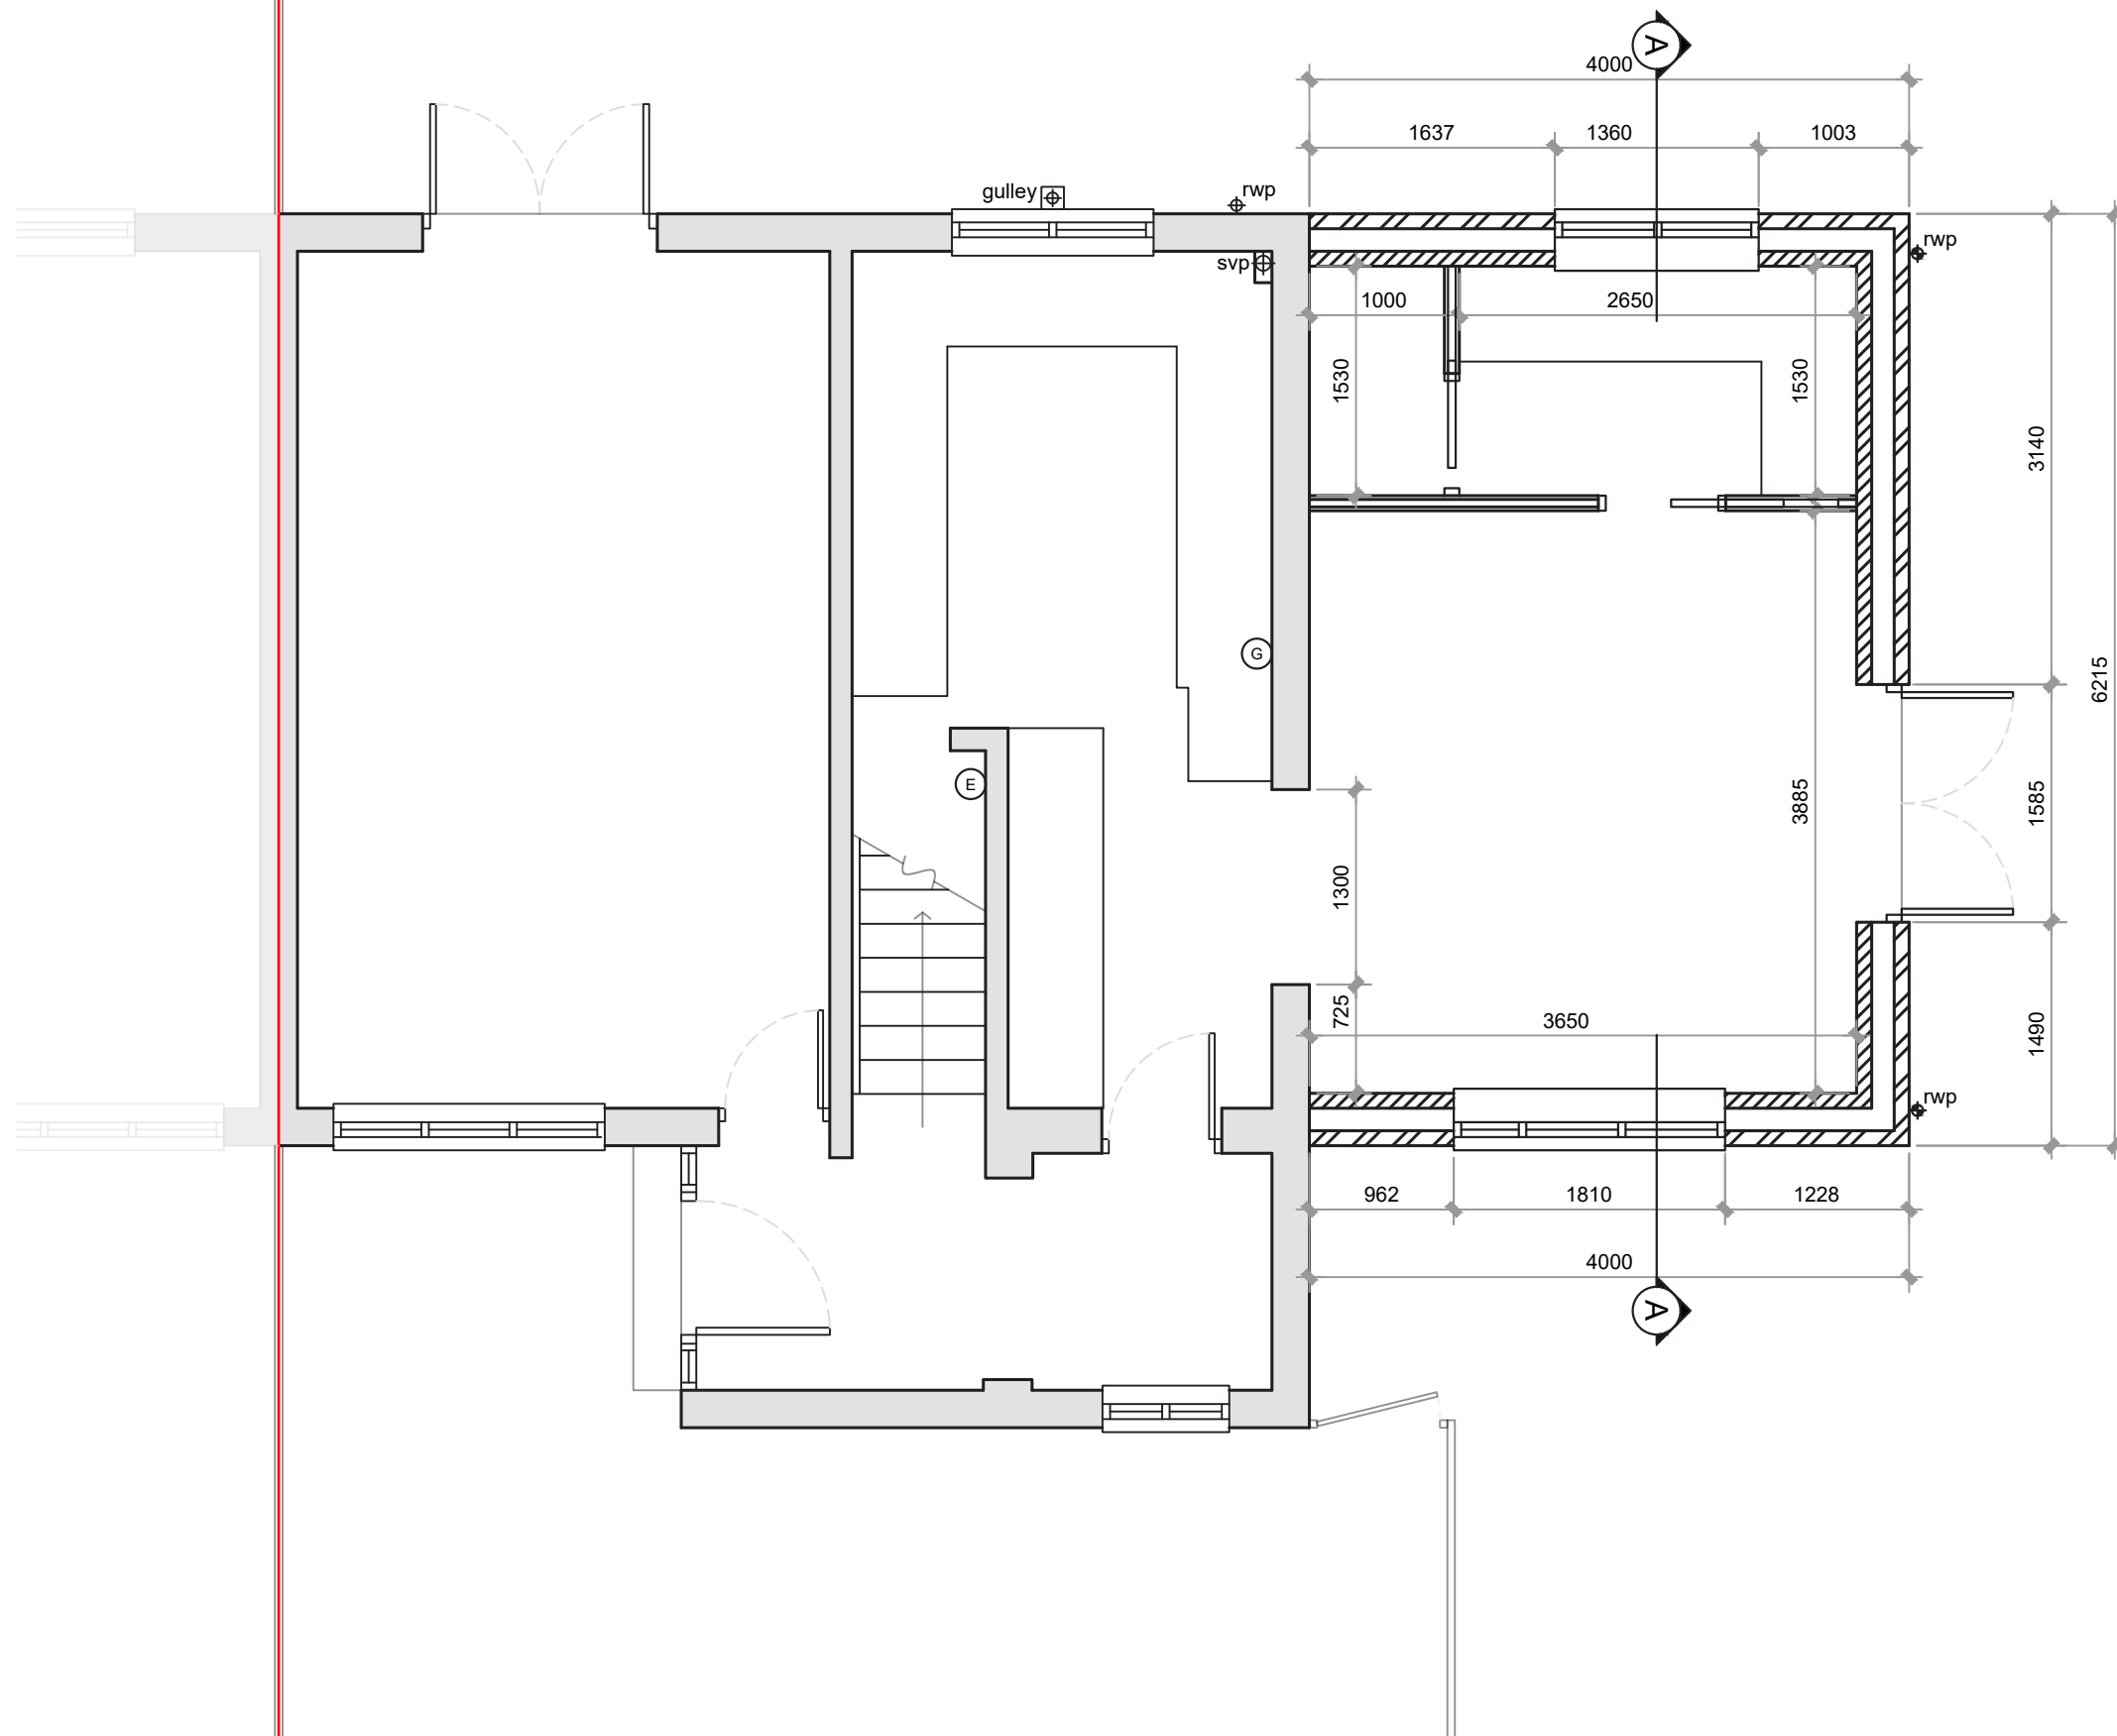

11 Heybrook Walk

JRA

Jake Rawlinson Architectural


info@jr-architectural.com

07480 658094

1:50
0m 0.5 1 1.5 2 2.5

002-02 - Proposed - Ground Floor Plan - GA's

All these drawings are for the purpose of achieving local authority planning and building regulations plans approval only and should not be used as a working drawings for building construction. These design drawings must be read in conjunction with structural engineers design, drawings and calculations. All rights reserved © Copyright 2022. These plans & specifications are the property of Jake Rawlinson Architectural and shall not be re-printed, reproduced, modified in whole or part without written consent, nor shall any building or structure be constructed in accordance with such plans or specifications thereof without written consent.

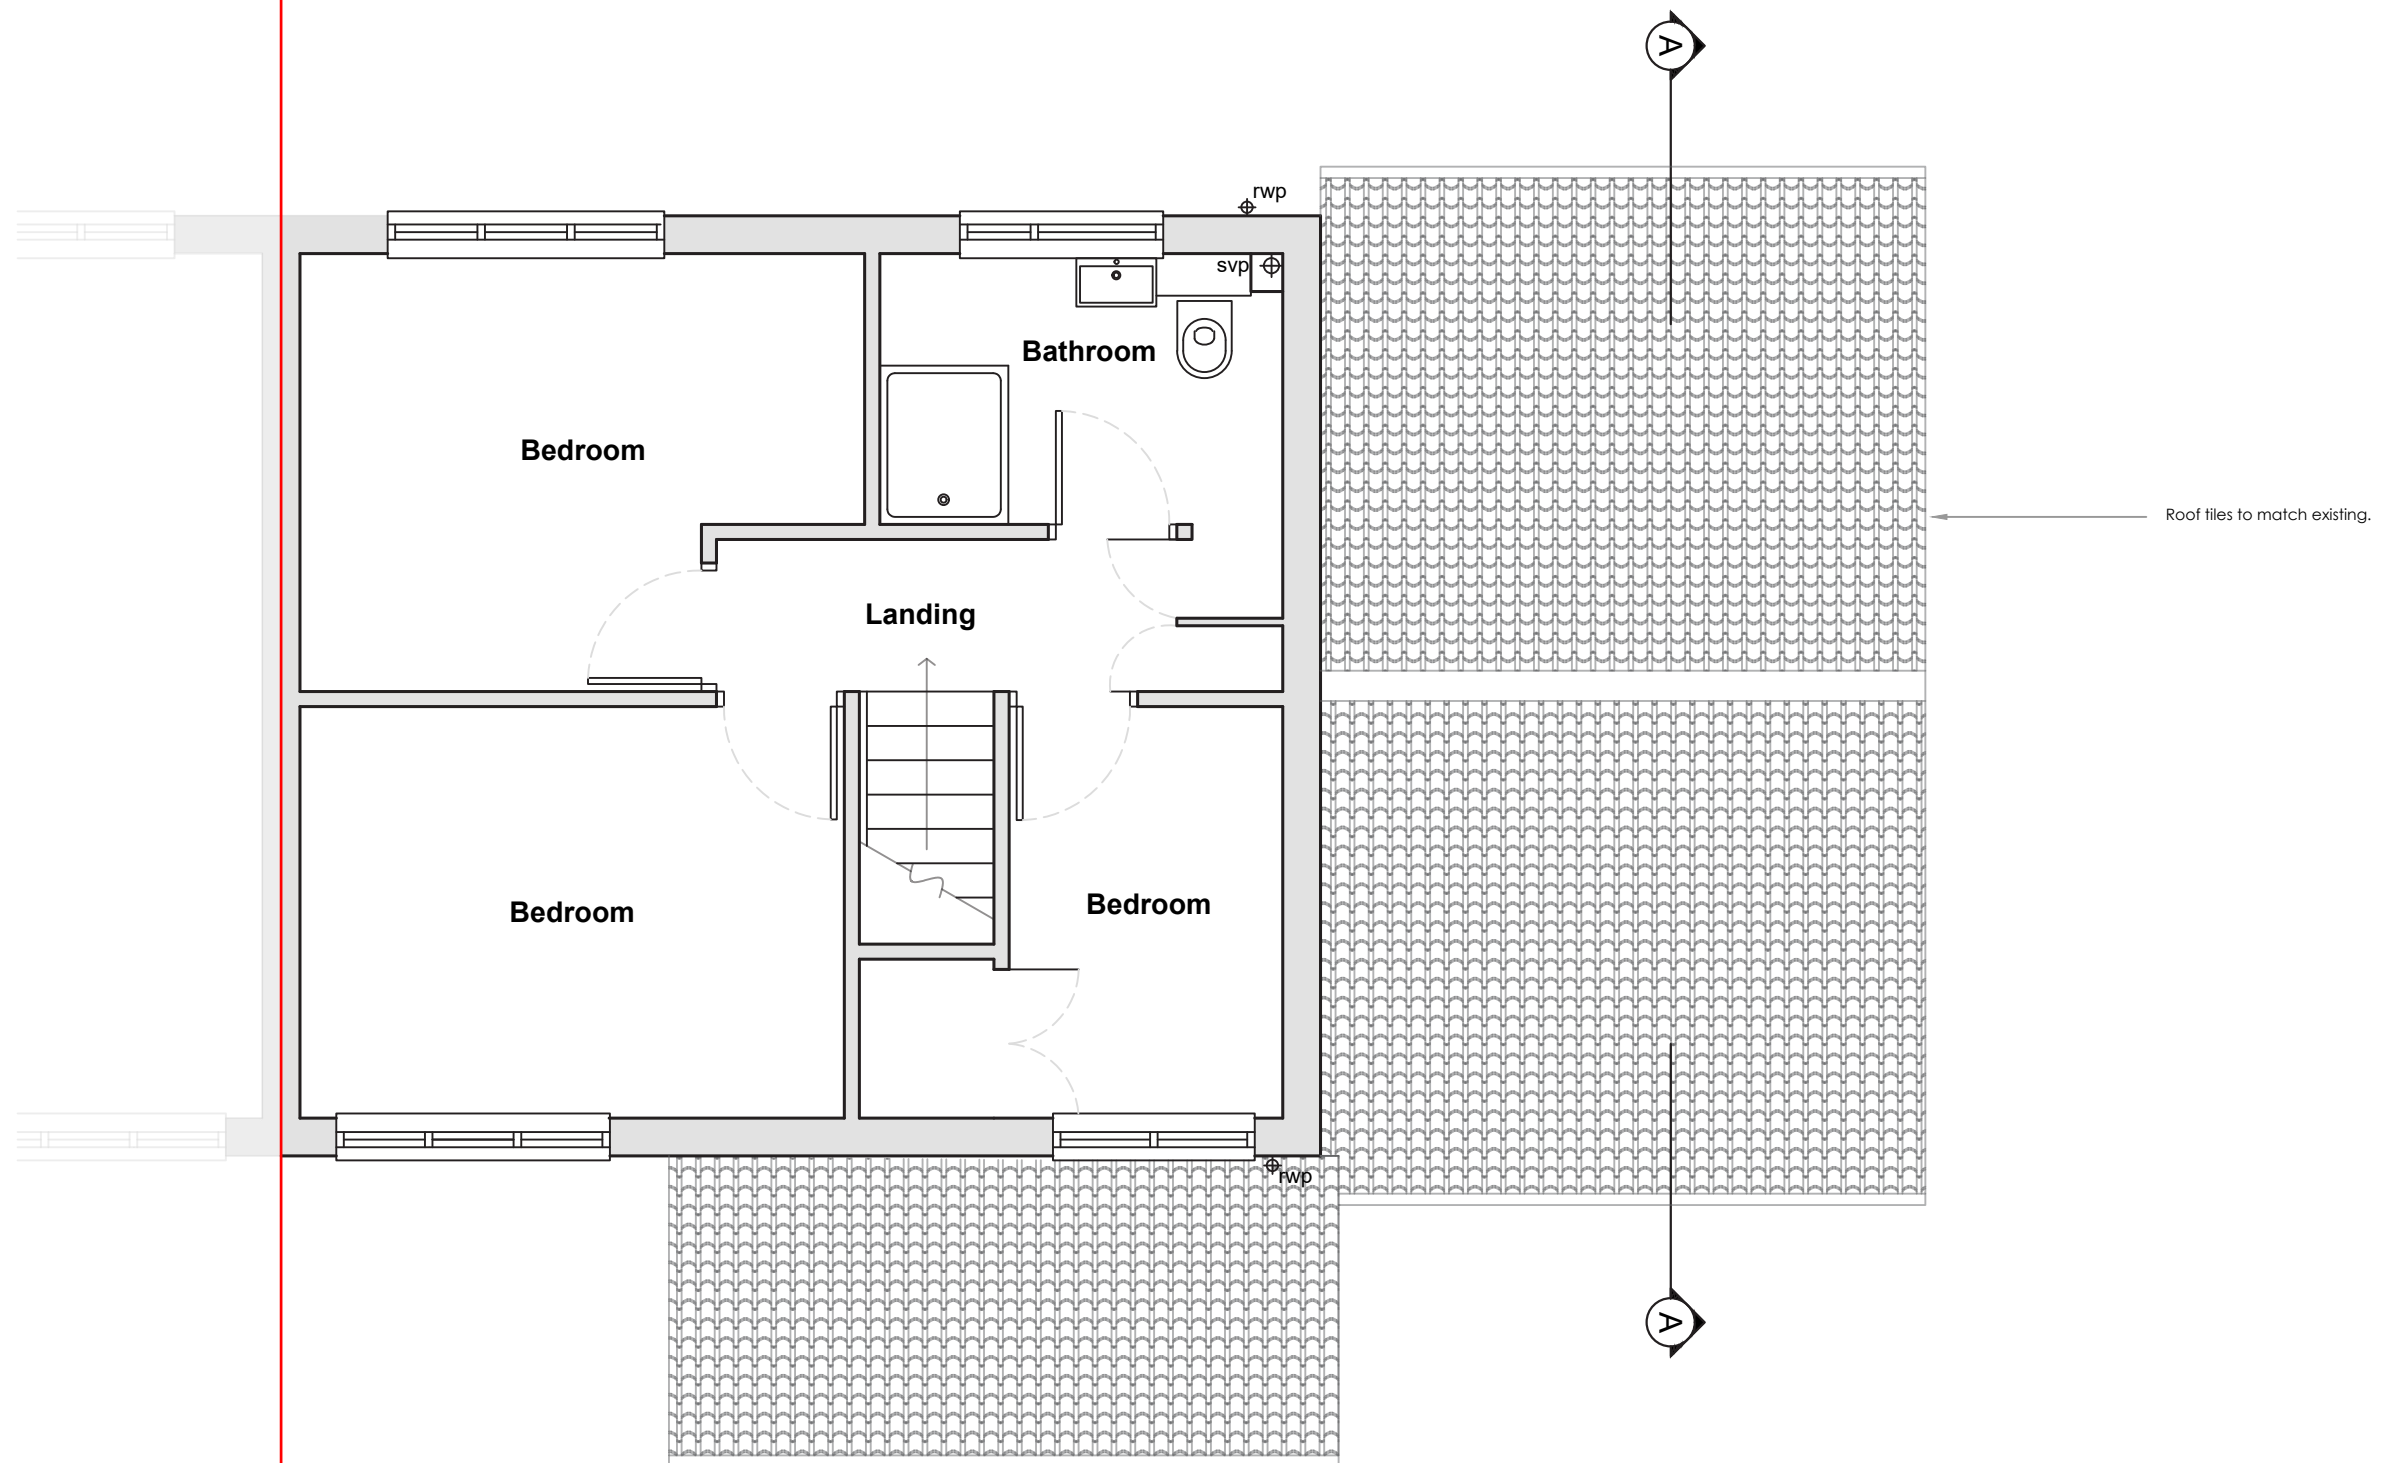

11 Heybrook Walk

JRA

Jake Rawlinson Architectural

info@jr-architectural.com

07480 658094

1:50
0m 0.5 1 1.5 2 2.5

002-03 - Proposed - First Floor Plan

All these drawings are for the purpose of achieving local authority planning and building regulations plans approval only and should not be used as a working drawings for building construction. These design drawings must be read in conjunction with structural engineers design, drawings and calculations. All rights reserved © Copyright 2022. These plans & specifications are the property of Jake Rawlinson Architectural and shall not be re-printed, reproduced, modified in whole or part without written consent, nor shall any building or structure be constructed in accordance with such plans or specifications thereof without written consent.



11 Heybrook Walk

JRA


Jake Rawlinson Architectural

info@jr-architectural.com
07480 658094



002-04 - Proposed - Front Elevation

All these drawings are for the purpose of achieving local authority planning and building regulations plans approval only and should not be used as a working drawings for building construction. These design drawings must be read in conjunction with structural engineers design, drawings and calculations. All rights reserved © Copyright 2022. These plans & specifications are the property of Jake Rawlinson Architectural and shall not be re-printed, reproduced, modified in whole or part without written consent, nor shall any building or structure be constructed in accordance with such plans or specifications thereof without written consent.

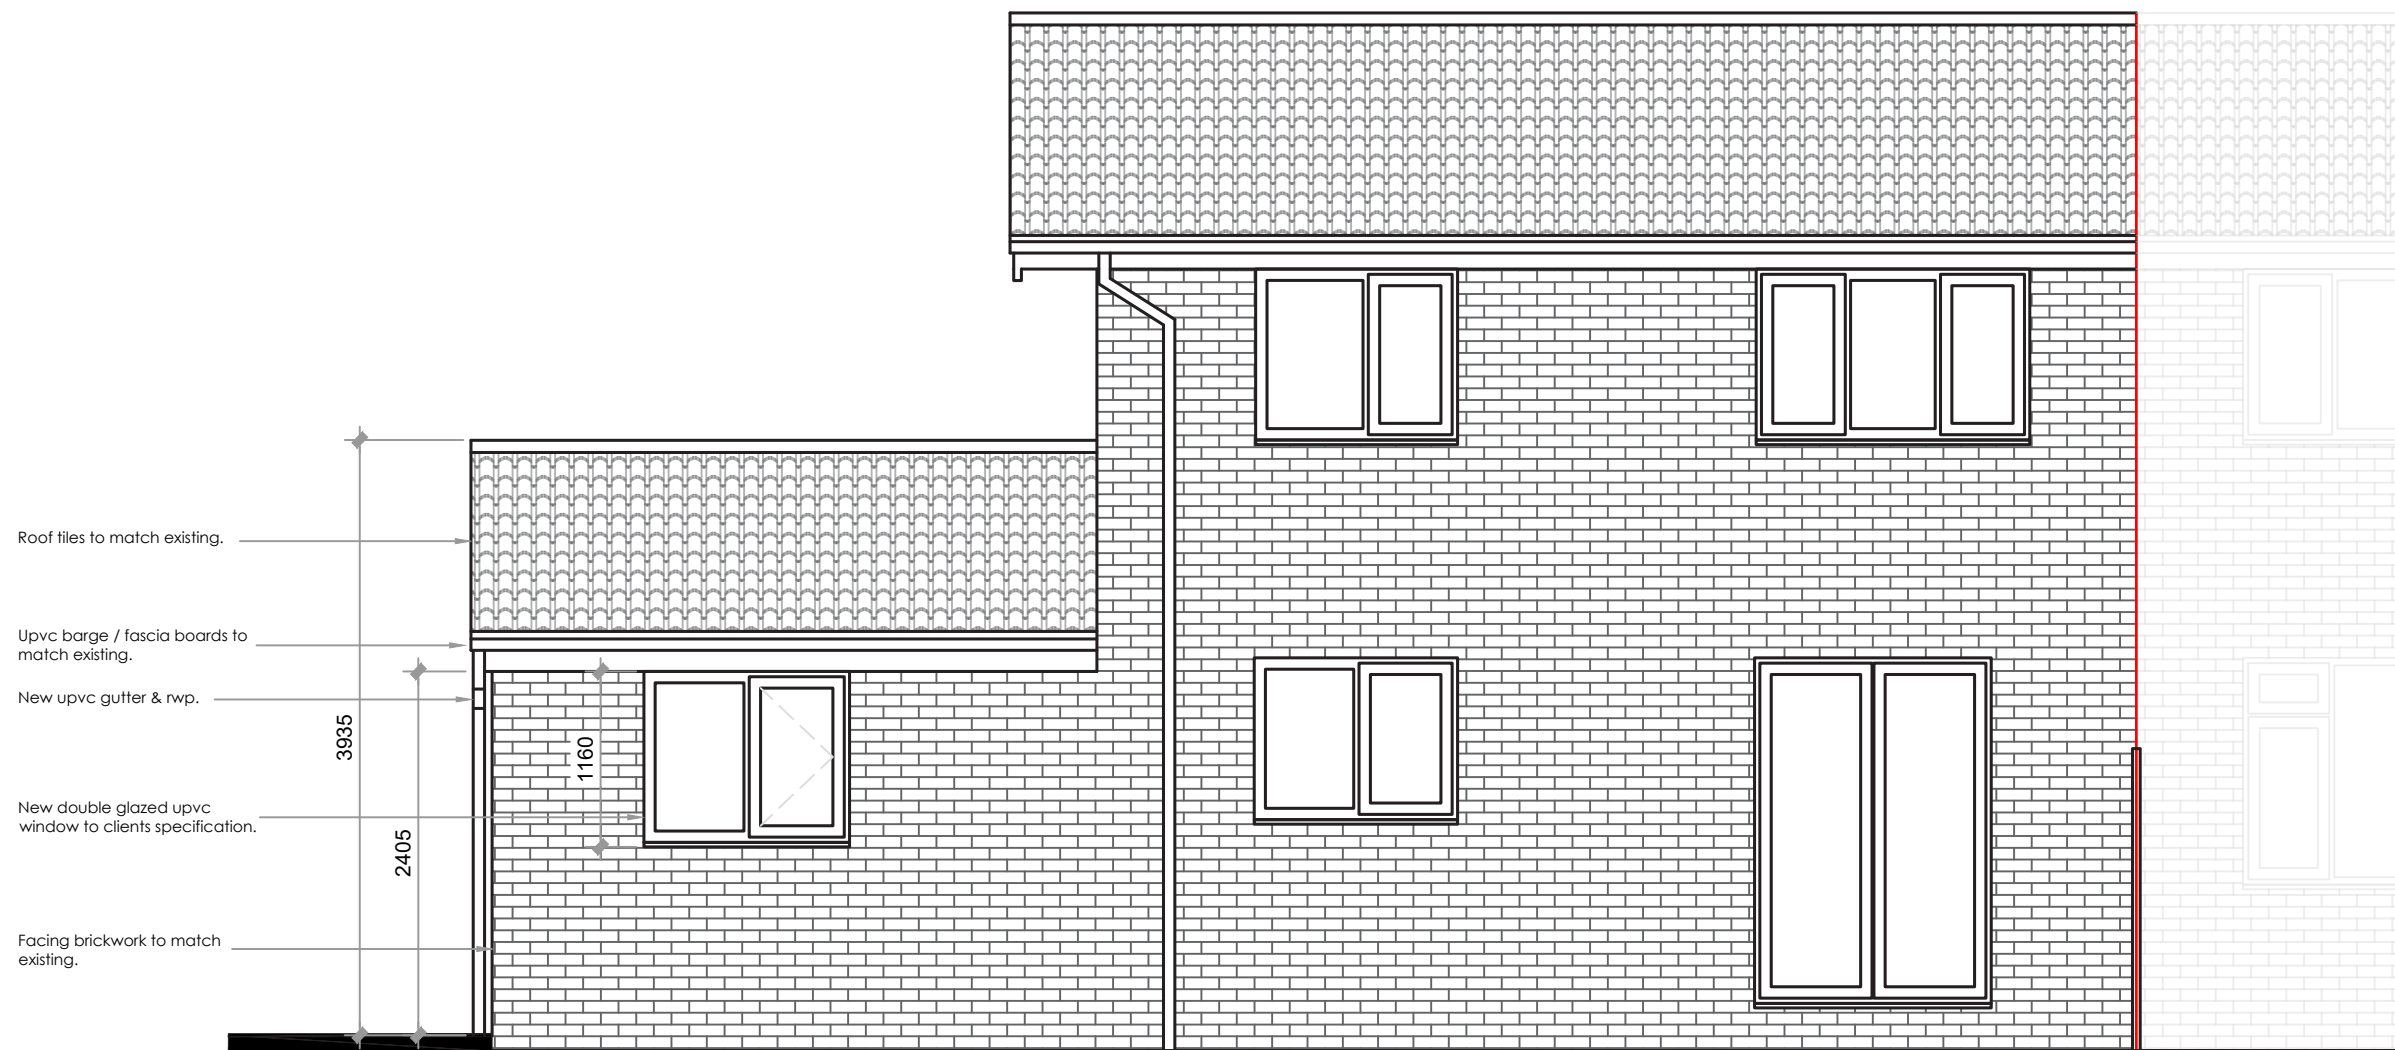

11 Heybrook Walk

JRA

Jake Rawlinson Architectural

info@jr-architectural.com

07480 658094

1:50
0m 0.5 1 1.5 2 2.5

002-05 - Proposed - Rear Elevation

All these drawings are for the purpose of achieving local authority planning and building regulations plans approval only and should not be used as a working drawings for building construction. These design drawings must be read in conjunction with structural engineers design, drawings and calculations. All rights reserved © Copyright 2022. These plans & specifications are the property of Jake Rawlinson Architectural and shall not be re-printed, reproduced, modified in whole or part without written consent, nor shall any building or structure be constructed in accordance with such plans or specifications thereof without written consent.



1:50
0m 0.5 1 1.5 2 2.5

002-06 - Proposed - Side Elevation


All these drawings are for the purpose of achieving local authority planning and building regulations plans approval only and should not be used as a working drawings for building construction. These design drawings must be read in conjunction with structural engineers design, drawings and calculations. All rights reserved © Copyright 2022. These plans & specifications are the property of Jake Rawlinson Architectural and shall not be re-printed, reproduced, modified in whole or part without written consent, nor shall any building or structure be constructed in accordance with such plans or specifications thereof without written consent.

11 Heybrook Walk

JRA

Jake Rawlinson Architectural

info@jr-architectural.com
07480 658094

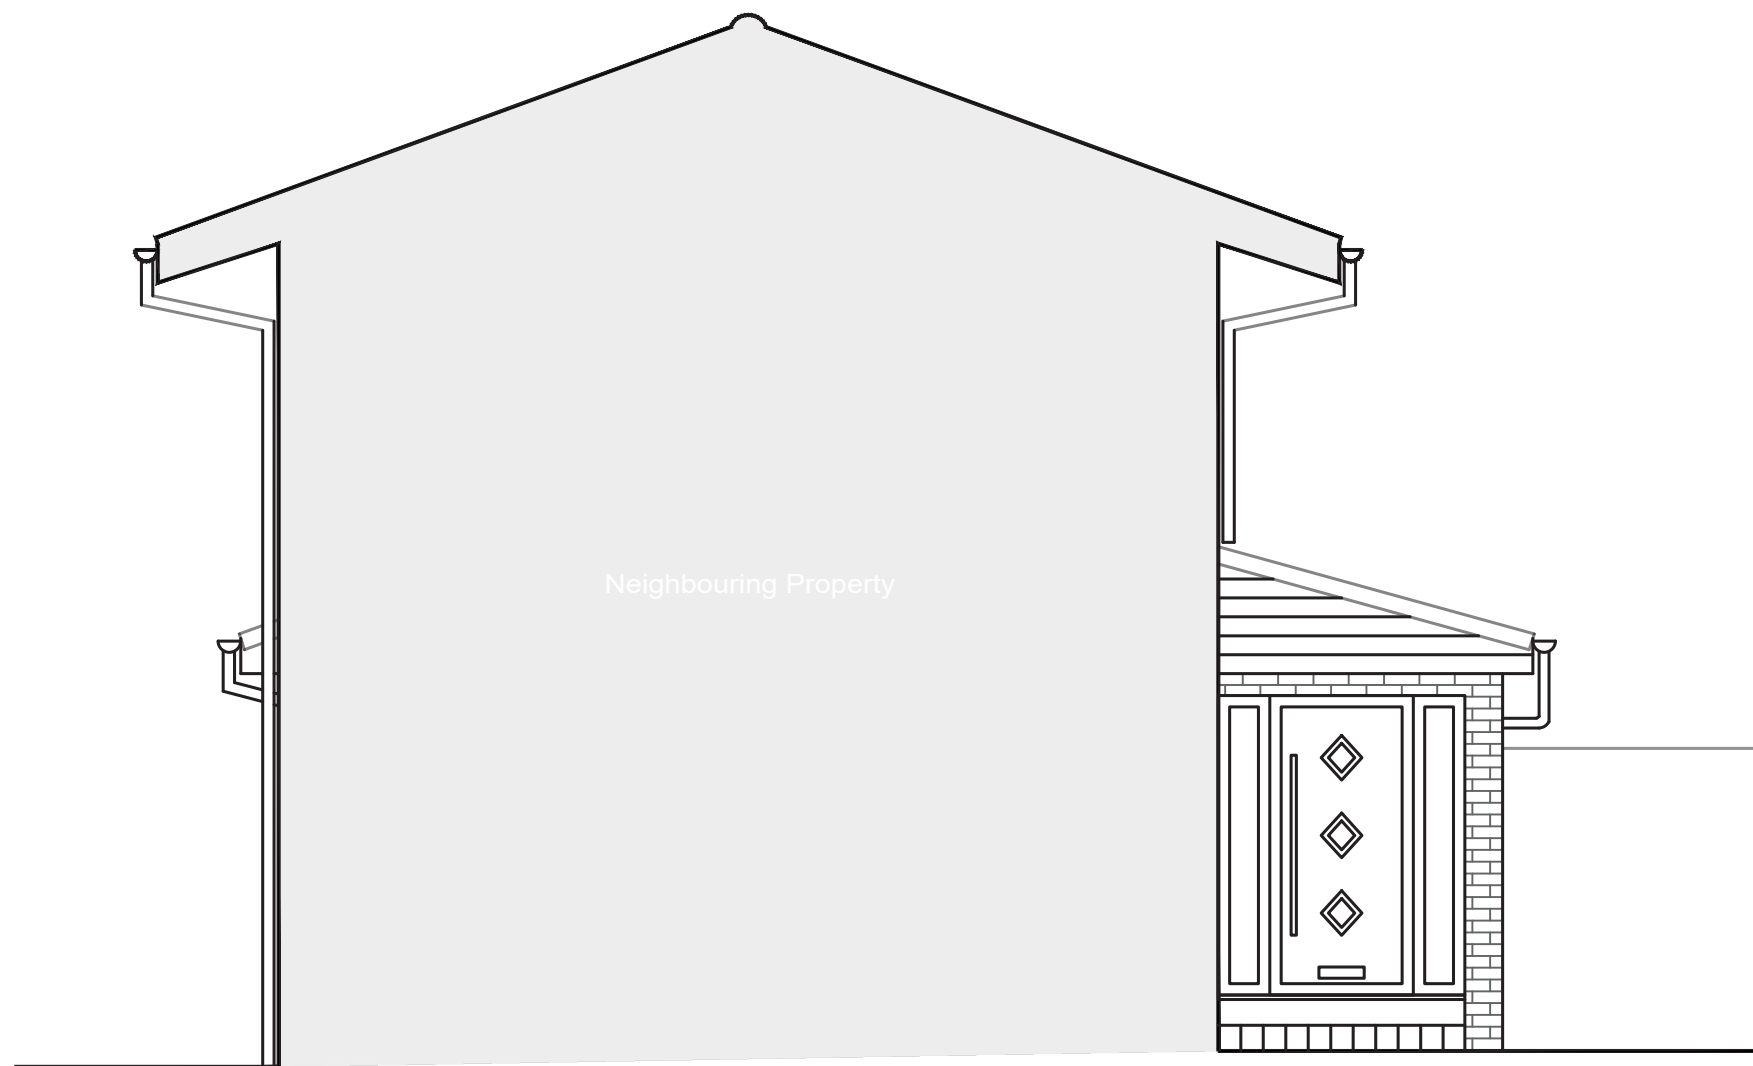

11 Heybrook Walk

JRA


Jake Rawlinson Architectural

info@jr-architectural.com
07480 658094

1:50
0m 0.5 1 1.5 2 2.5

002-07 - Proposed - Side Elevation

All these drawings are for the purpose of achieving local authority planning and building regulations plans approval only and should not be used as a working drawings for building construction. These design drawings must be read in conjunction with structural engineers design, drawings and calculations. All rights reserved © Copyright 2022. These plans & specifications are the property of Jake Rawlinson Architectural and shall not be re-printed, reproduced, modified in whole or part without written consent, nor shall any building or structure be constructed in accordance with such plans or specifications thereof without written consent.

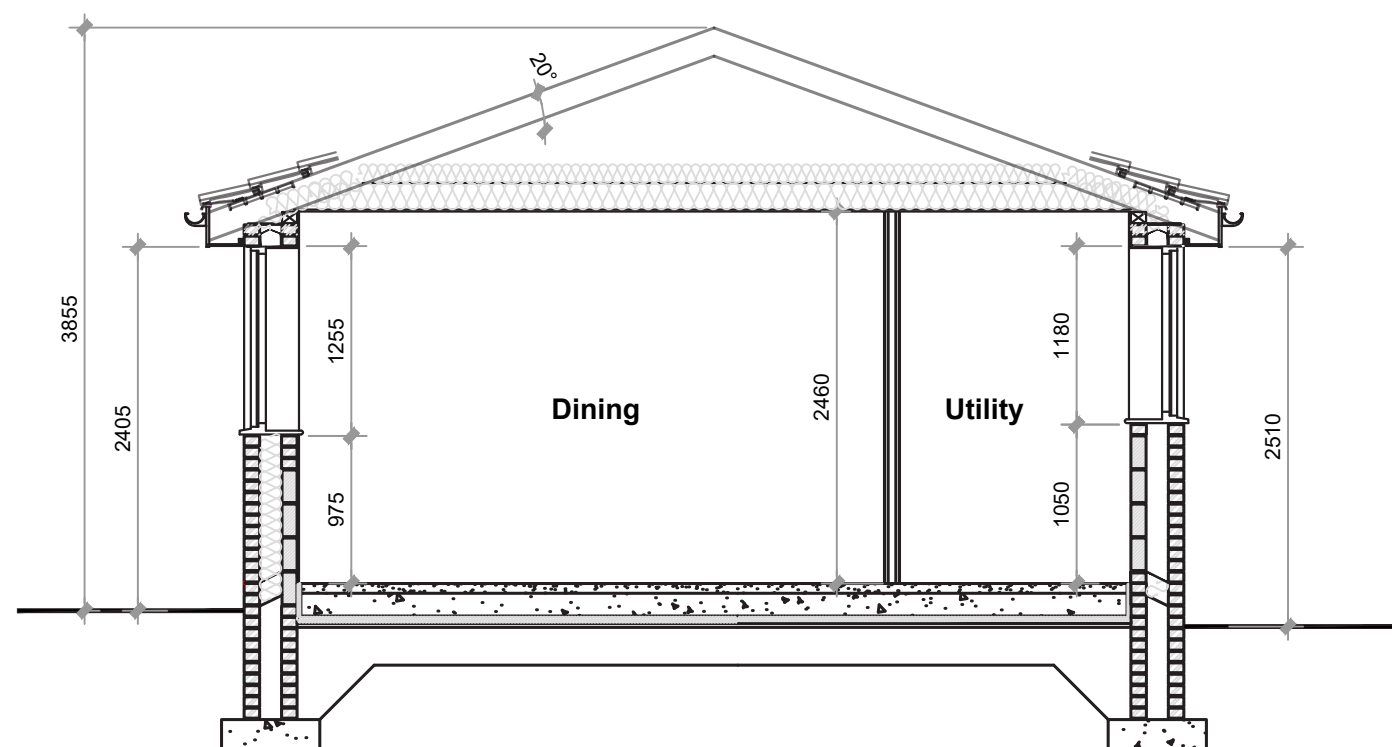

11 Heybrook Walk

JRA

Jake Rawlinson Architectural

info@jr-architectural.com

07480 658094

1:50
0m 0.5 1 1.5 2 2.5

002-08 - Proposed - Section A-A

All these drawings are for the purpose of achieving local authority planning and building regulations plans approval only and should not be used as a working drawings for building construction. These design drawings must be read in conjunction with structural engineers design, drawings and calculations. All rights reserved © Copyright 2022. These plans & specifications are the property of Jake Rawlinson Architectural and shall not be re-printed, reproduced, modified in whole or part without written consent, nor shall any building or structure be constructed in accordance with such plans or specifications thereof without written consent.

