

Copyright of this drawing remains the sole property of Domus Architecture unless otherwise assigned in writing. Do not scale from this drawing, figured dimensions are to be worked in all cases with any discrepancies reported to Domus prior to commencement of any work. Only the original drawing should be relied on.

Scale Bar:






[illegible]

Roof Light Provision:

10.34% of total GIA

Schedule of Materials:

1. Facing brickwork to approved sample
2. Kingspan Opus cladding panel. Colour Zircon
3. Matching flashings
4. Aluminium door and windows. Colour: Light Grey
5. PPC Aluminium canopy. Colour to match entrance door
6. Insulated sectional door. Colour to match doors and windows
7. Security bollards

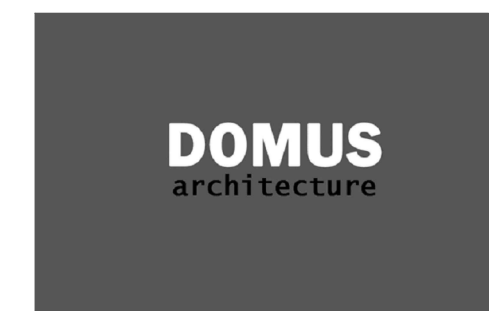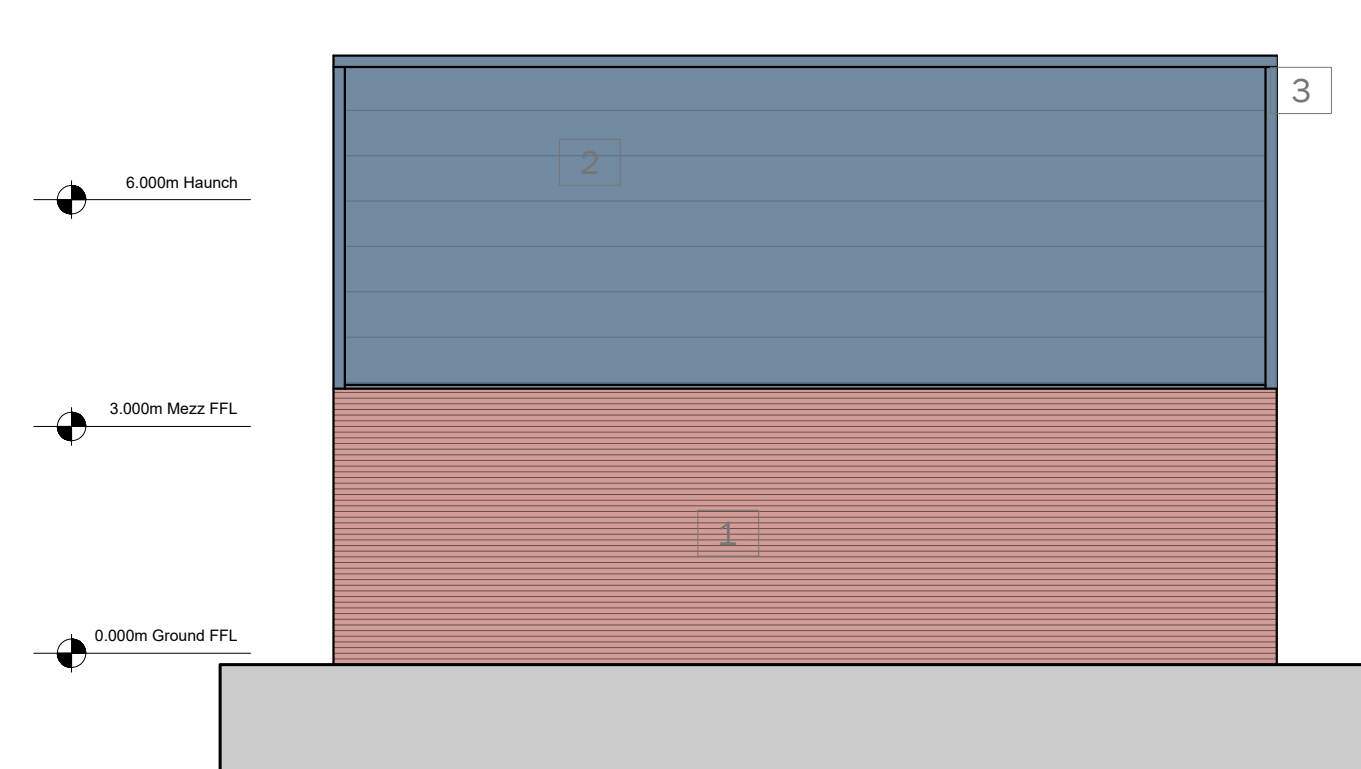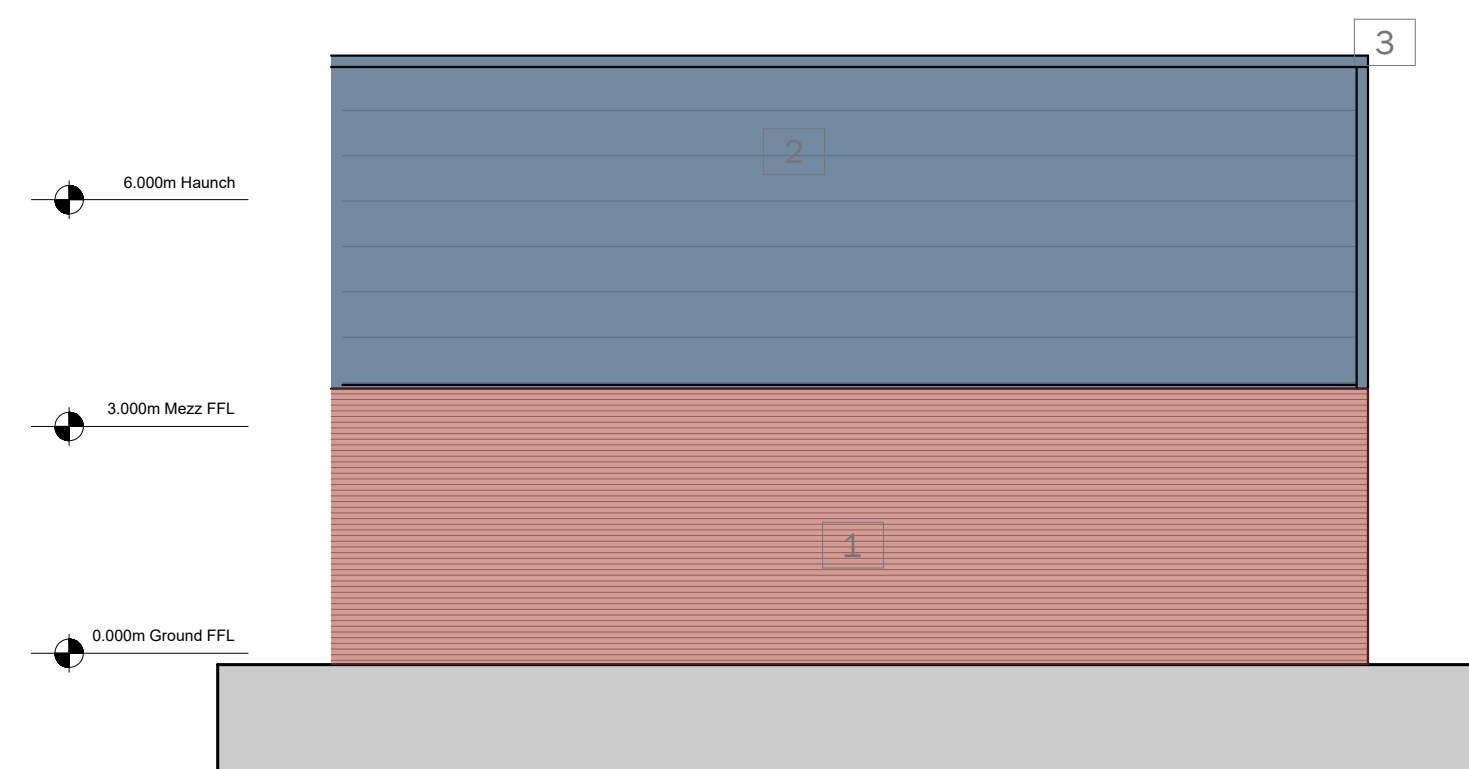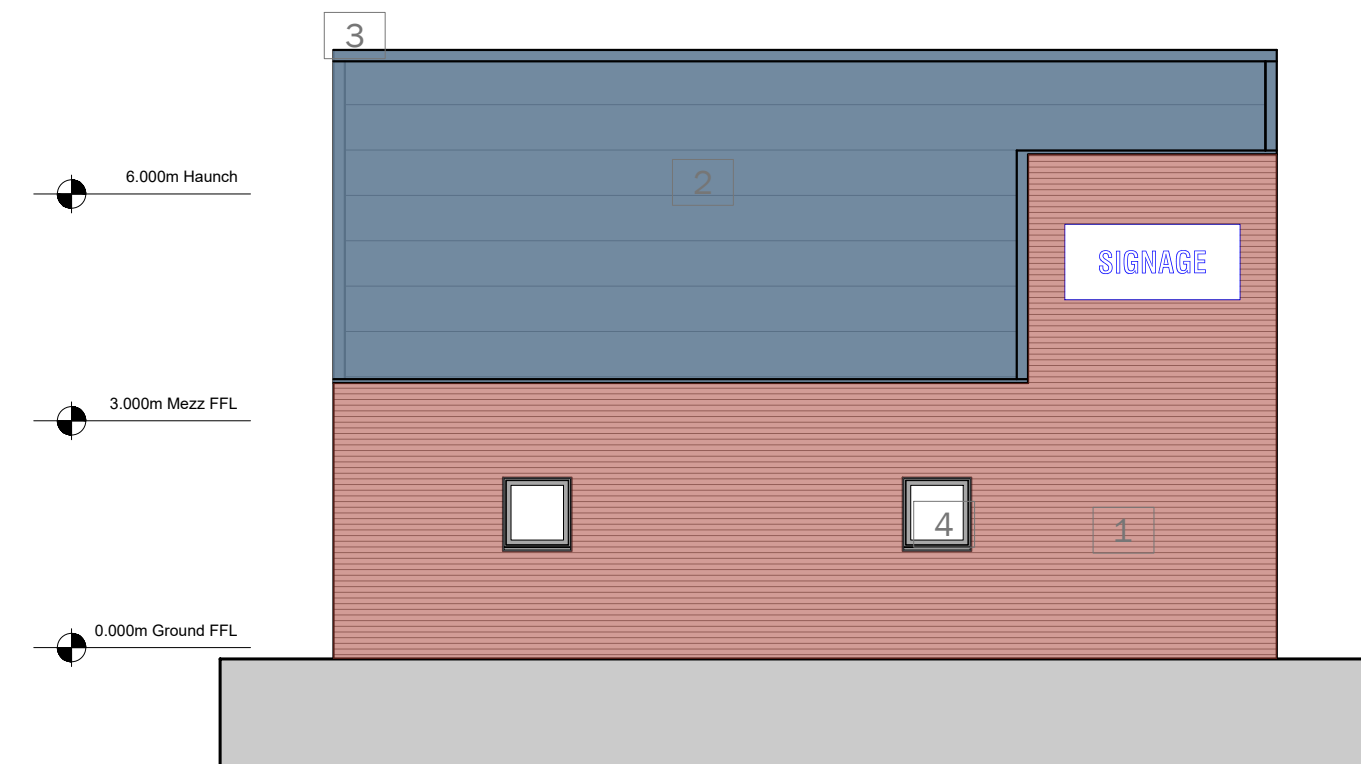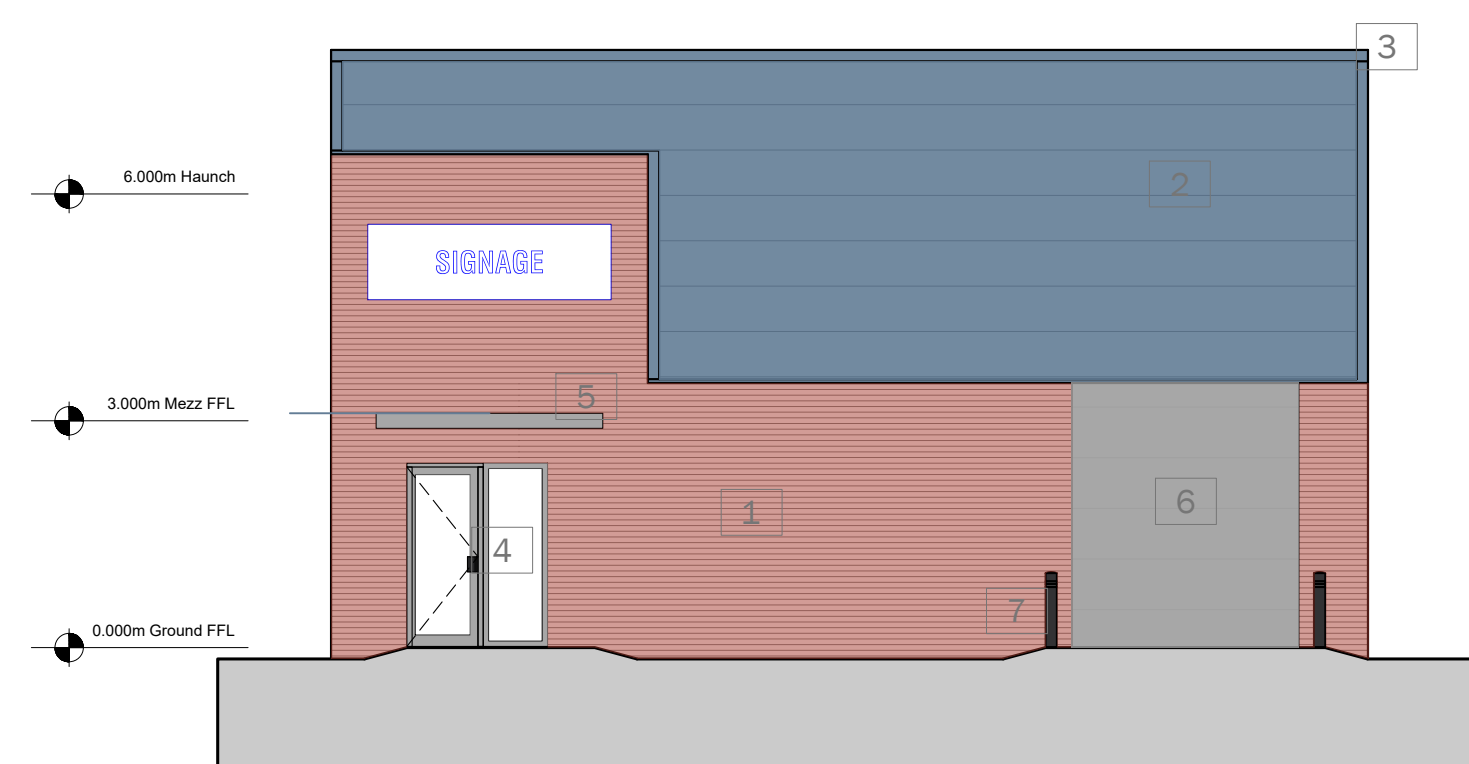

One Campbell Street
Leeds
LS28 6DP

T: 0113 518 1010
E: info@domusarchitecture.co.uk
W: domusarchitecture.co.uk

Project:		
Proposed Class E (g)(iii) Units		
Site Address:		
Land at Huntley Mount Road Bury BL9 6JA		
Client:		
JSM Commerical Lettings LLP		
Title:		
Proposed GA Elevations		
Date:	Scale:	Checked:
March 2026	1:100 @ A3	PS
Project:	Dwg No:	Revision:
2108	A4-01	A