
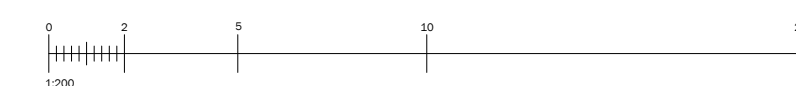
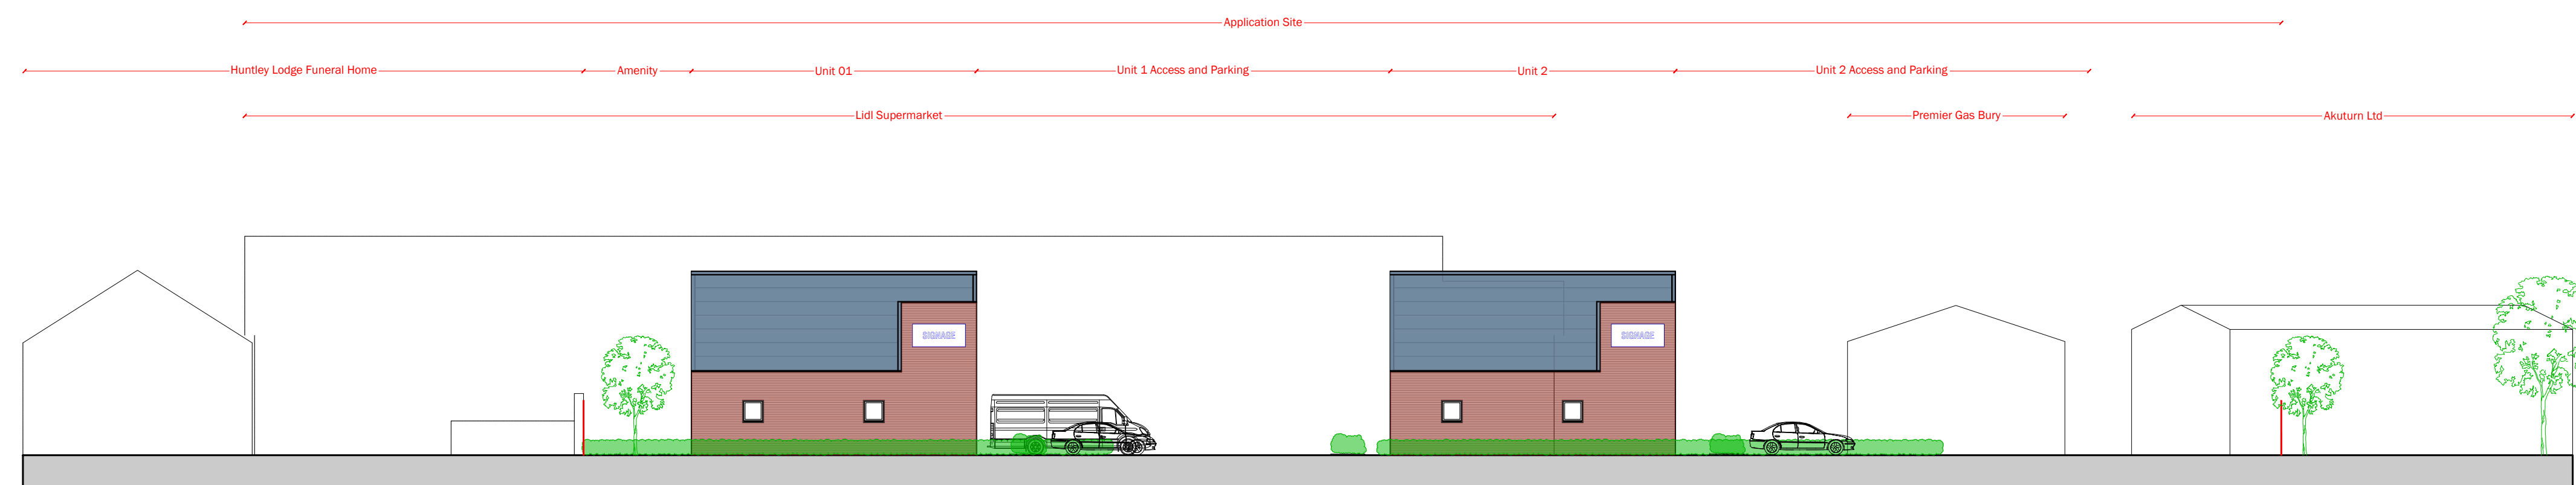


Copyright of this drawing remains the sole property of Domus Architecture unless otherwise assigned in writing. Do not scale from this drawing, figured dimensions are to be worked in all cases with any discrepancies reported to Domus prior to commencement of any work. Only the original drawing should be relied on.

Scale Bar:

[illegible]

Elevation Along Huntley Mount Road

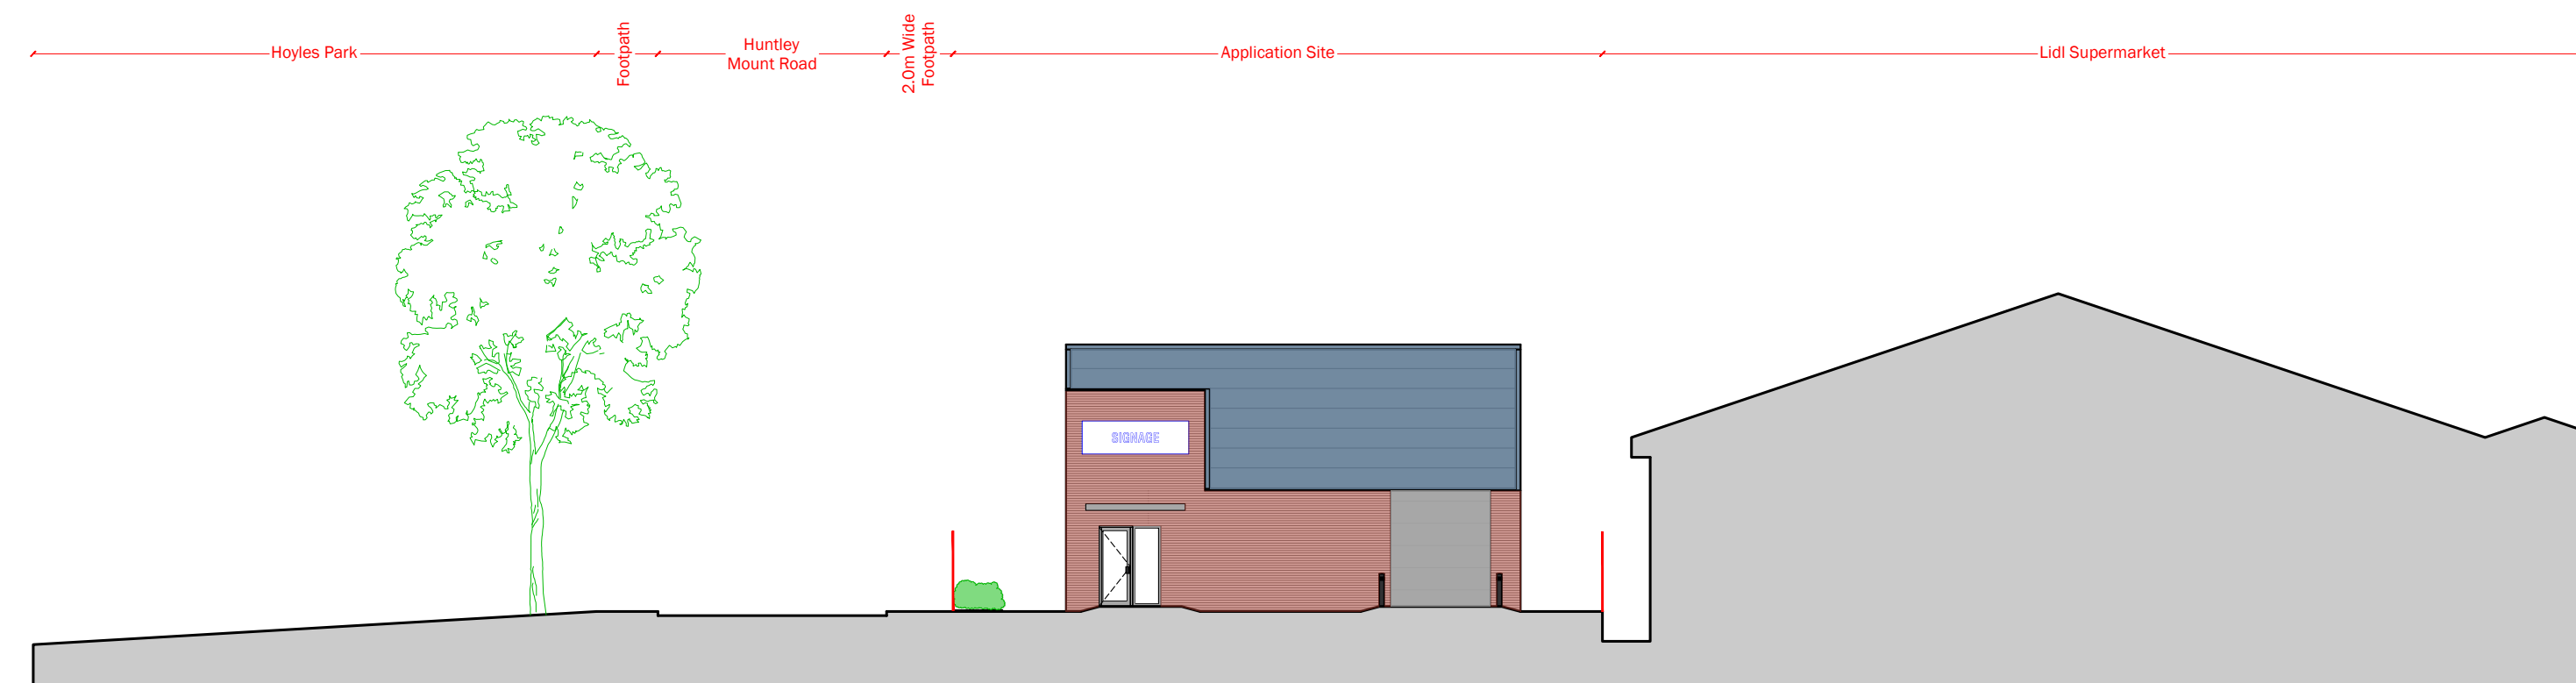

Elevation Through Site



One Campbell Street
Leeds
LS28 6DP

T: 0113 518 1010
E: info@domusarchitecture.co.uk
W: domusarchitecture.co.uk

Project:

Proposed Class E (g)(iii) Units

Site Address:

Land at Huntley Mount Road
Bury BL9 6JA

Client:

JSM Commerical Lettings LLP

Title:

Proposed Street Scene Elevations

Date: March 2026	Scale: 1:200 @ A3	Checked: PS
Project: 2108	Dwg No: A4-02	Revision: -