


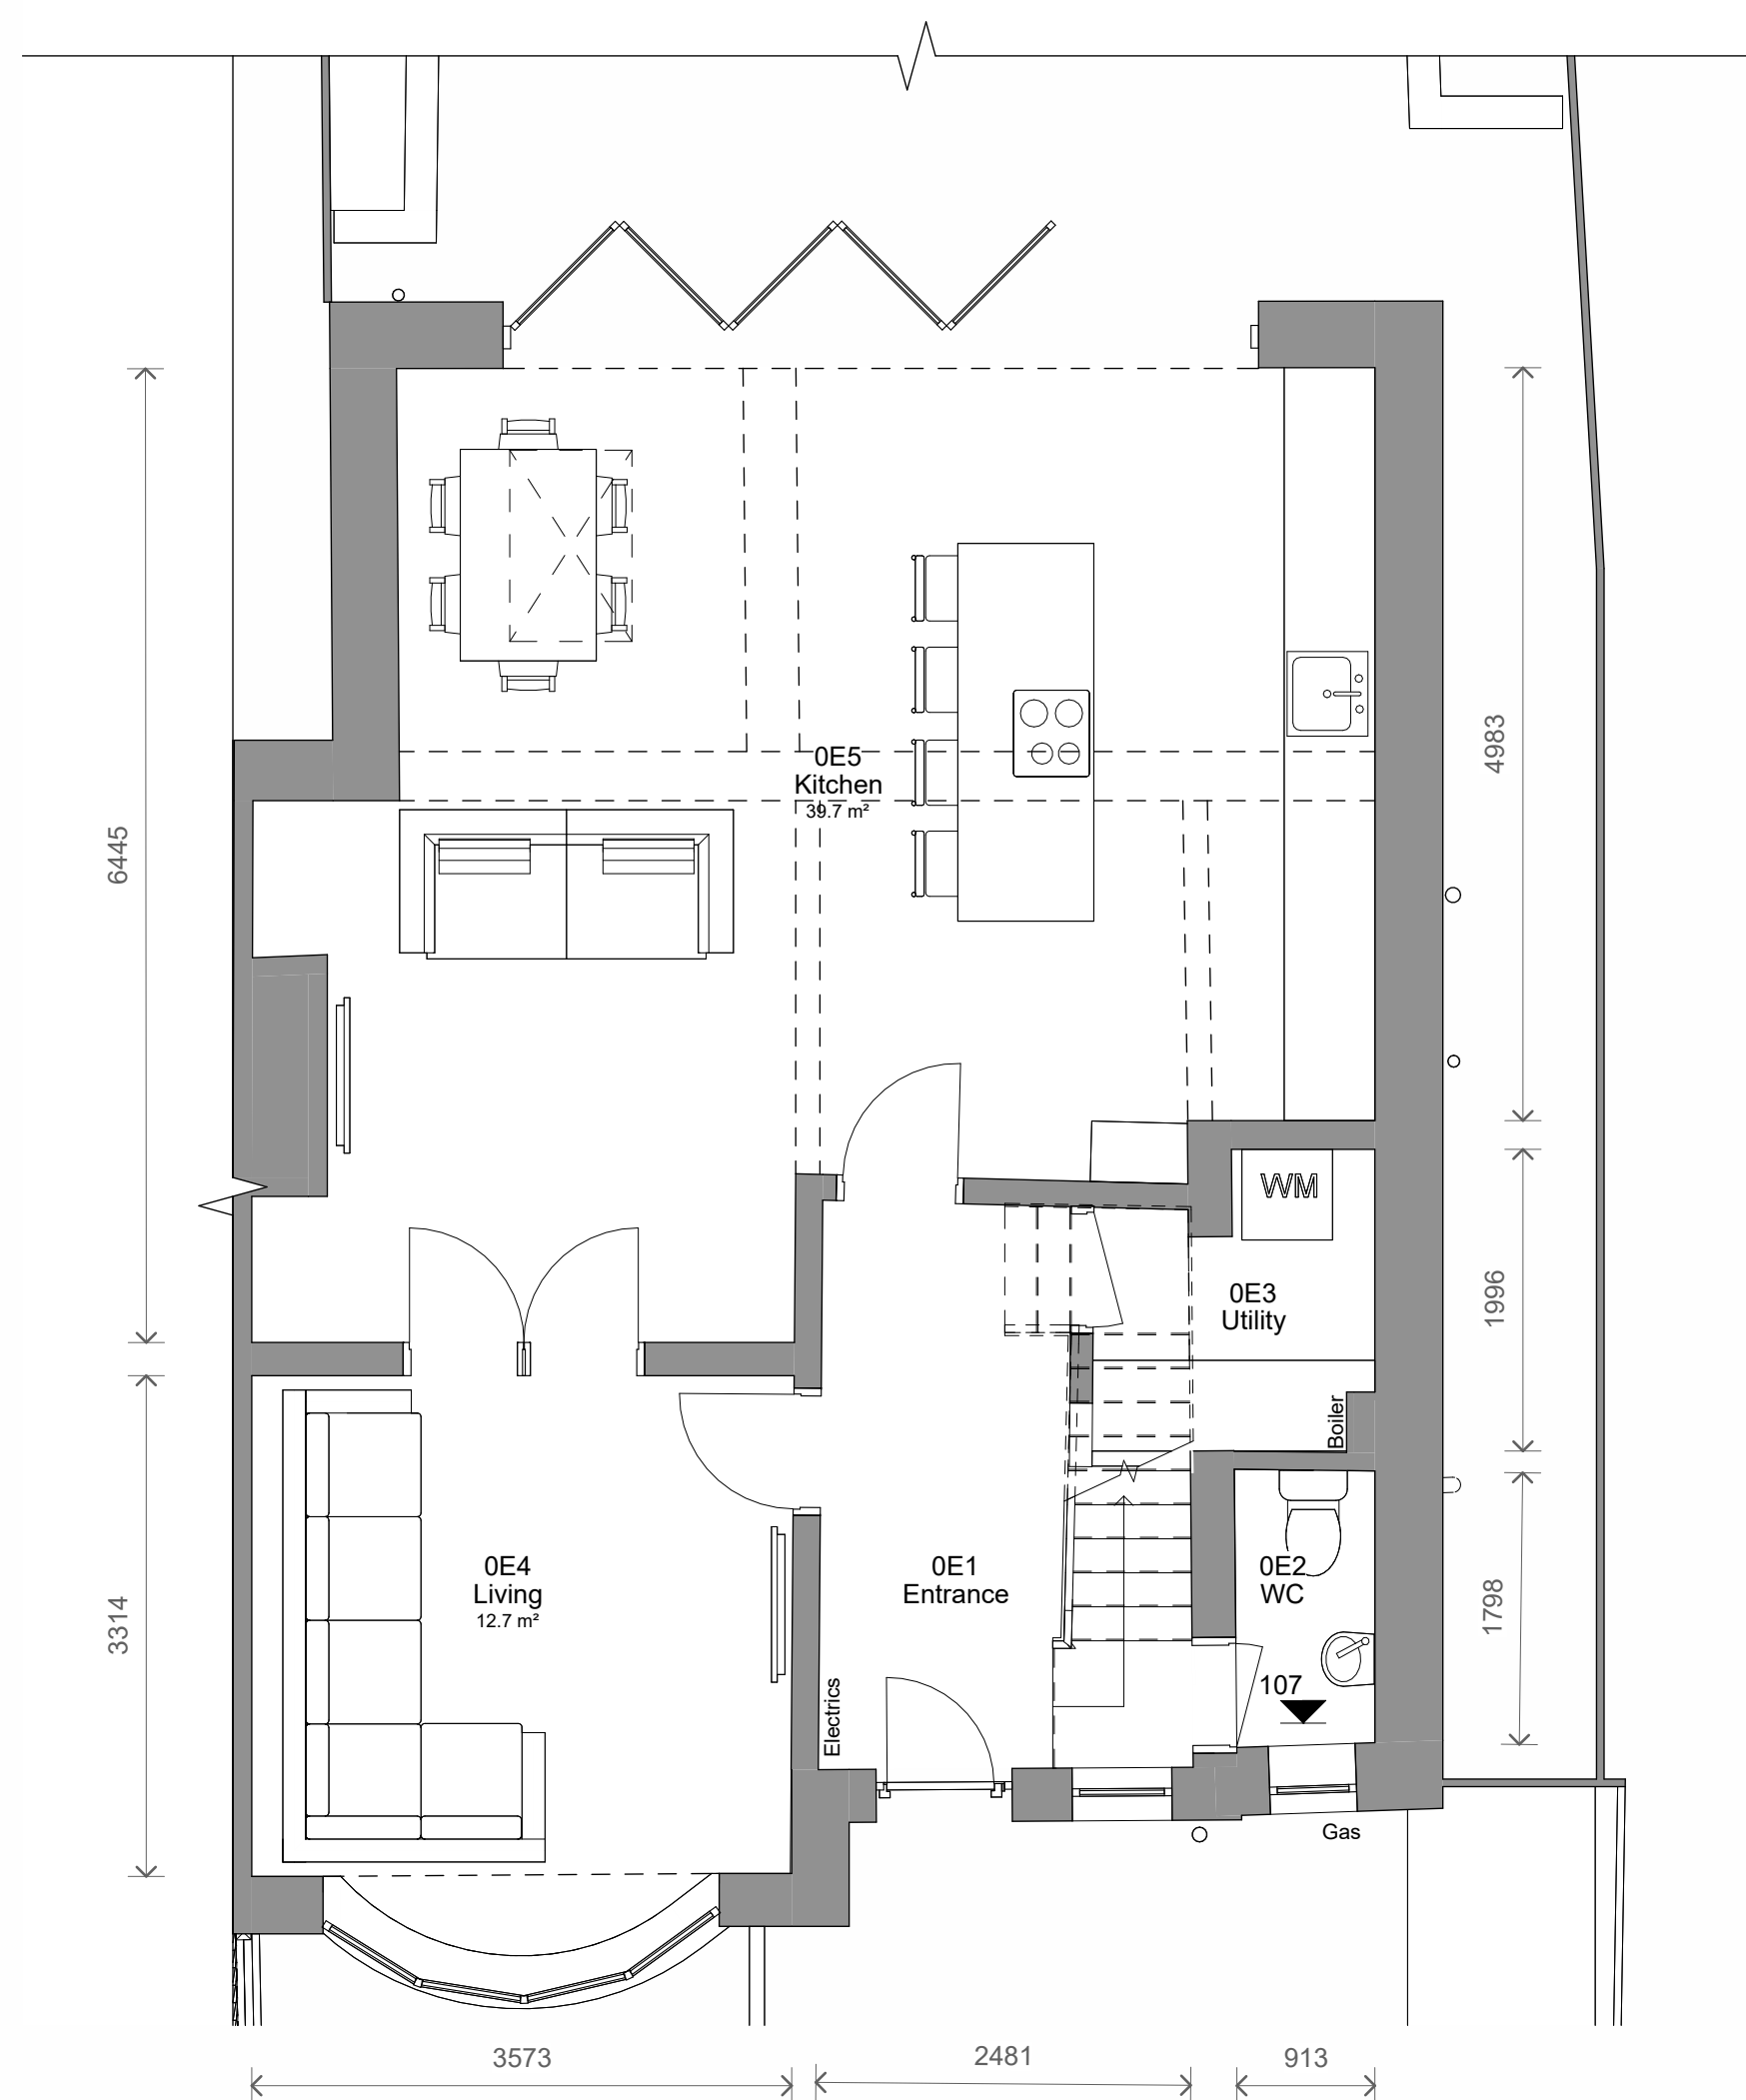


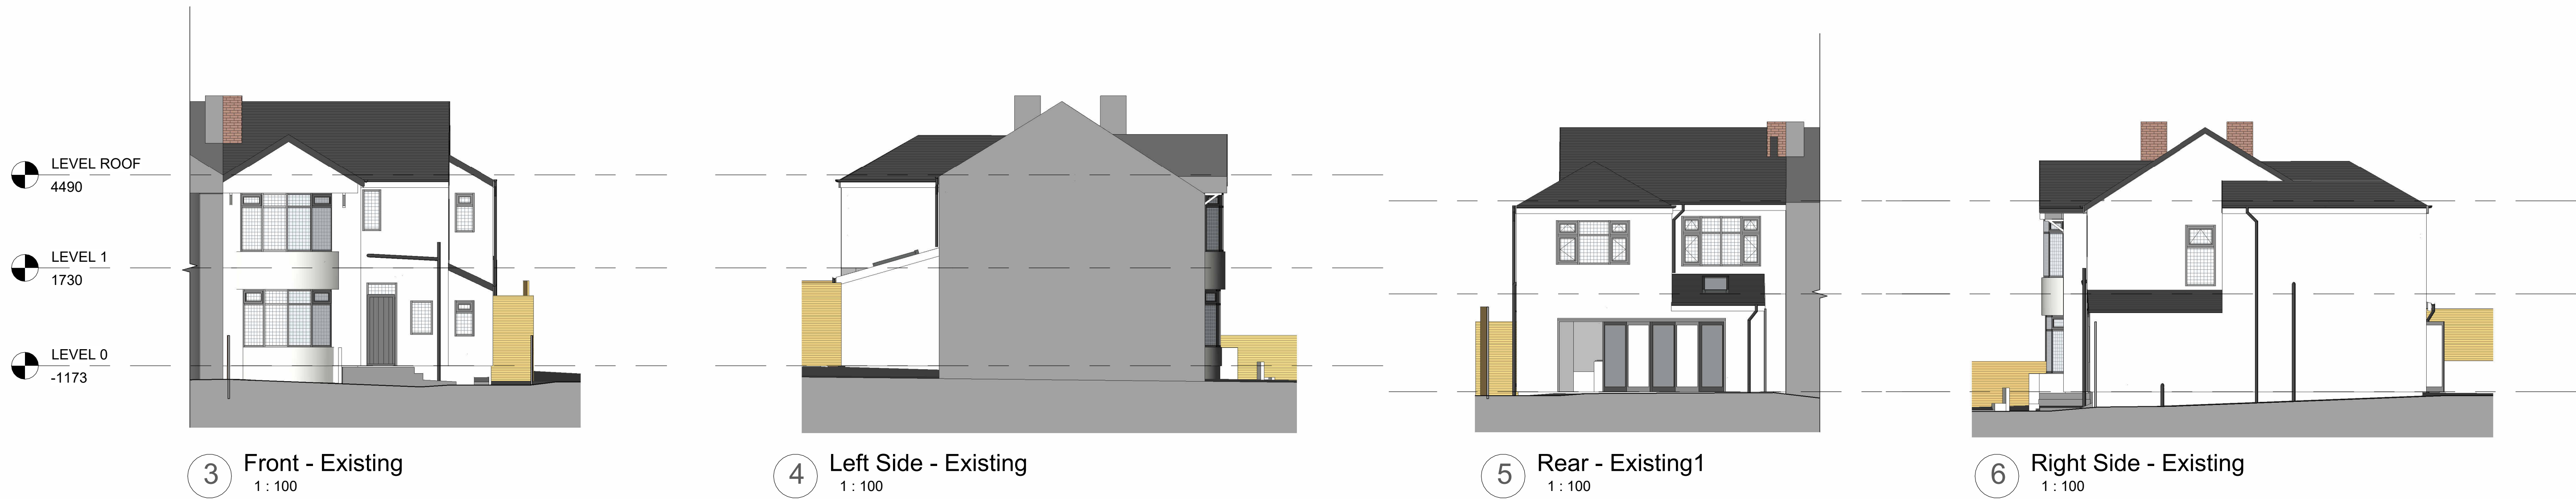

1 Level 0 - Existing
1 : 50

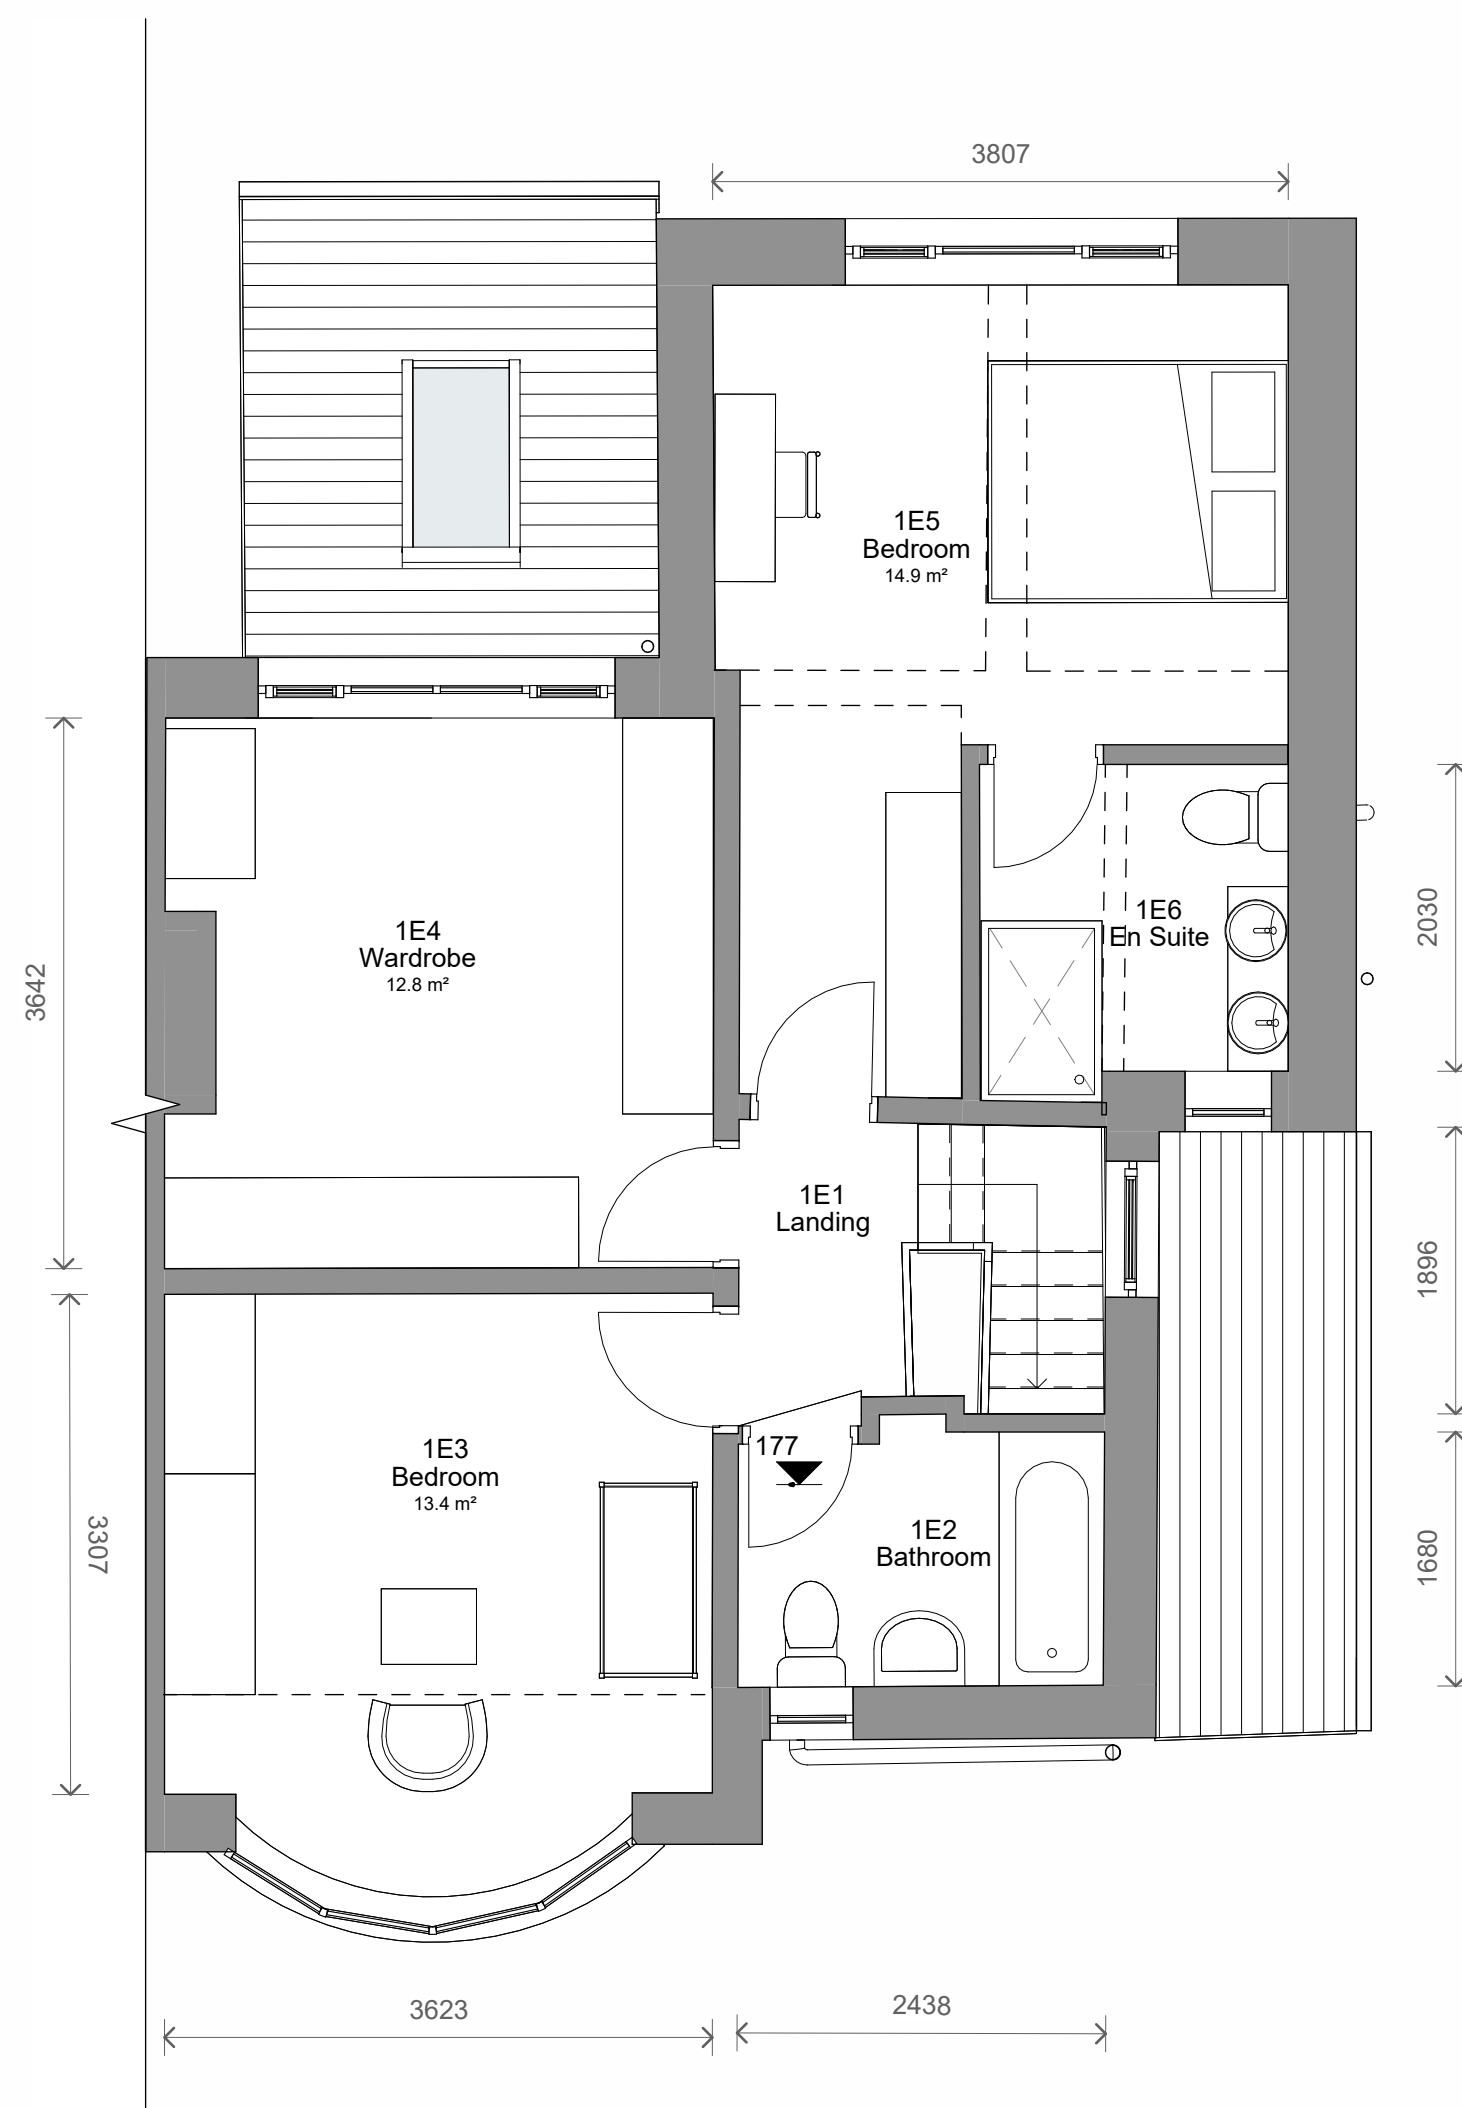

2 Level 1 - Existing
1 : 50

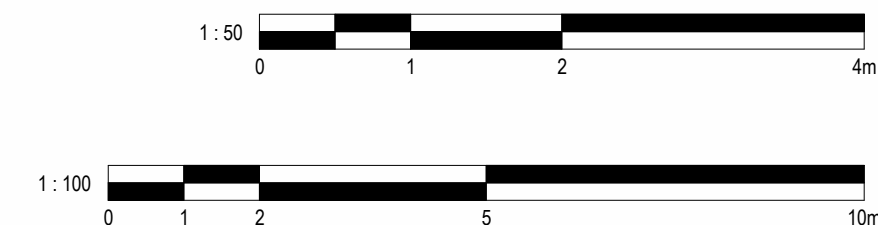

No.		Description	Date	Initial
PROJECT				
7 Overbrook Drive				
TITLE				
Existing Plans and Elevations				
STATUS				
DESIGN				
DRAWN BY		DATE	SCALE (@ A1)	
CB		04/03/2026	As indicated	
PROJECT NUMBER		DRAWING NUMBER		REV
GSS26015		0E1		
GOLD SKETCH				
S T U D I O S				
www.goldsketch.co.uk		info@goldsketch.co.uk		0161 792 9595
NOTES				
©COPYRIGHT - ALL RIGHTS RESERVED. THIS DRAWING SHALL NOT BE REPRODUCED WITHOUT PRIOR WRITTEN CONSENT. DRAWING TO BE USED FOR THE STATUS INDICATED ONLY. ALL DIMENSIONS AND THE TOLERANCES THEREON SHALL BE AS SHOWN AND NOT TO BE IN ACCORDANCE WITH CURRENT BUILDING REGULATIONS UNLESS OTHERWISE STATED. ALL DIMENSIONS ON THIS DRAWING ARE IN MILLIMETRES UNLESS OTHERWISE STATED.				