




3 Front - Proposed
1 : 100

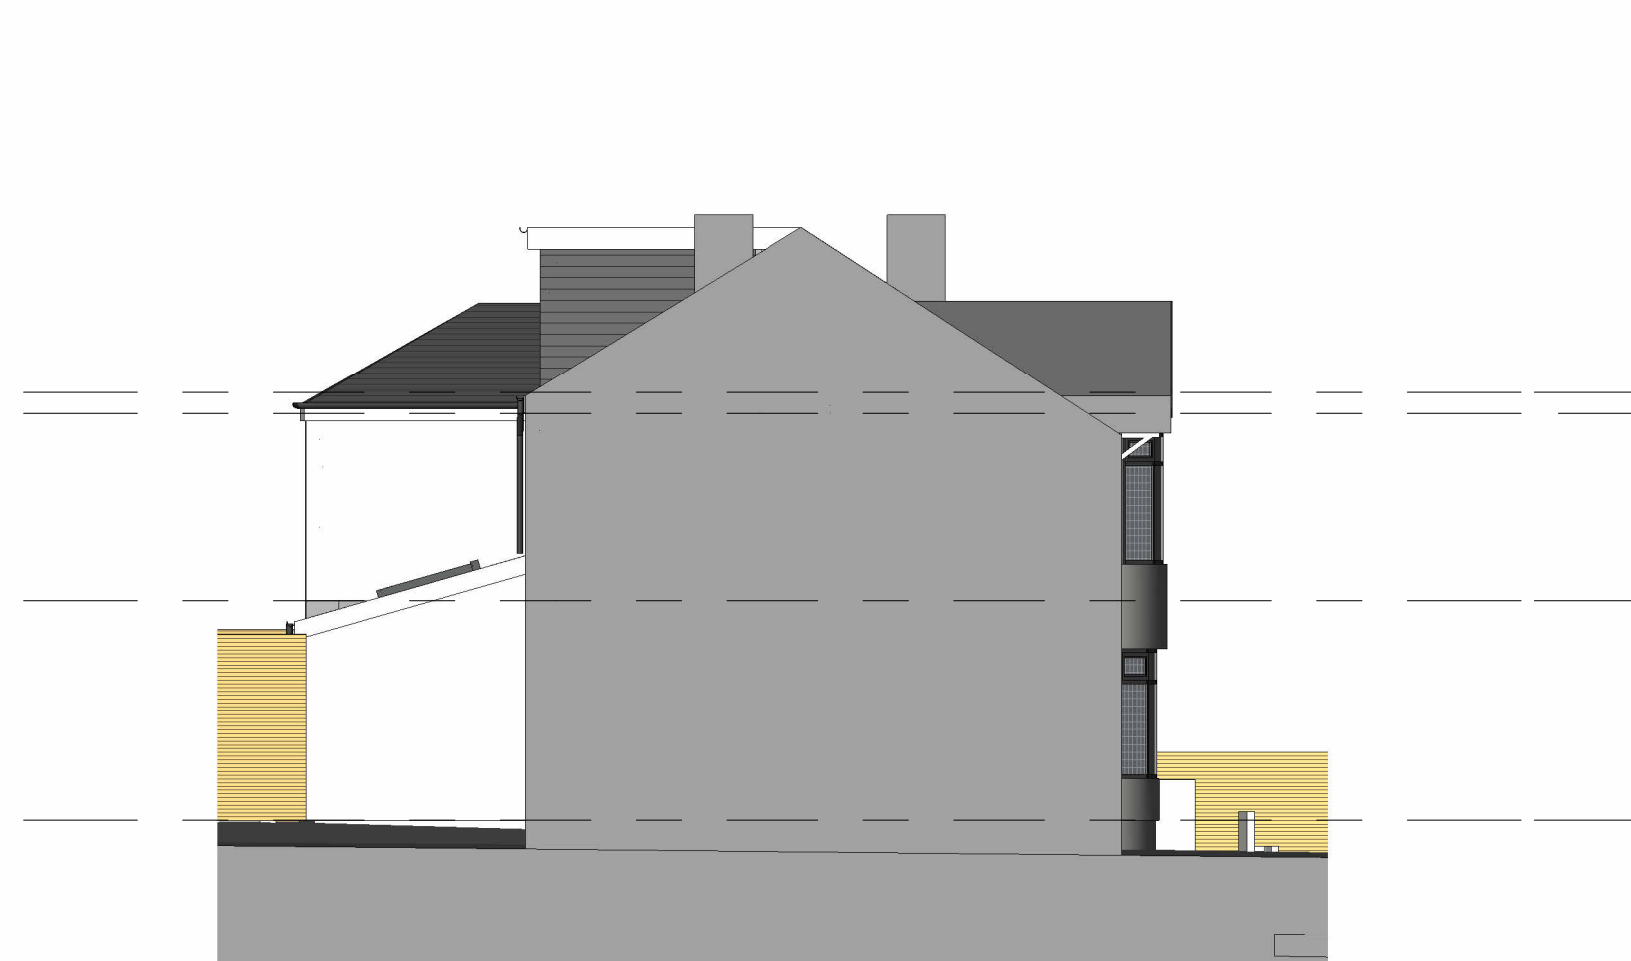


4 Left Side - Proposed
1 : 100




5 Rear - Proposed
1 : 100




6 Right Side - Proposed
1 : 100

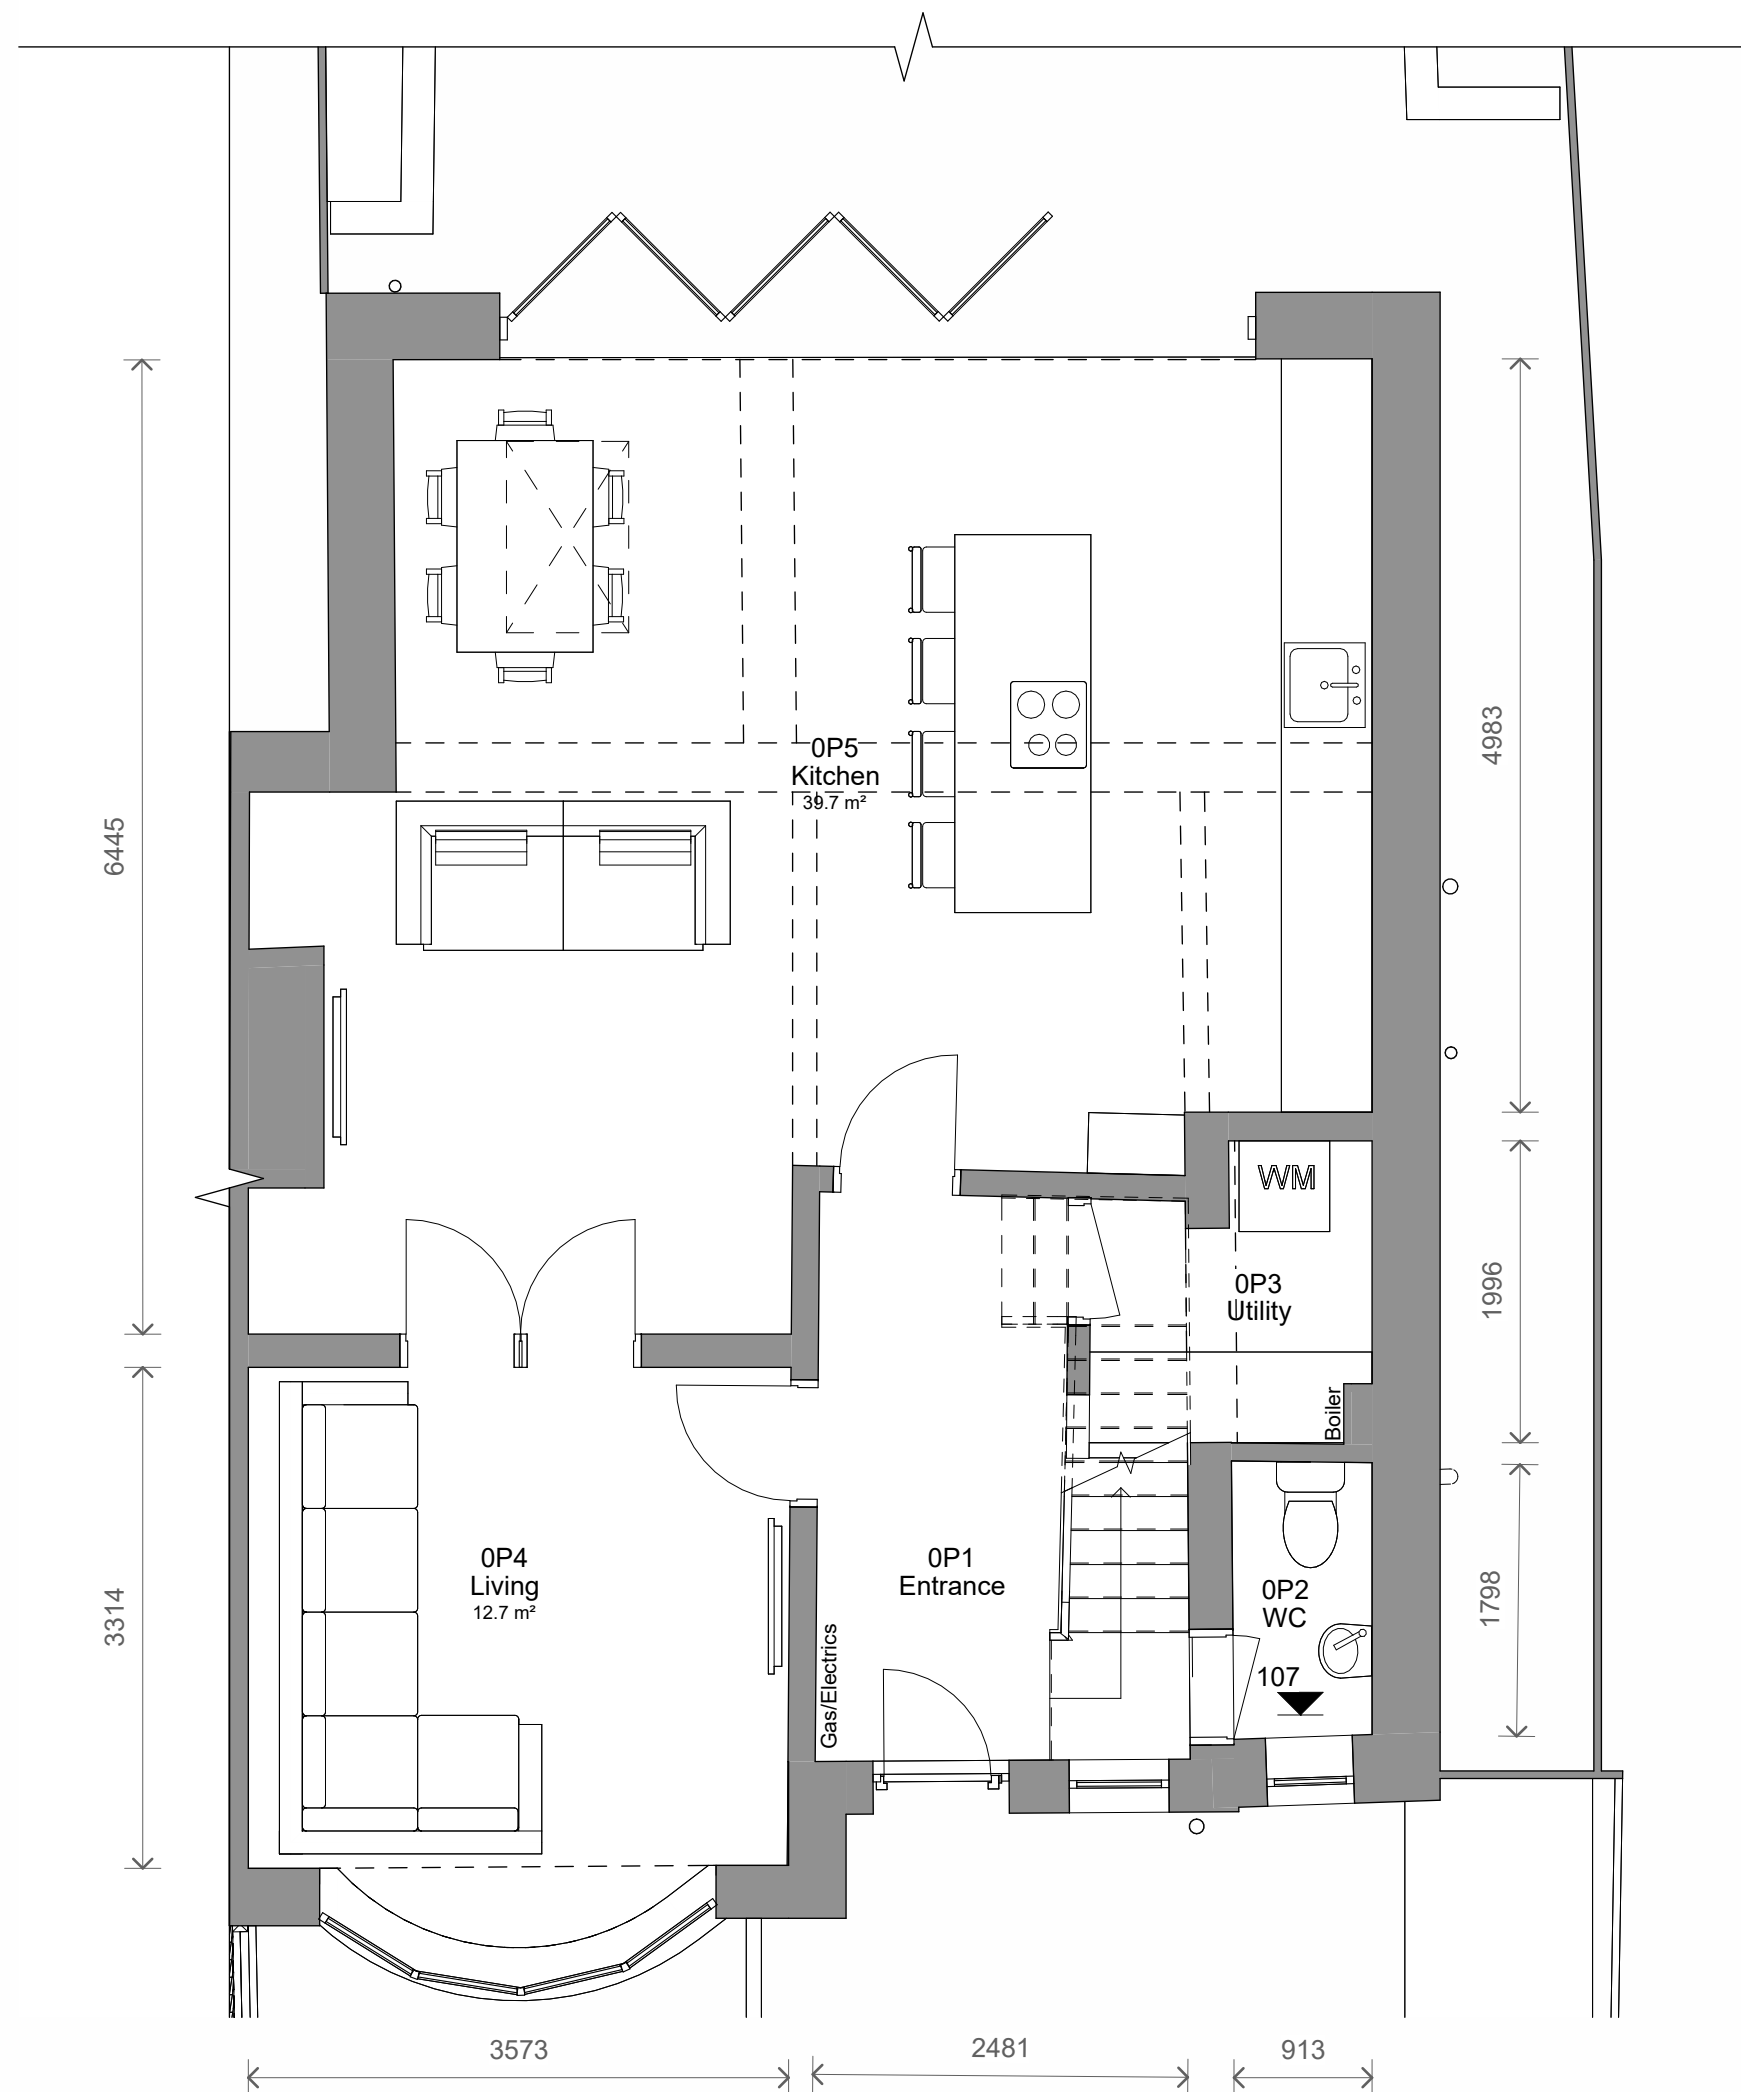

1 Level 0 - Proposed
1 : 50

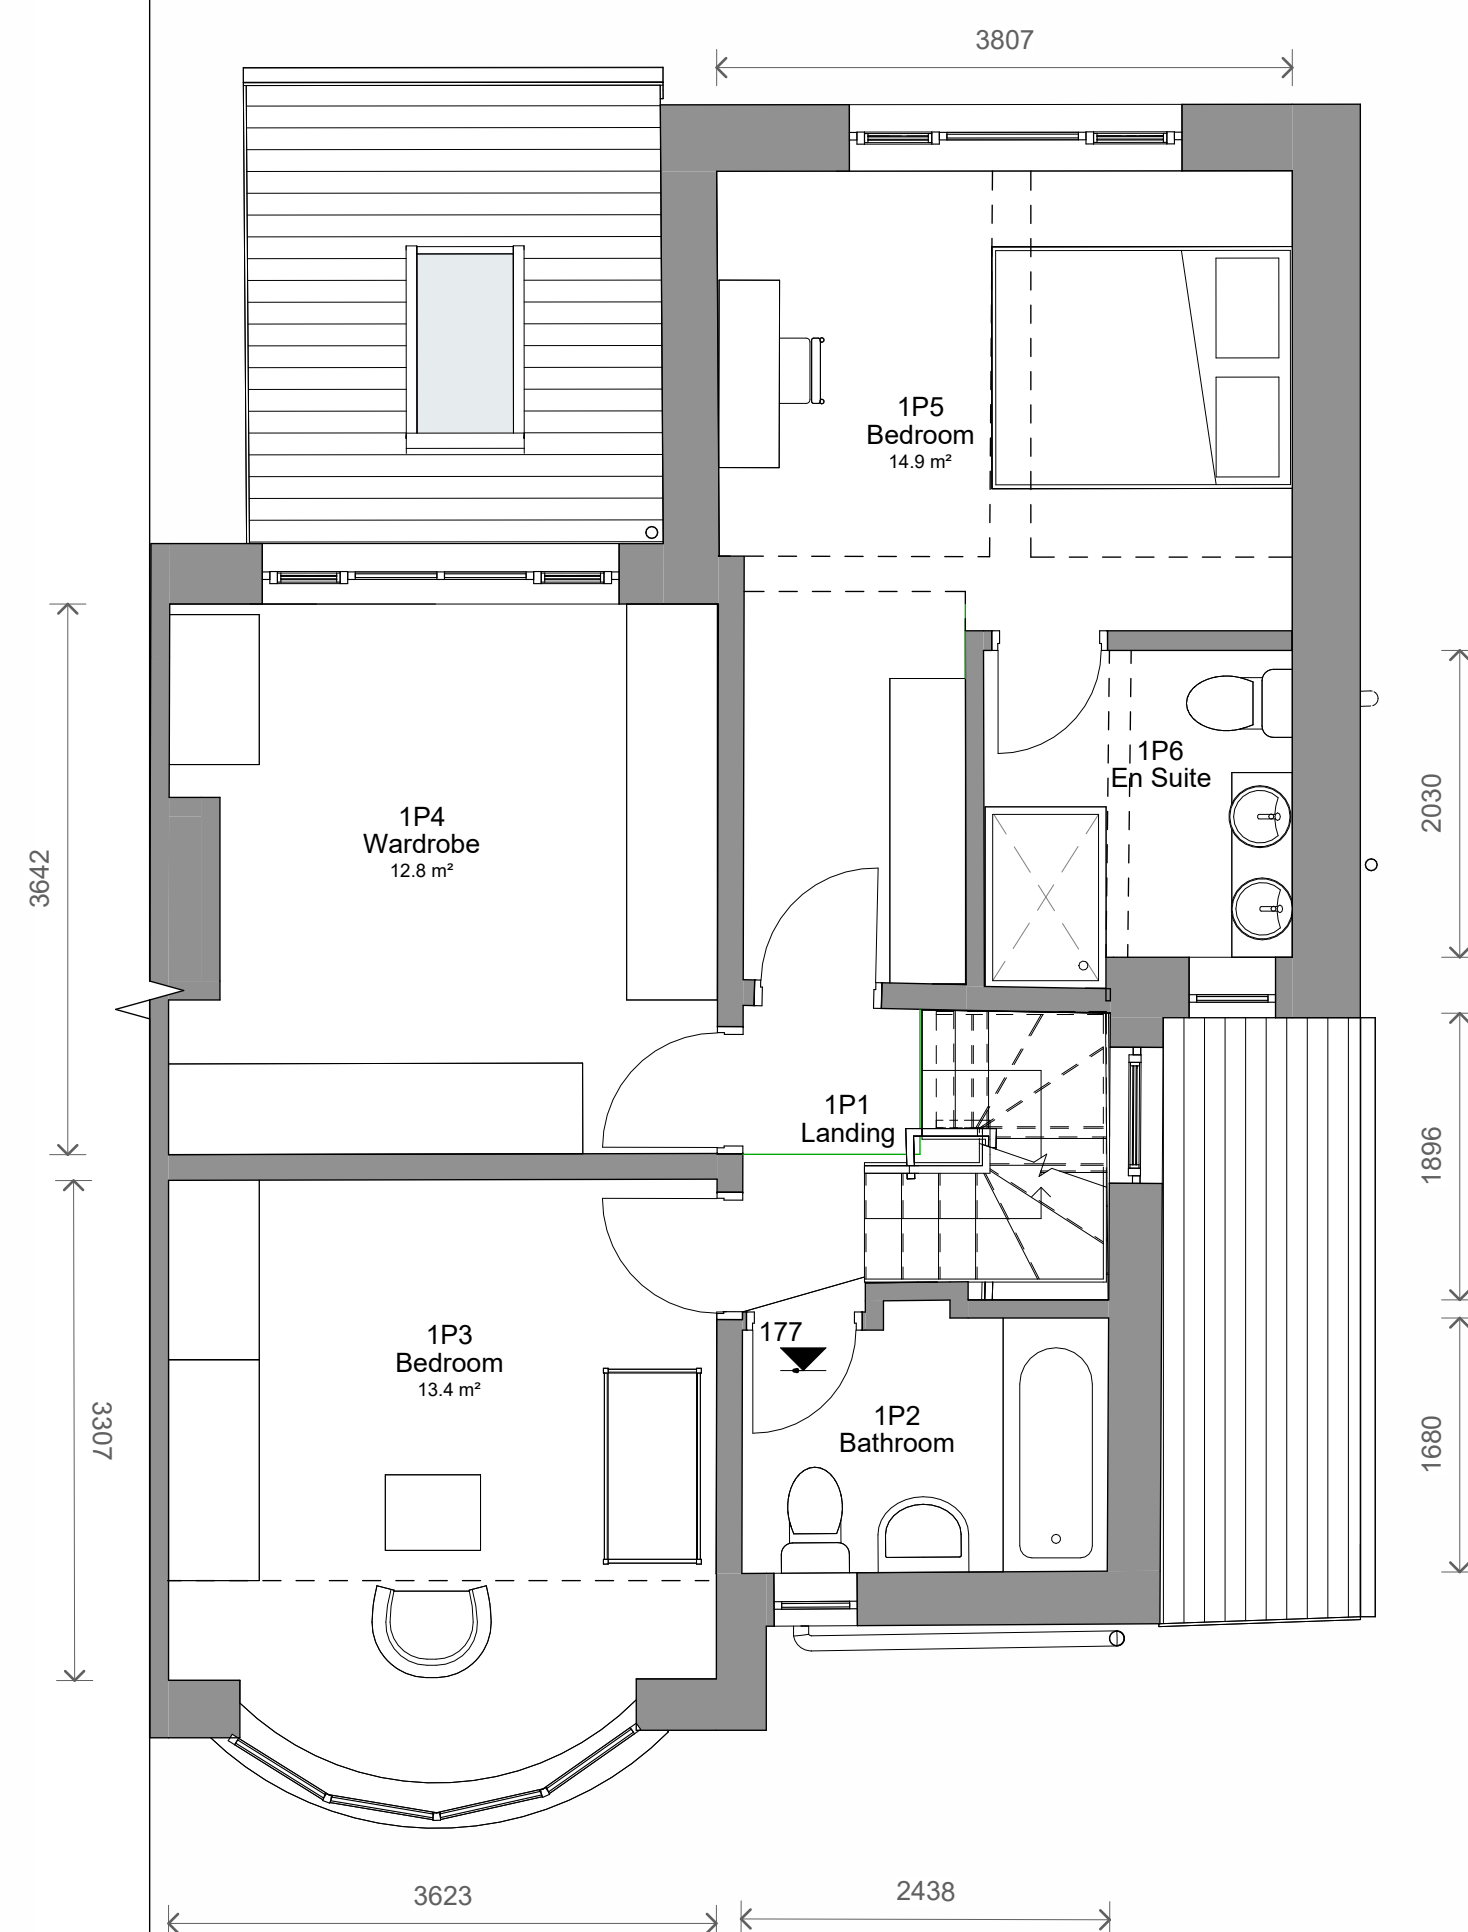

2 Level 1 - Proposed
1 : 50

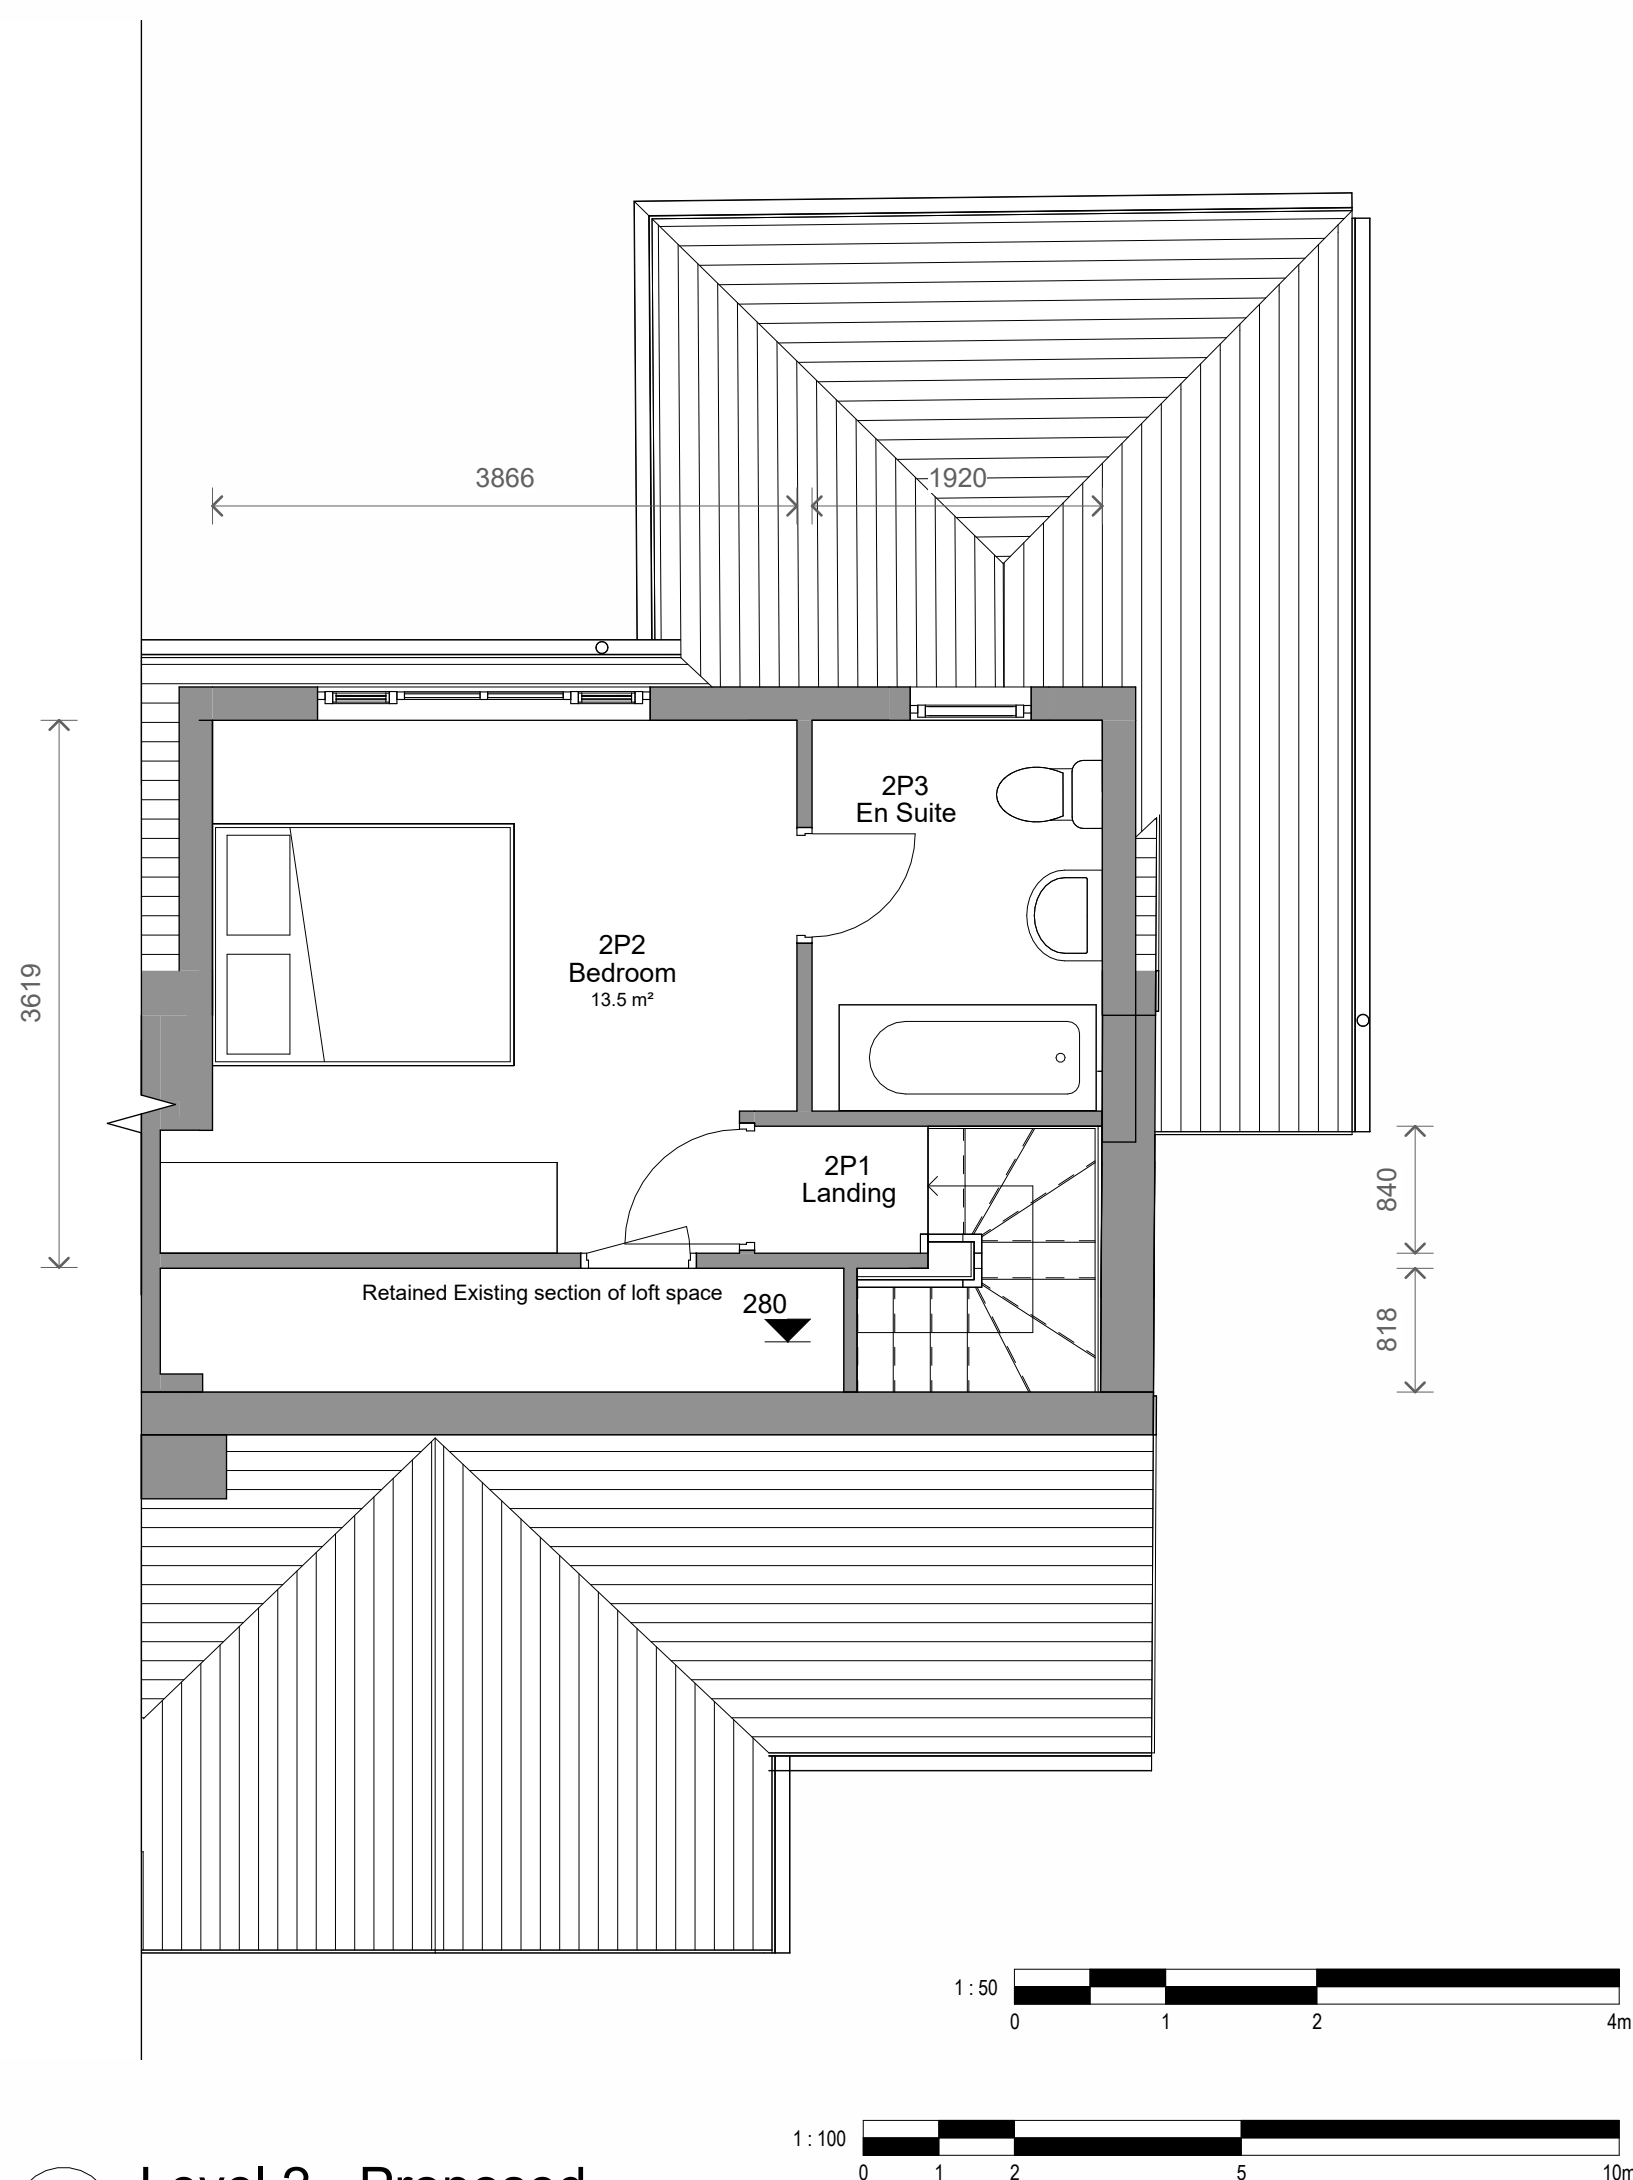

7 Level 2 - Proposed
1 : 50

1	Revised Design	20/03/226	CB
No.	Description	Date	Initial

PROJECT	7 Overbrook Drive
---------	-------------------

TITLE	Proposed Plans and Elevations
-------	-------------------------------

STATUS	DESIGN
--------	--------

DRAWN BY	DATE	SCALE (@ A1)
CB	04/03/2026	As indicated

PROJECT NUMBER	DRAWING NUMBER	REV
GSS26015	0P1	1

GOLD SKETCH
S T U D I O S
www.goldsketch.co.uk info@goldsketch.co.uk 0161 792 9595

NOTES:
© COPYRIGHT - ALL RIGHTS RESERVED.
THIS DRAWING SHALL NOT BE REPRODUCED WITHOUT PRIOR WRITTEN CONSENT.
DRAWING TO BE USED FOR THE STATUS INDICATED ONLY.
ALL DIMENSIONS AND SETTING OUT SHALL BE AGREED AND CONFIRMED ON SITE. ANY DISCREPANCIES TO BE REPORTED TO THE
ARCHITECT IMMEDIATELY. THE CONSULTANT'S LIABILITY IS LIMITED TO THE DESIGN AND CONSTRUCTION OF THE BUILDING.
LEGISLATION RELEVANT CODES OF PRACTICE AND BRITISH STANDARDS. ALL DIMENSIONS ON THIS DRAWING ARE IN MILLIMETRES UNLESS
OTHERWISE STATED.