


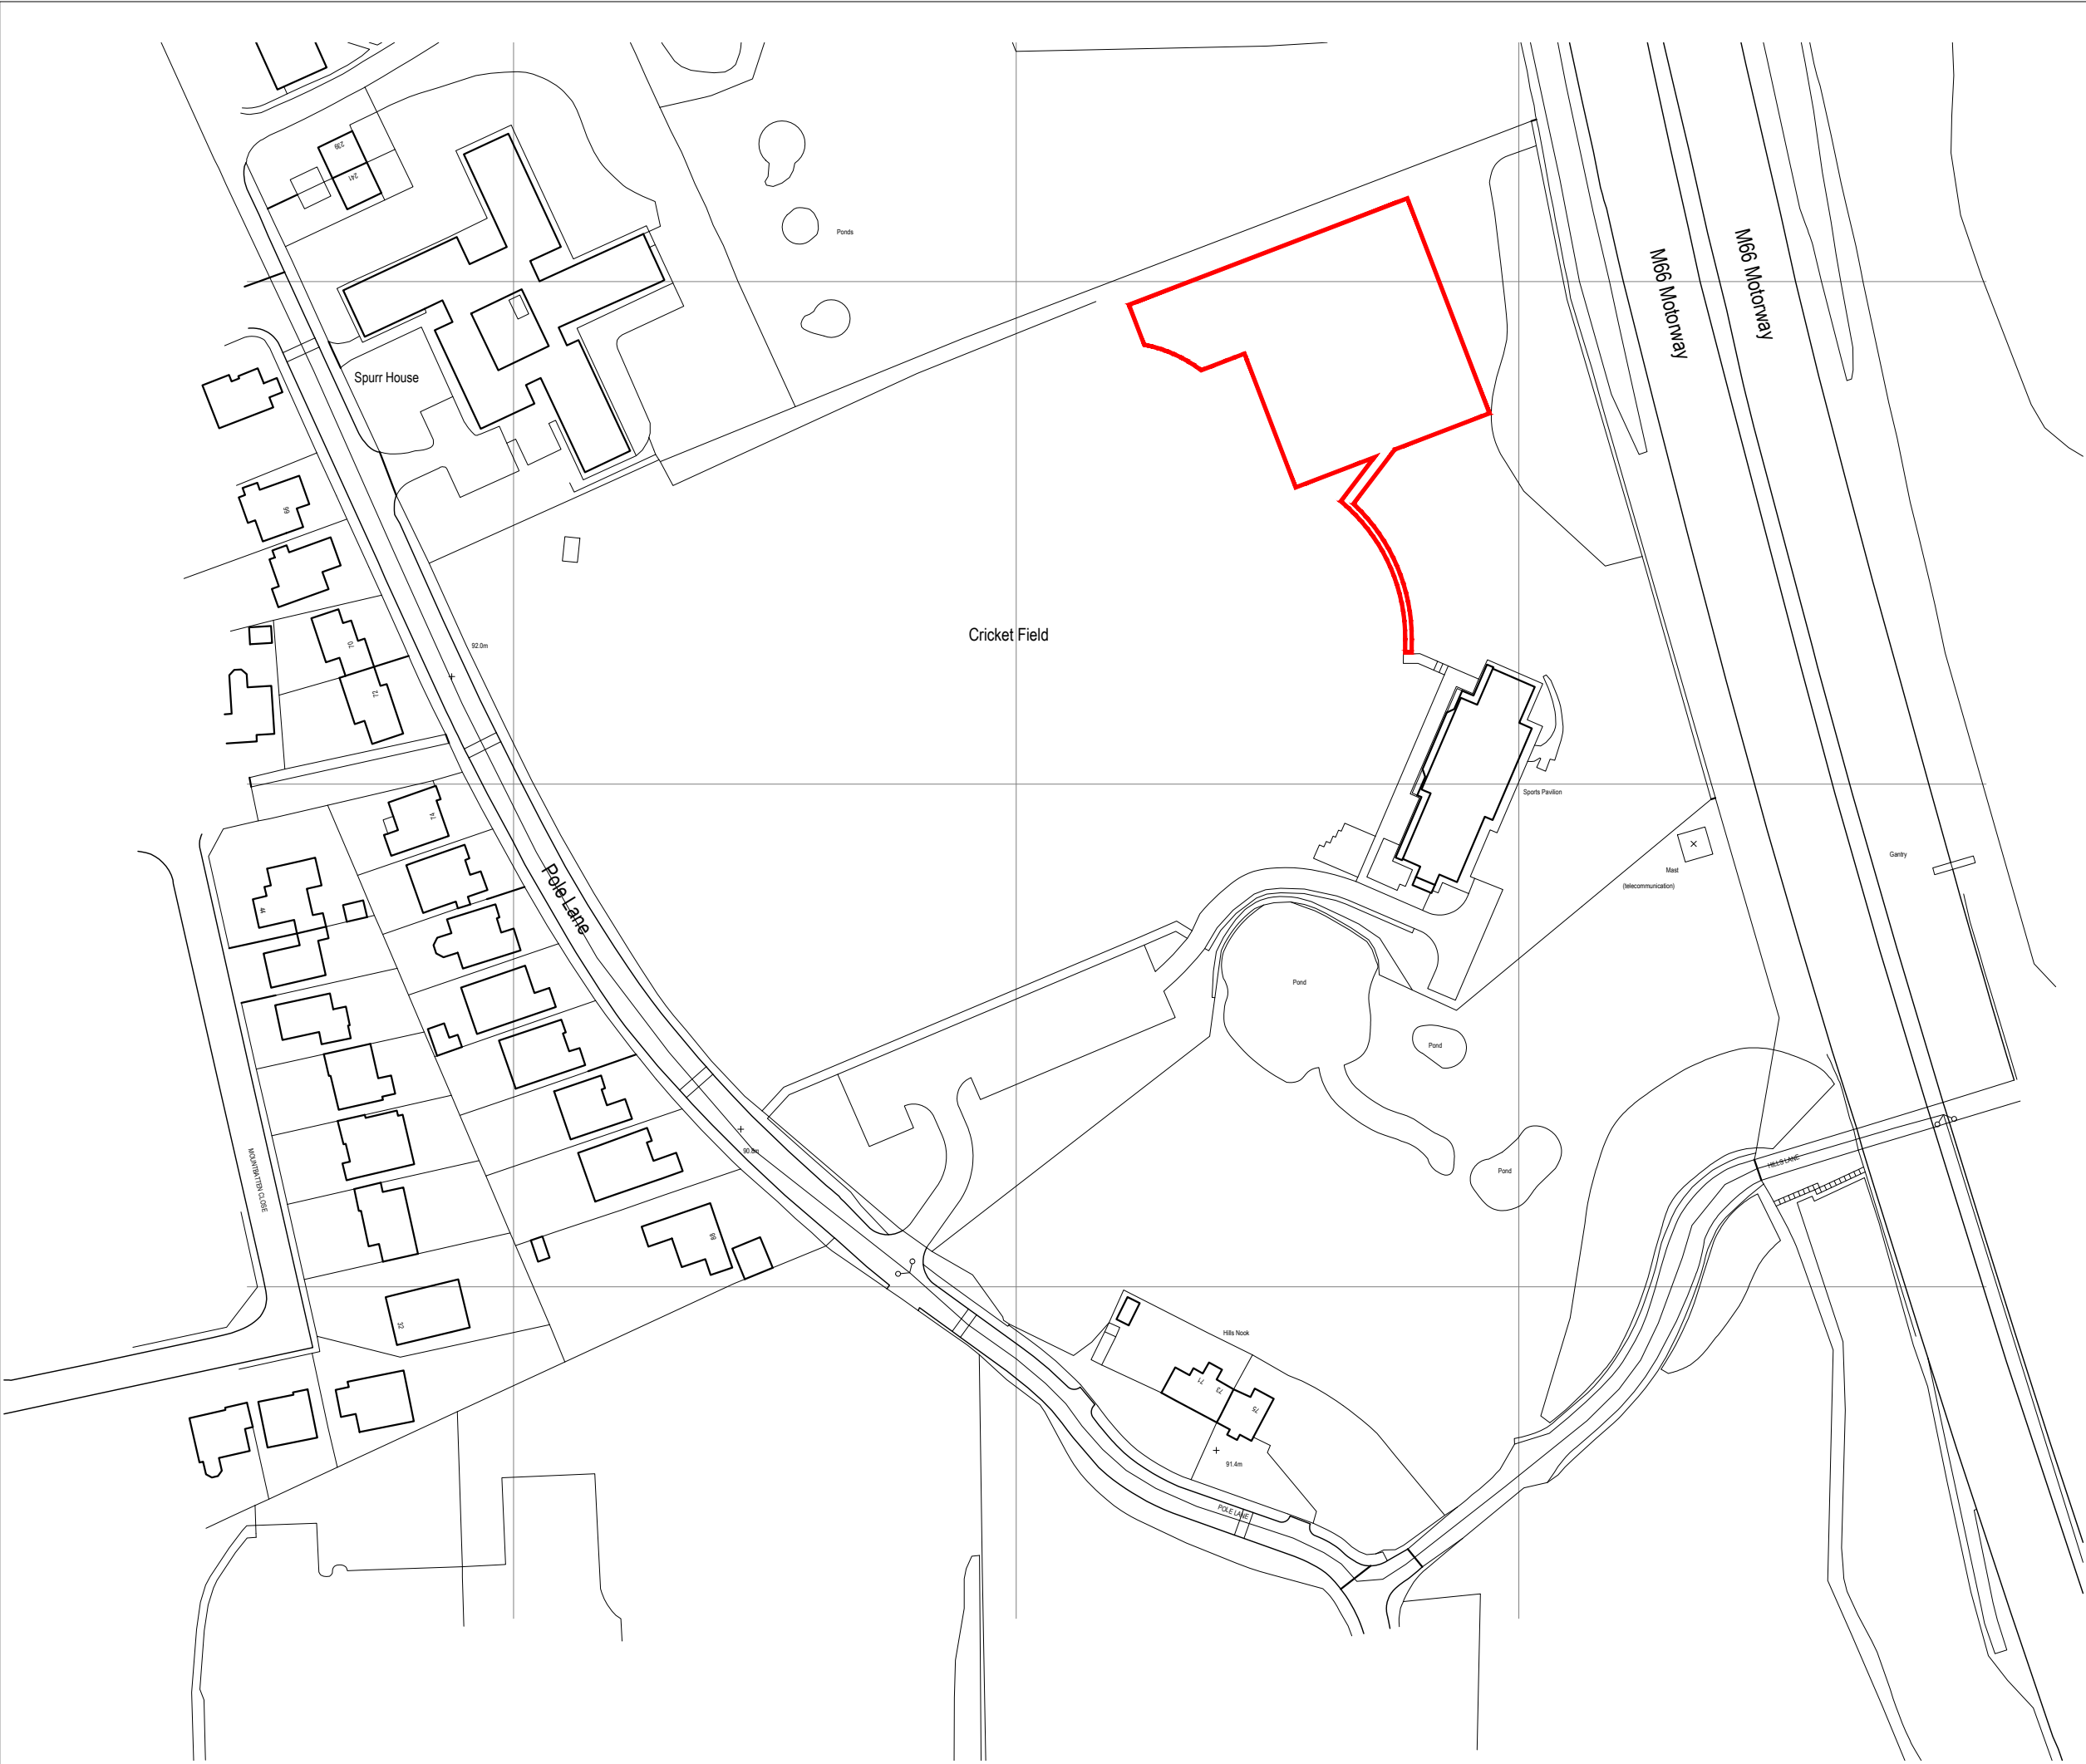

All dimensions and levels are to be checked on site.

Any discrepancies are to be reported to Cube Architecture and Design before any work commences.

Title overlay drawings and ownership boundaries are produced using all reasonable endeavours. Cube Architecture and Design cannot be responsible for the accuracy or scale discrepancy of base plans supplied to them.

This drawing and its contents are protected by Copyright and Intellectual Property Laws. This drawing may not be reproduced, modified or distributed without prior express written permission from Cube Architecture and Design Limited.

Copyright © 2026 by Cube Architecture and Design Limited. All rights reserved.

0

10

20

30

40

Scale Bar @ 1:1250

N

Metres

Application Boundary

Site Area = 0.58 Acres

Rev	Description	Date	By
Status: PLANNING			
Client: ON PADEL			
Contract: PROPOSED PADEL FACILITY UNSWORTH CRICKET CLUB POLE LANE, BURY			
Drawing: SITE LOCATION PLAN			
Drawing No: AS893-01	Revision: -	Scales: 1:1250@A3	
Drawn: DMR	Checked:	Date: JAN '26	