


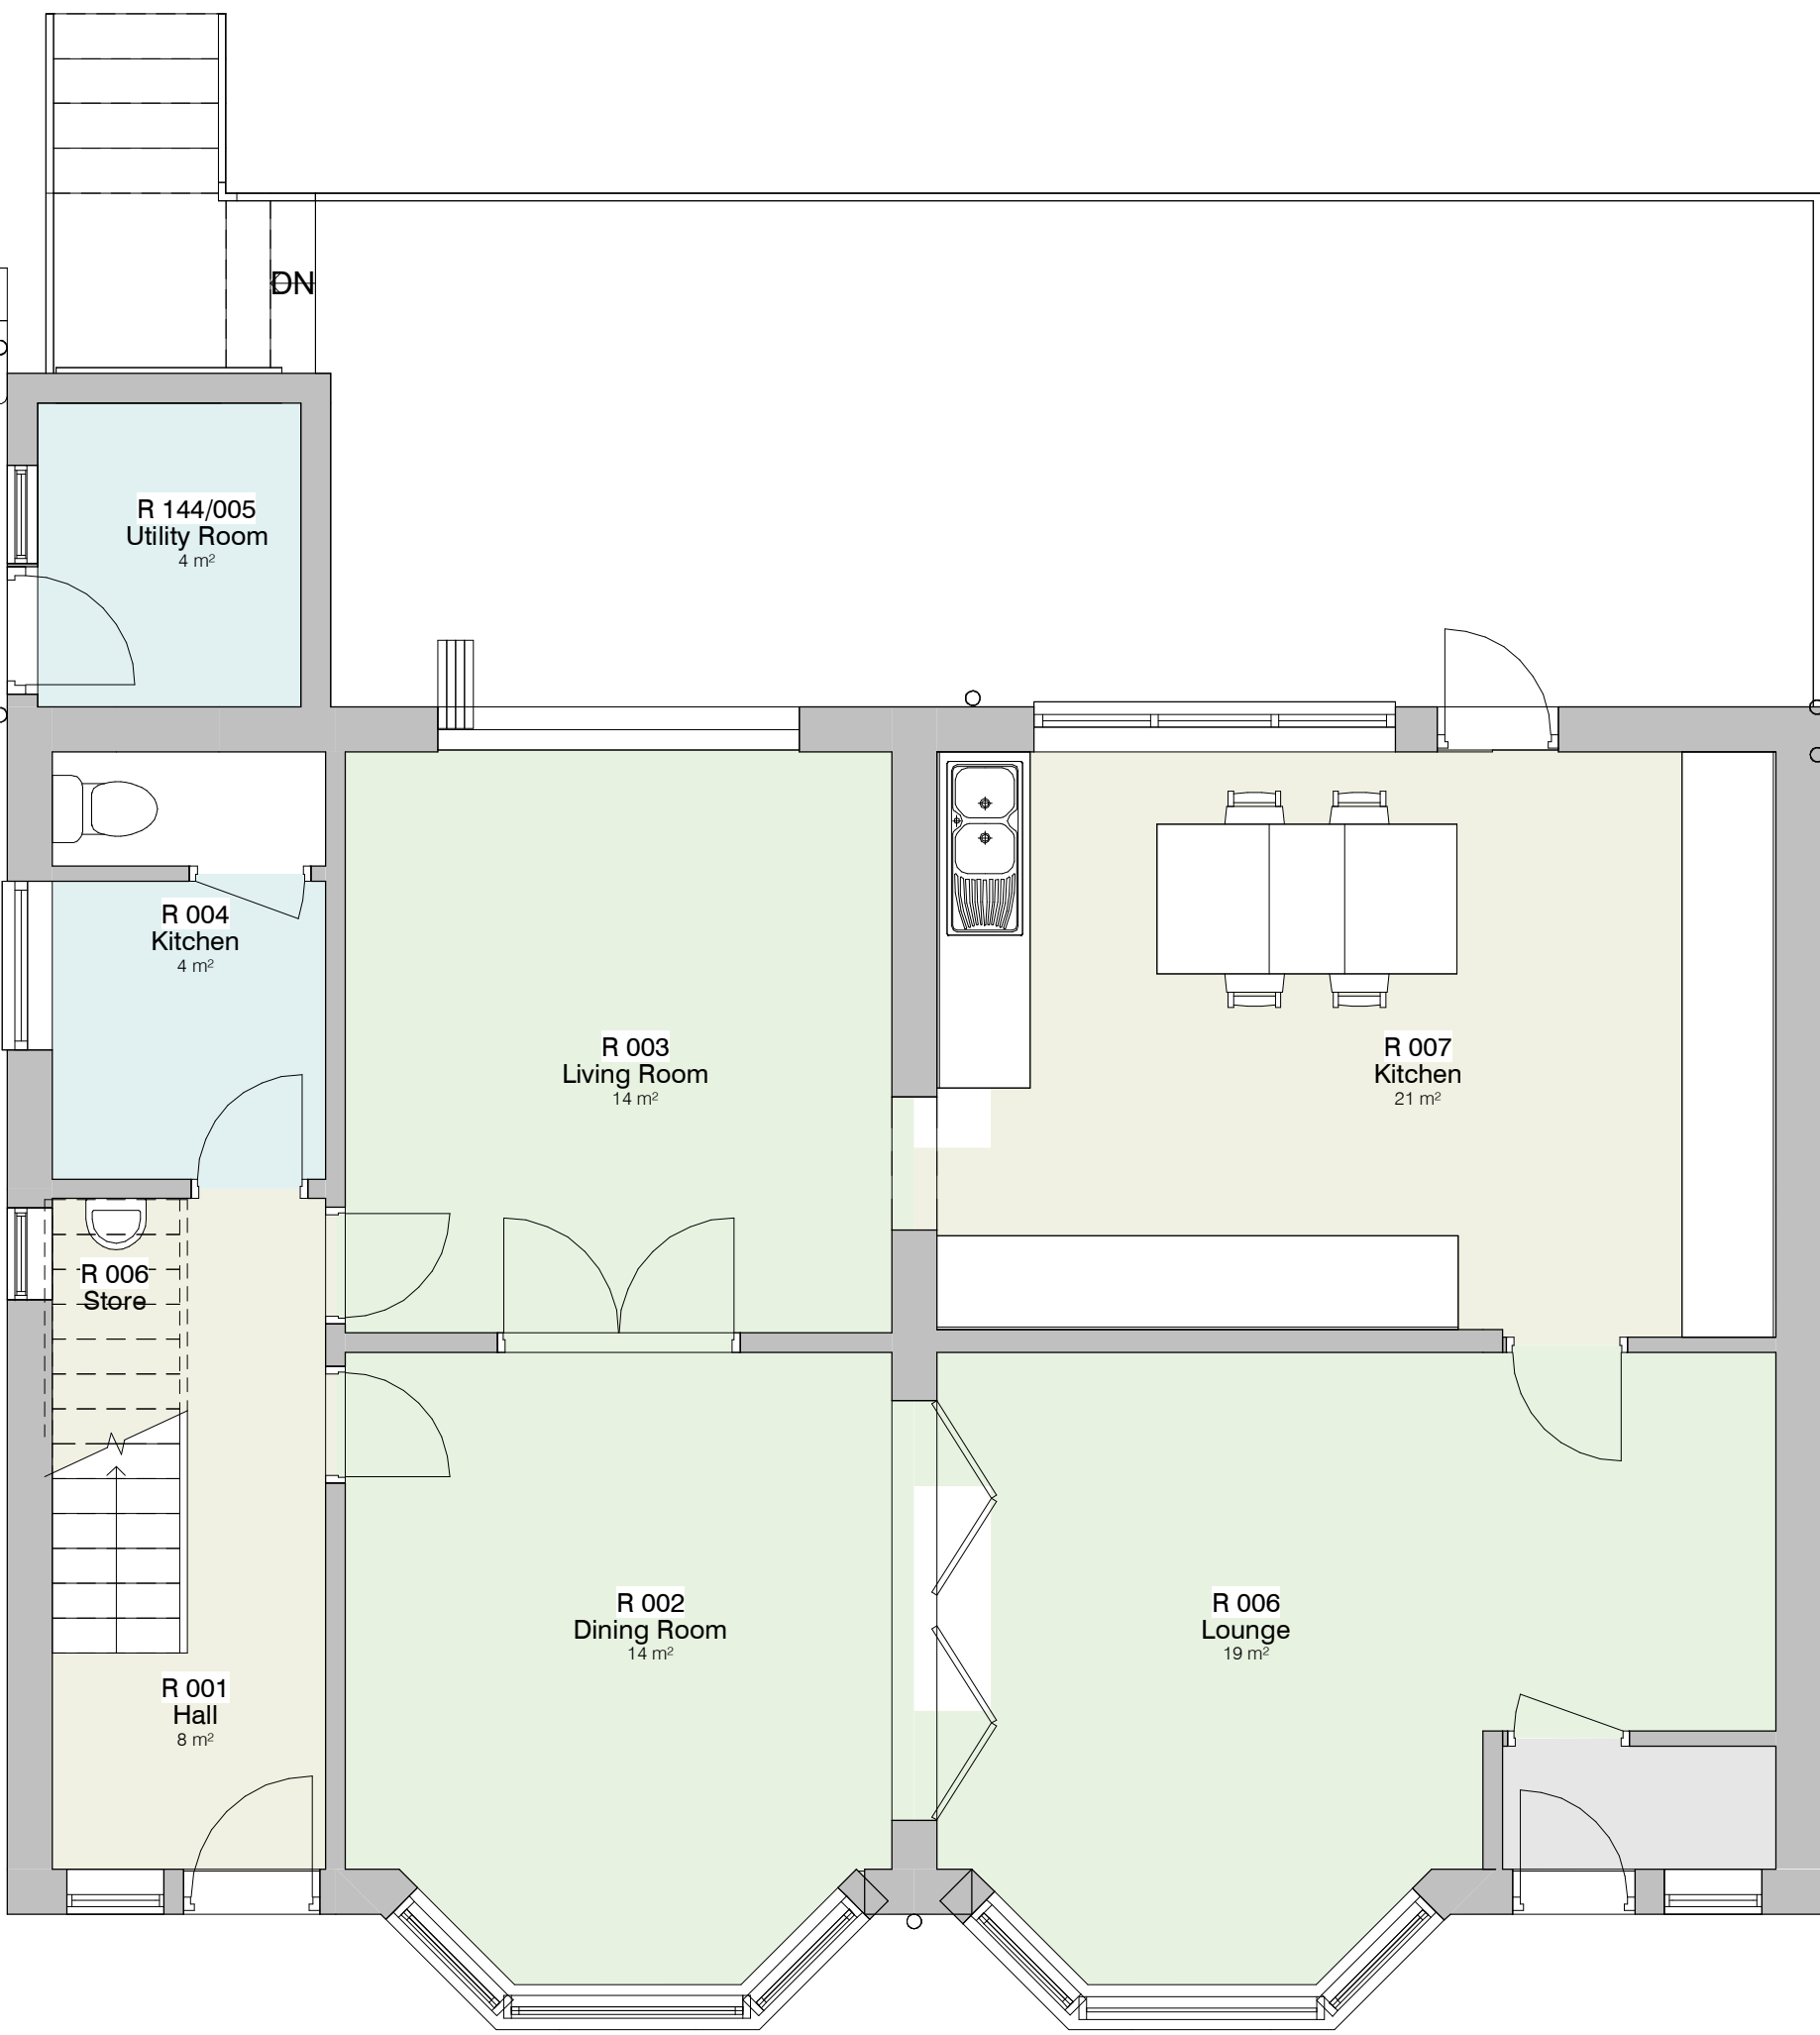


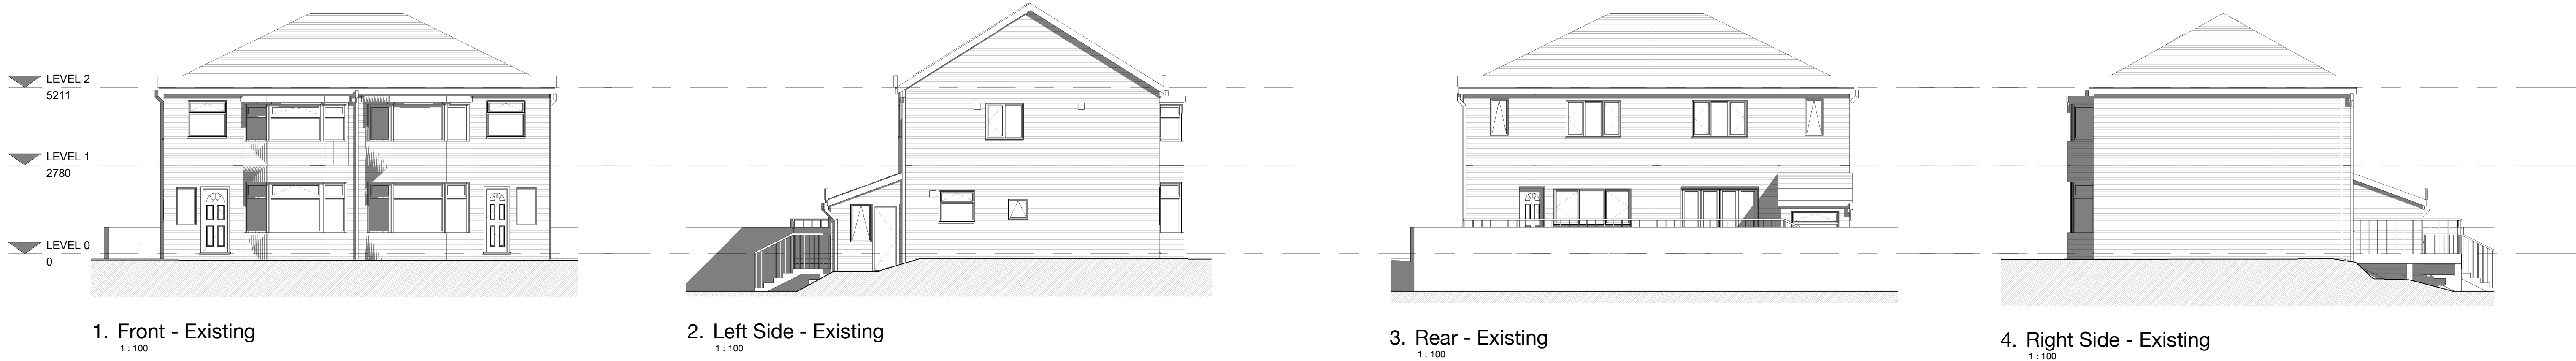


5. Level 0 - Existing
1 : 50

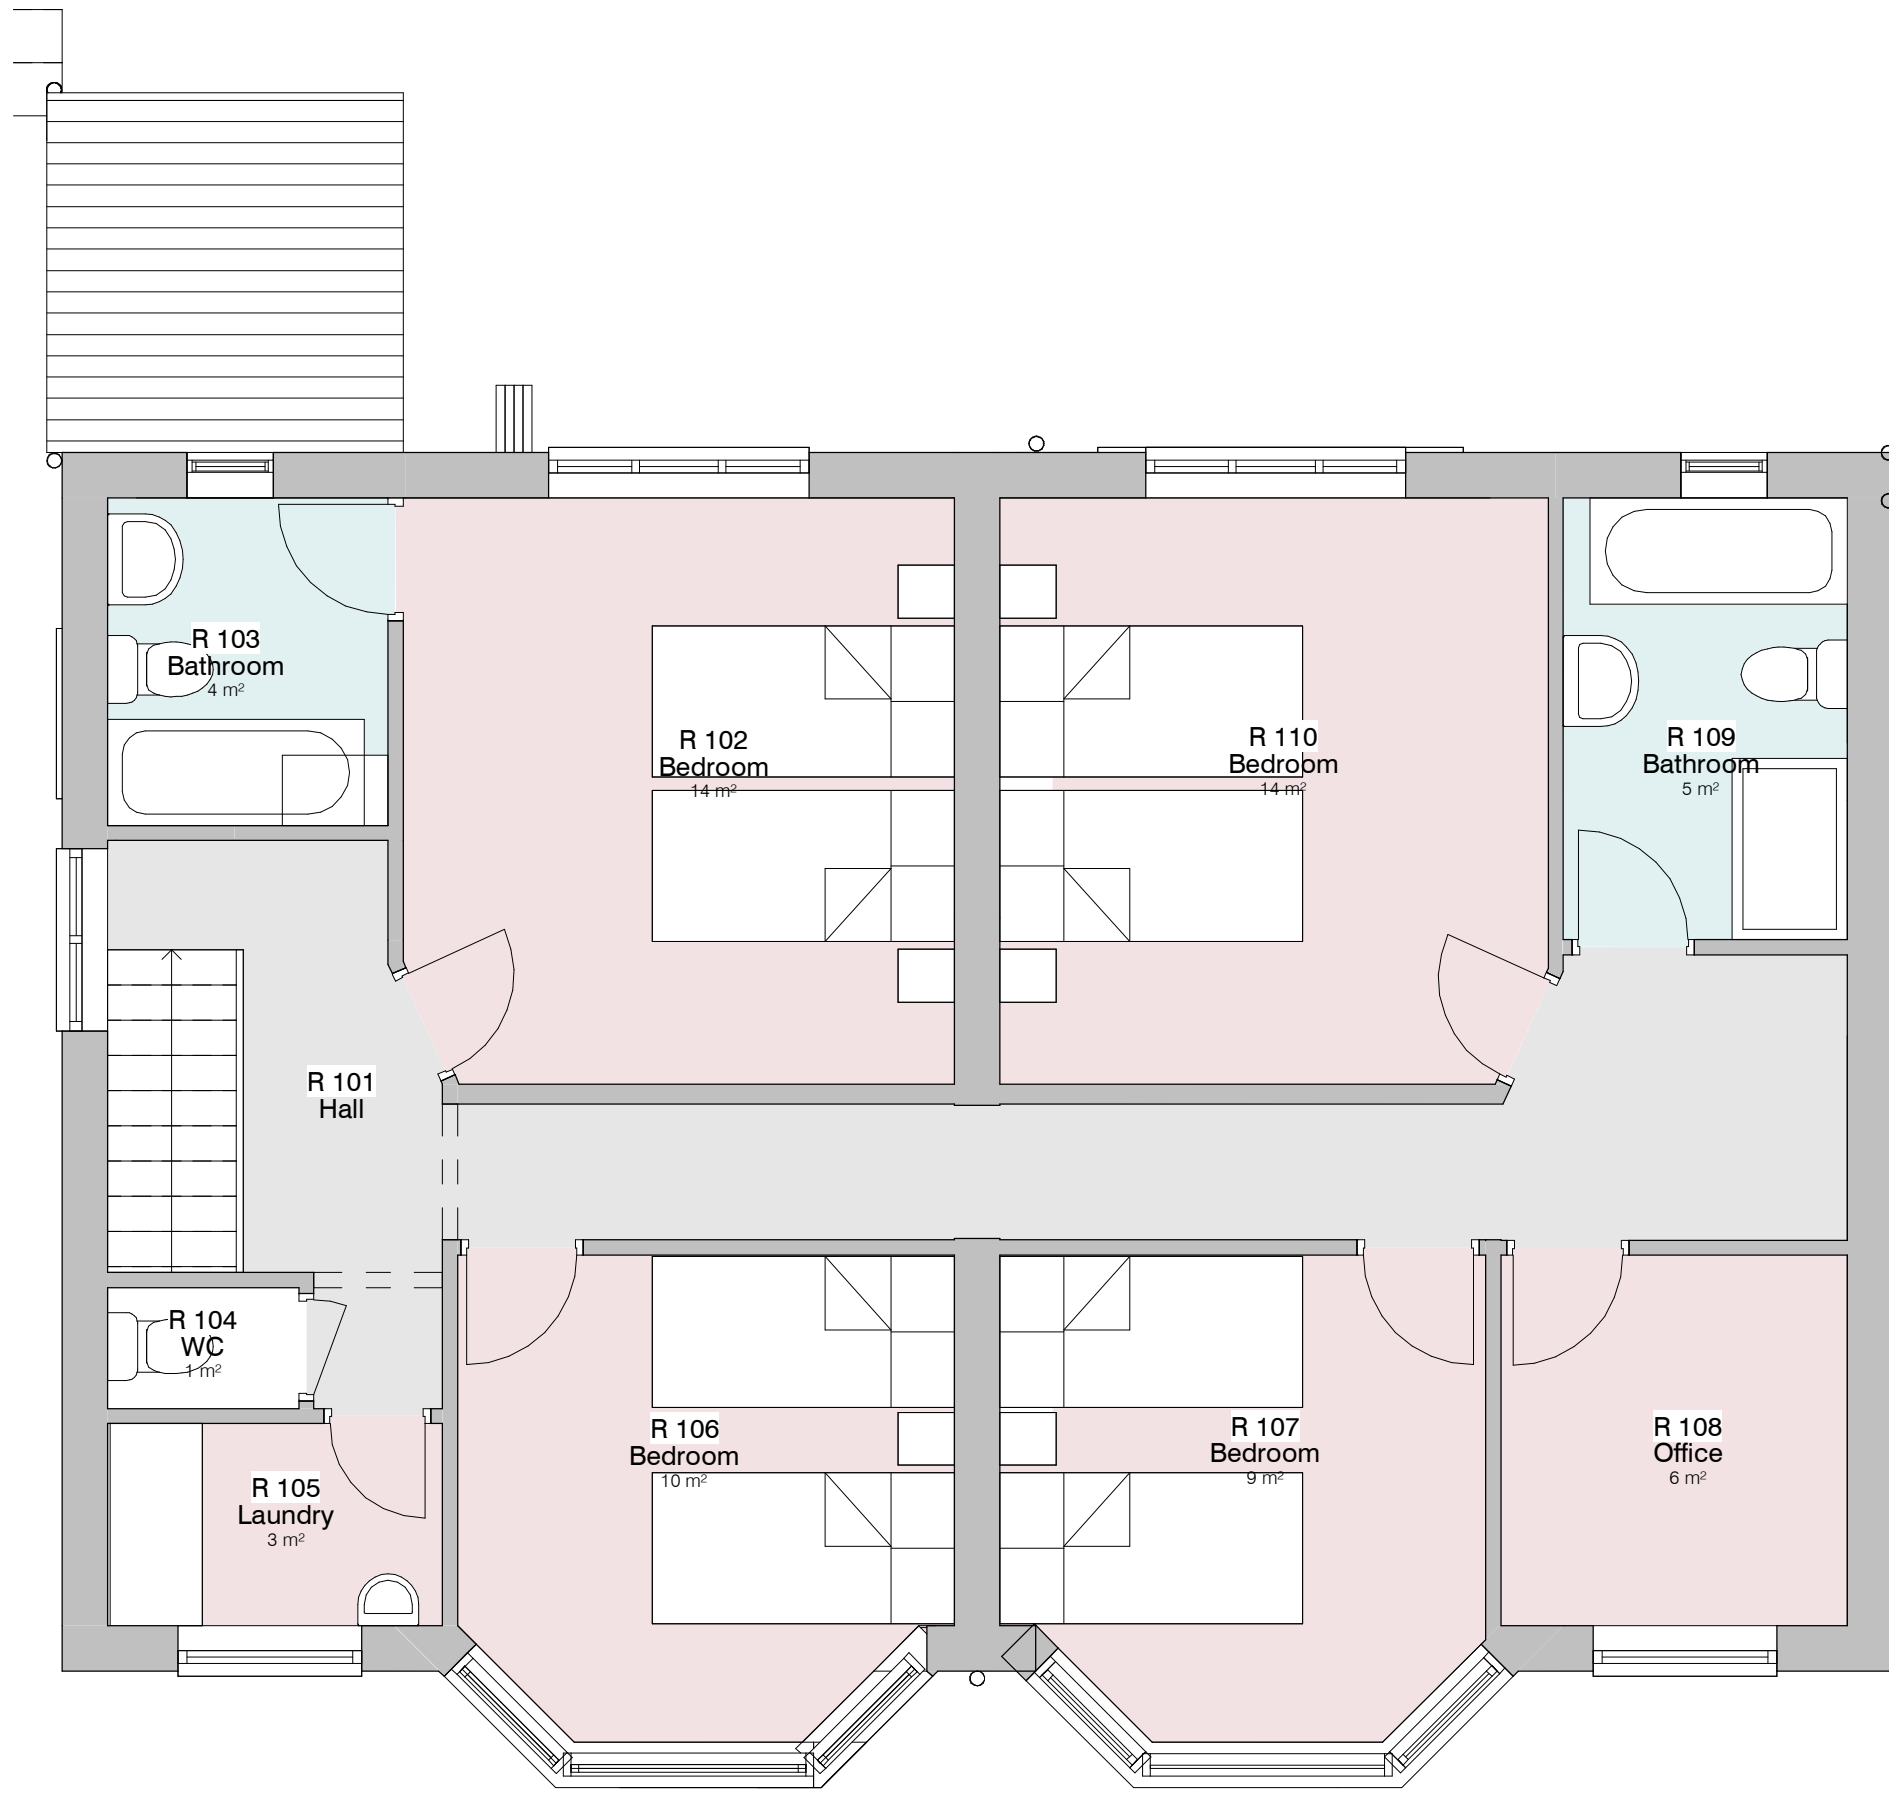

6. Level 1 - Existing
1 : 50

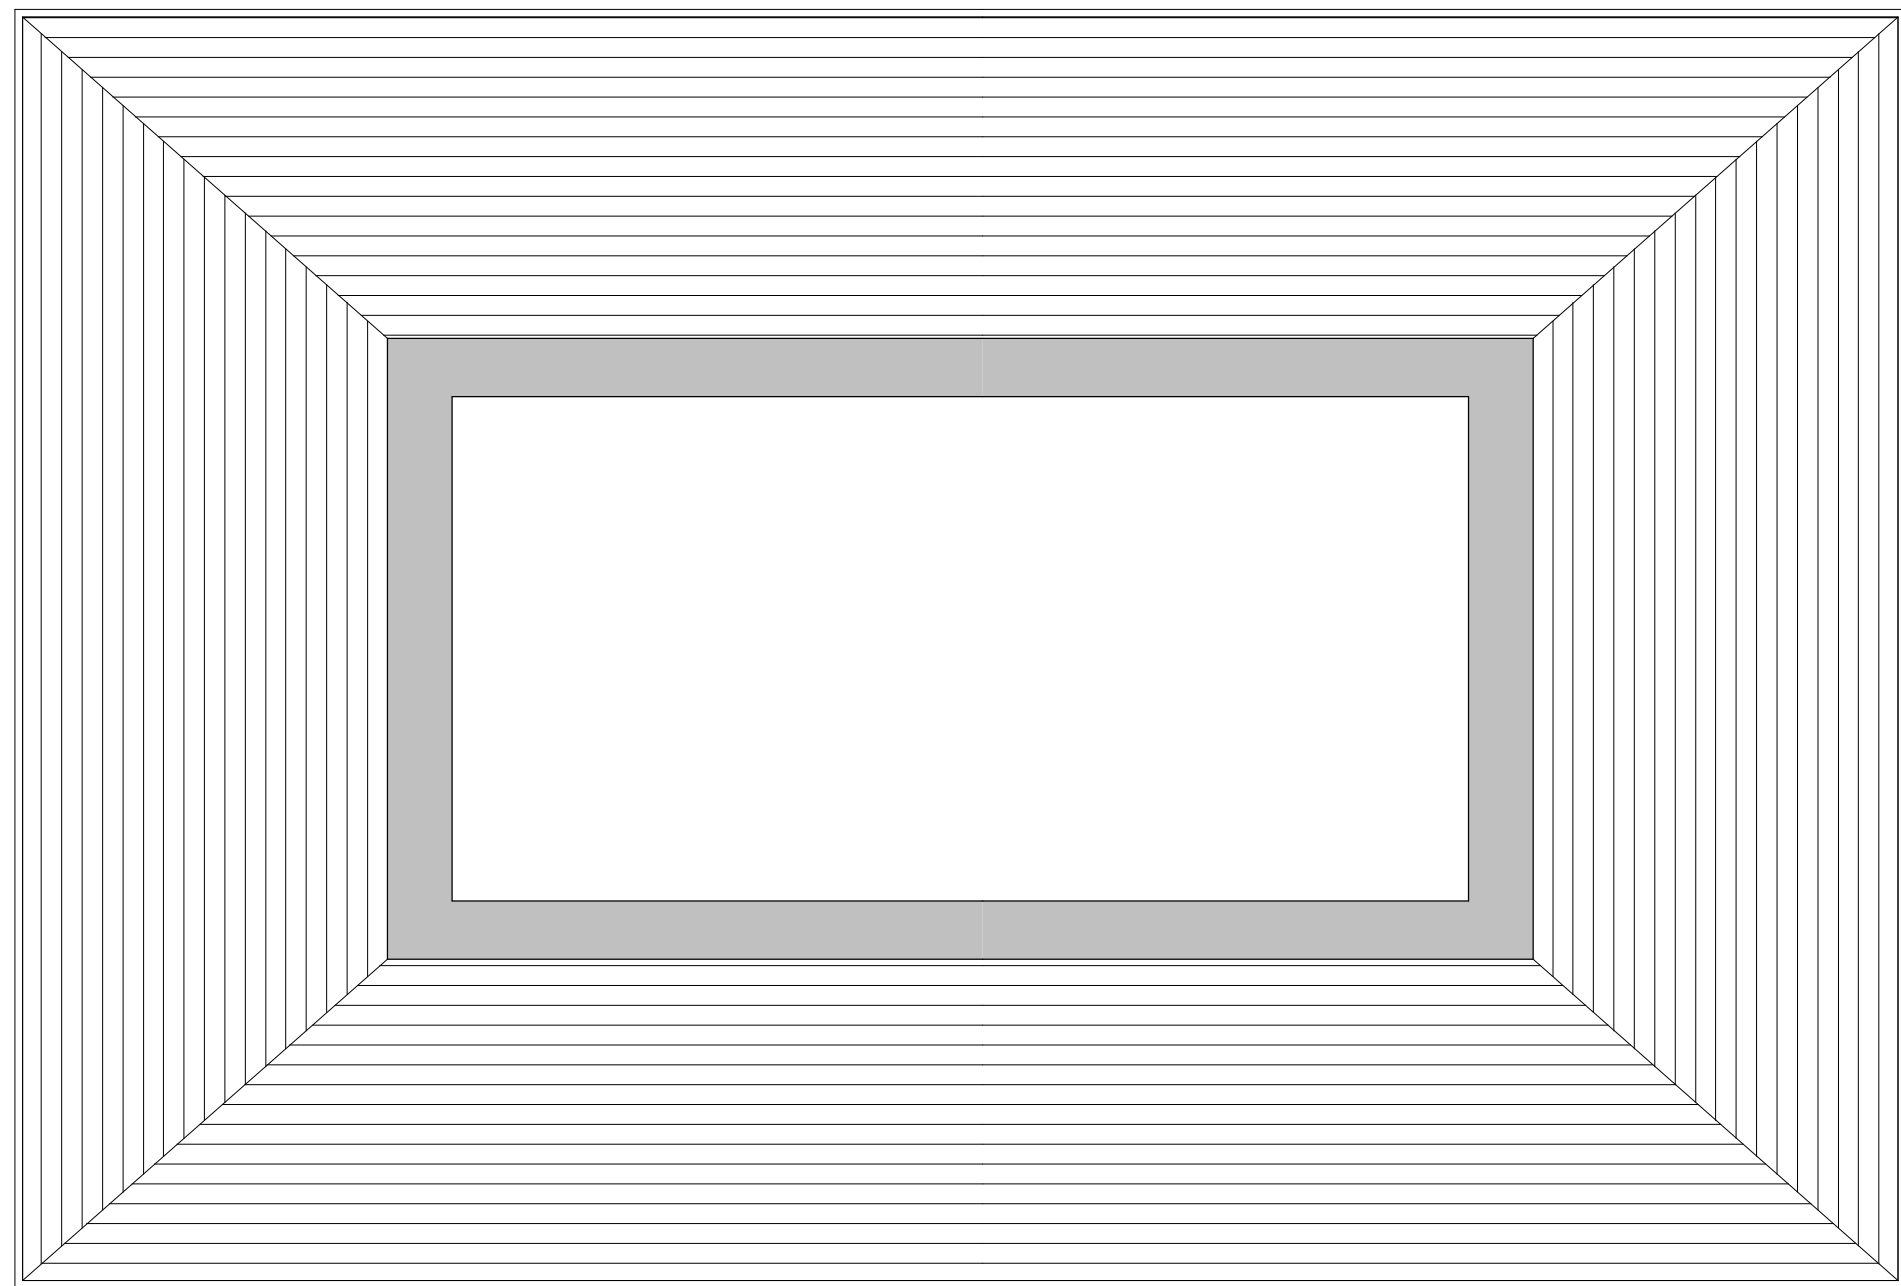

7. Level 2 - Existing
1 : 50

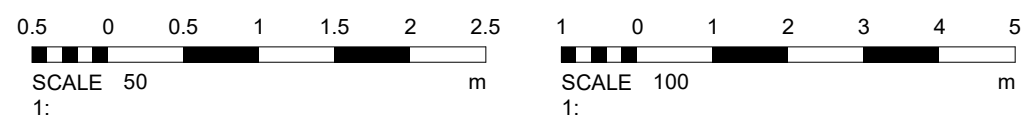

PROJECT	SCALE	DESCRIPTION	DATE	BY	DATE
144 Albert Avenue	As indicated	10 FEB 2022	YM		
CLIENT	STATUS	PROJECT NO.	DRAWING NO.	REV.	NOTES
Mr M Hassel	Planning	DA22011.	002.		
Existing GA Plans and Elevations					
DEBTAL ARCHITECTURE www.debtal.co.uk					