
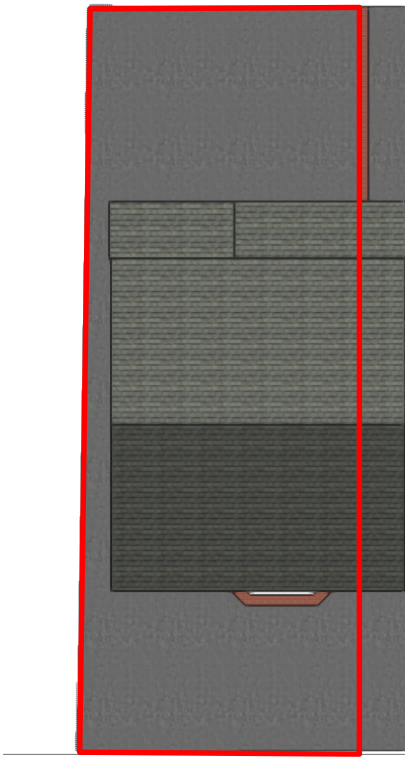


DO NOT SCALE FROM THIS DRAWING
DIMENSIONS TO BE CHECKED ON SITE

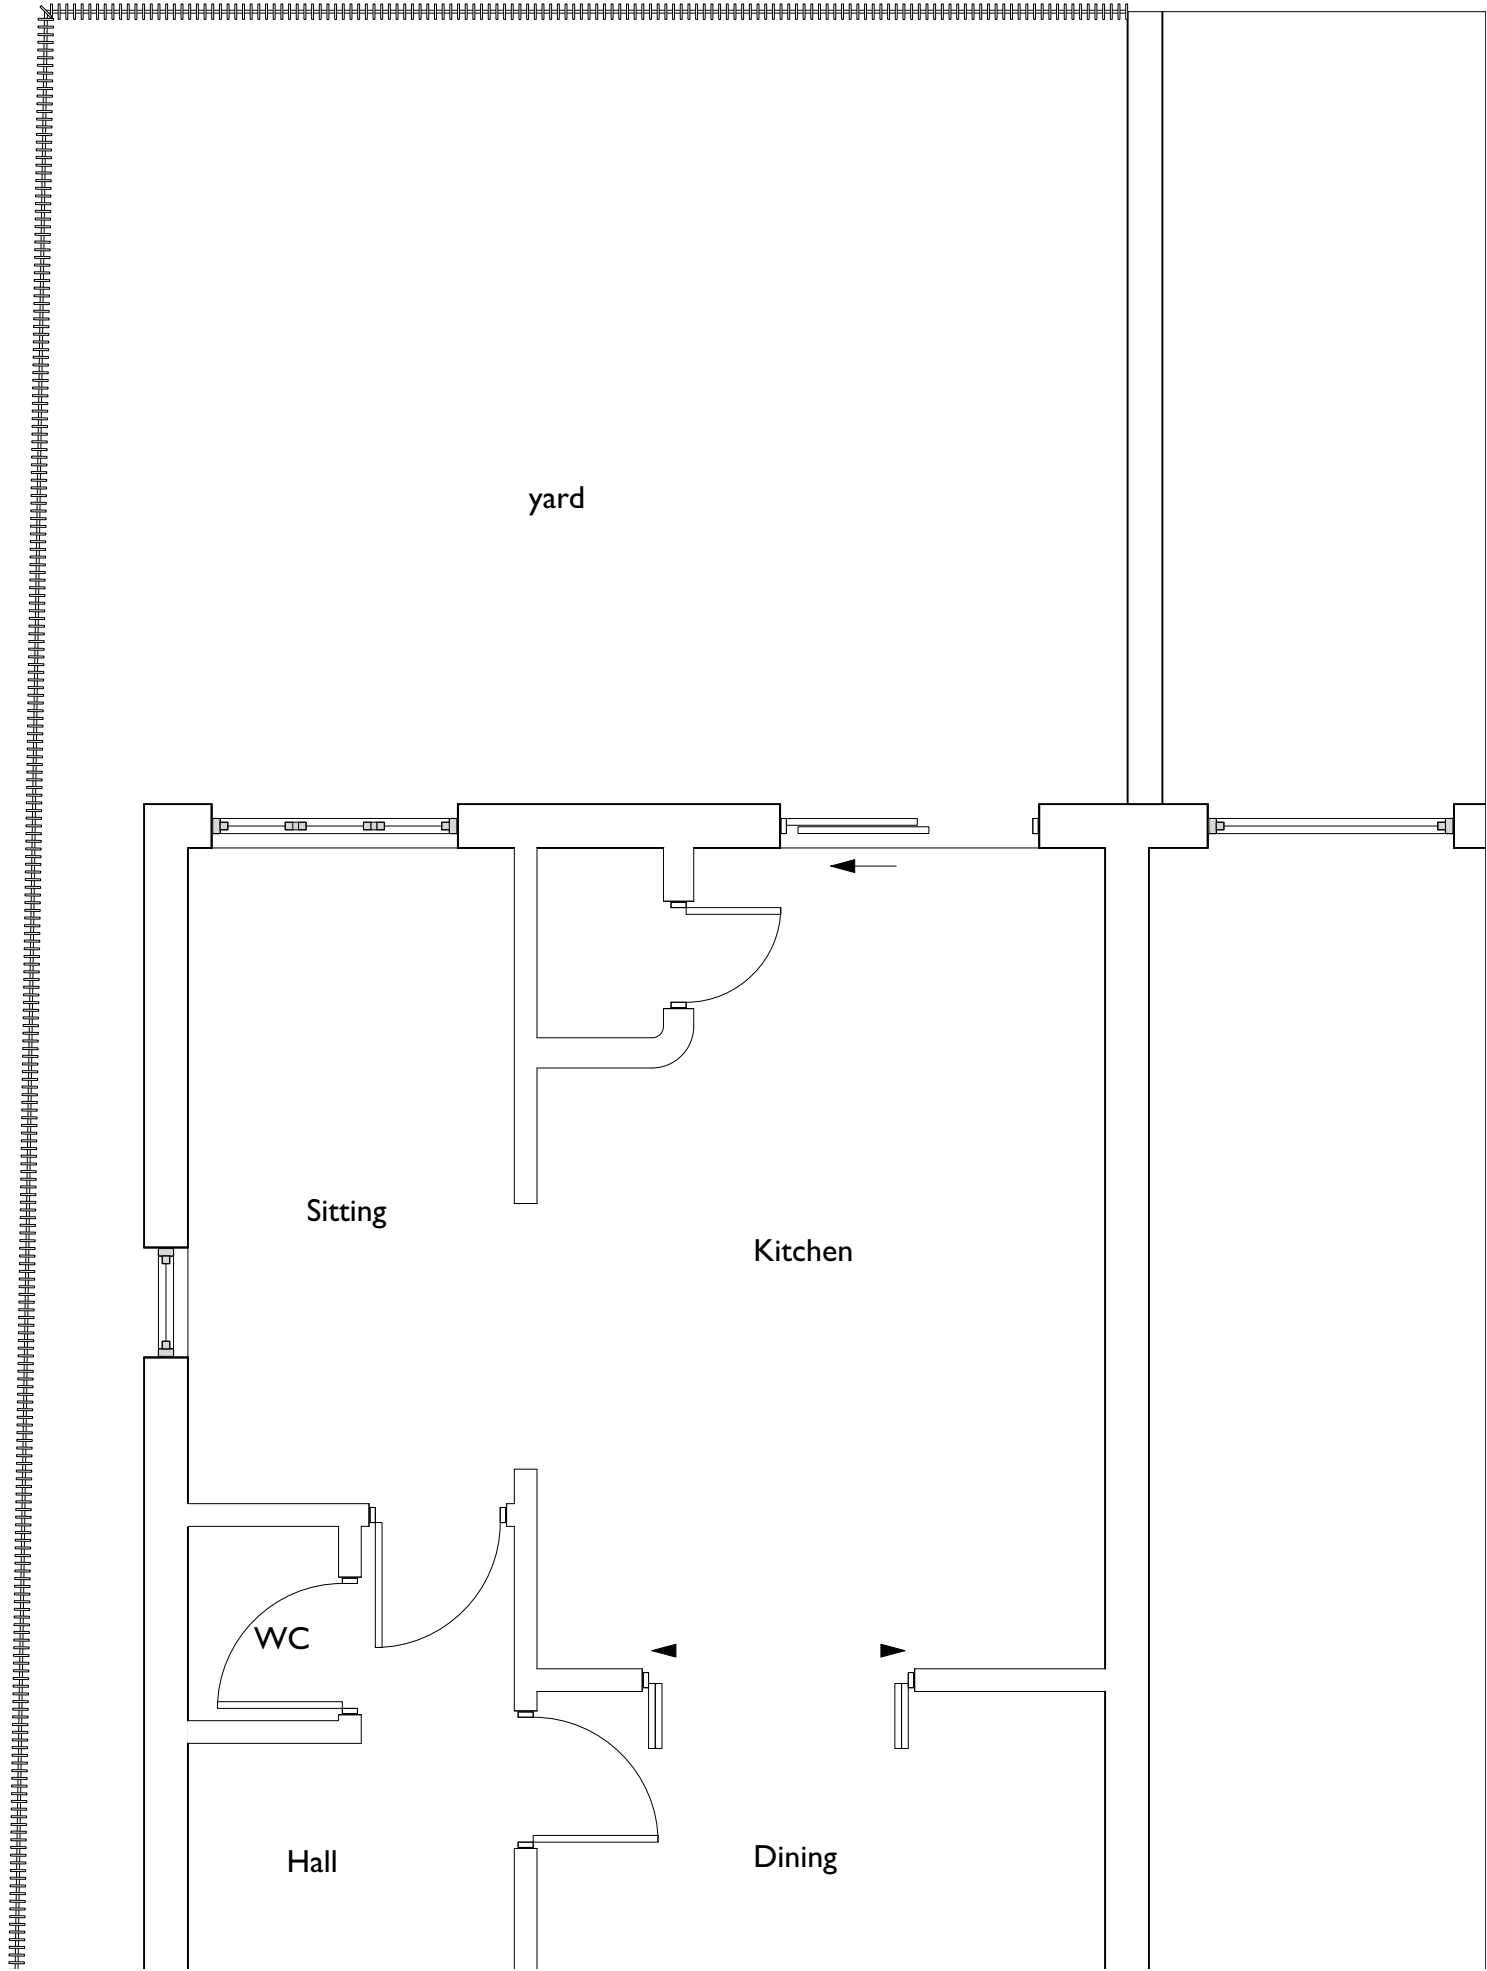

Sedgely Avenue

Rev	Note	DRN	CHK
-----	------	-----	-----

14 Sedgely Avenue

Plan existing

scheme	219
drwg no.	E(100)
revision	
scale	1:50