



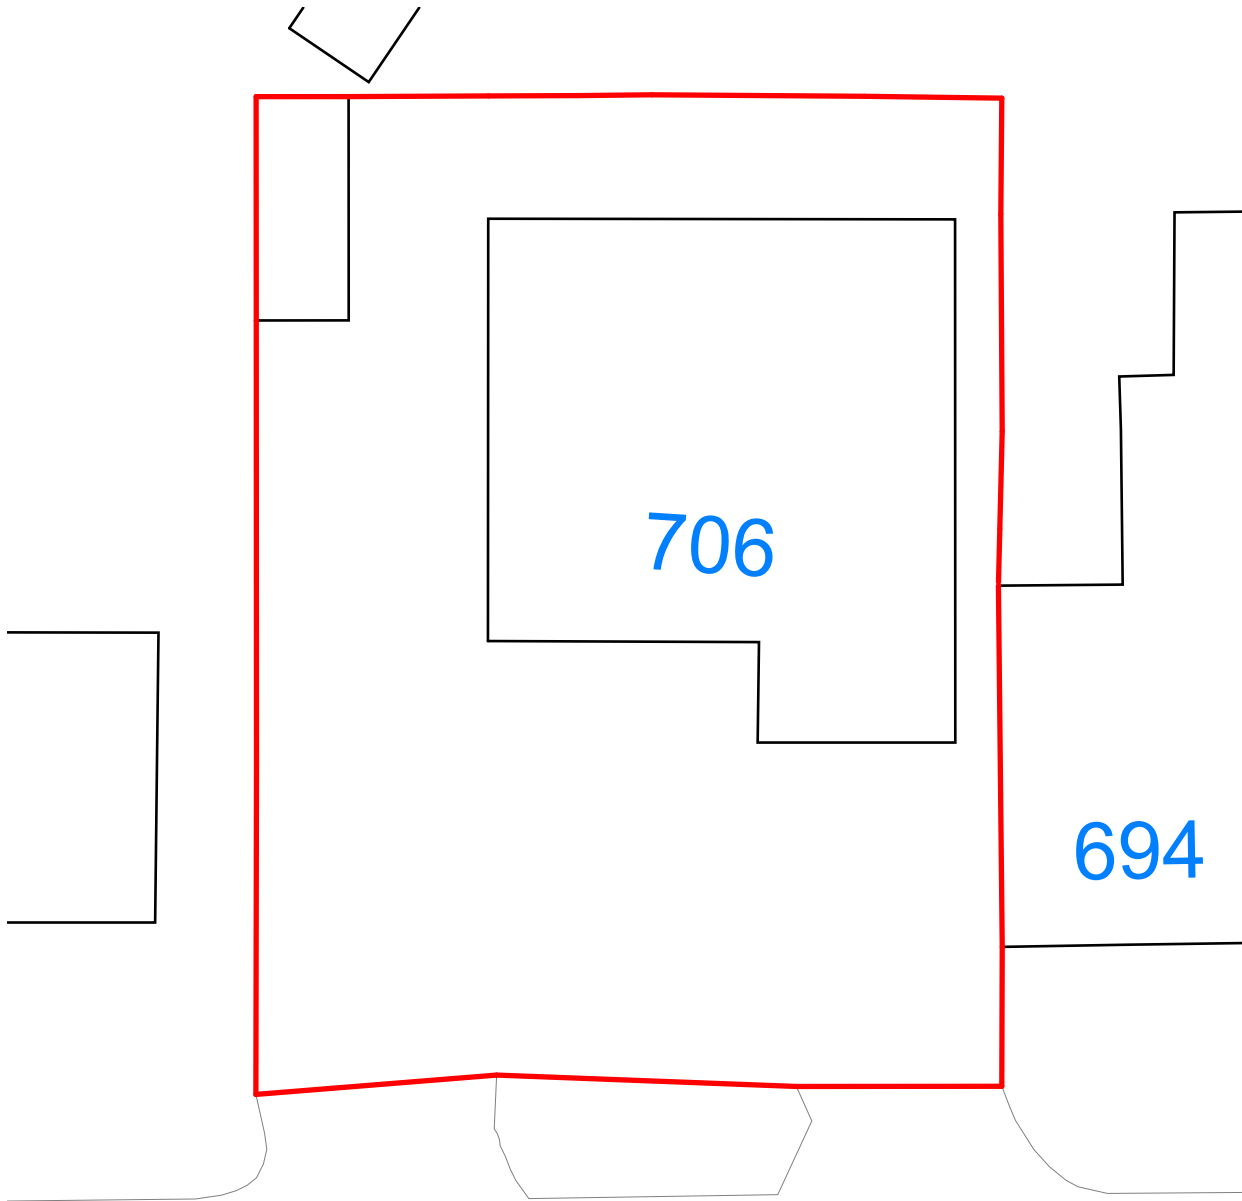

Walmersley Road

1

Existing
1 : 200

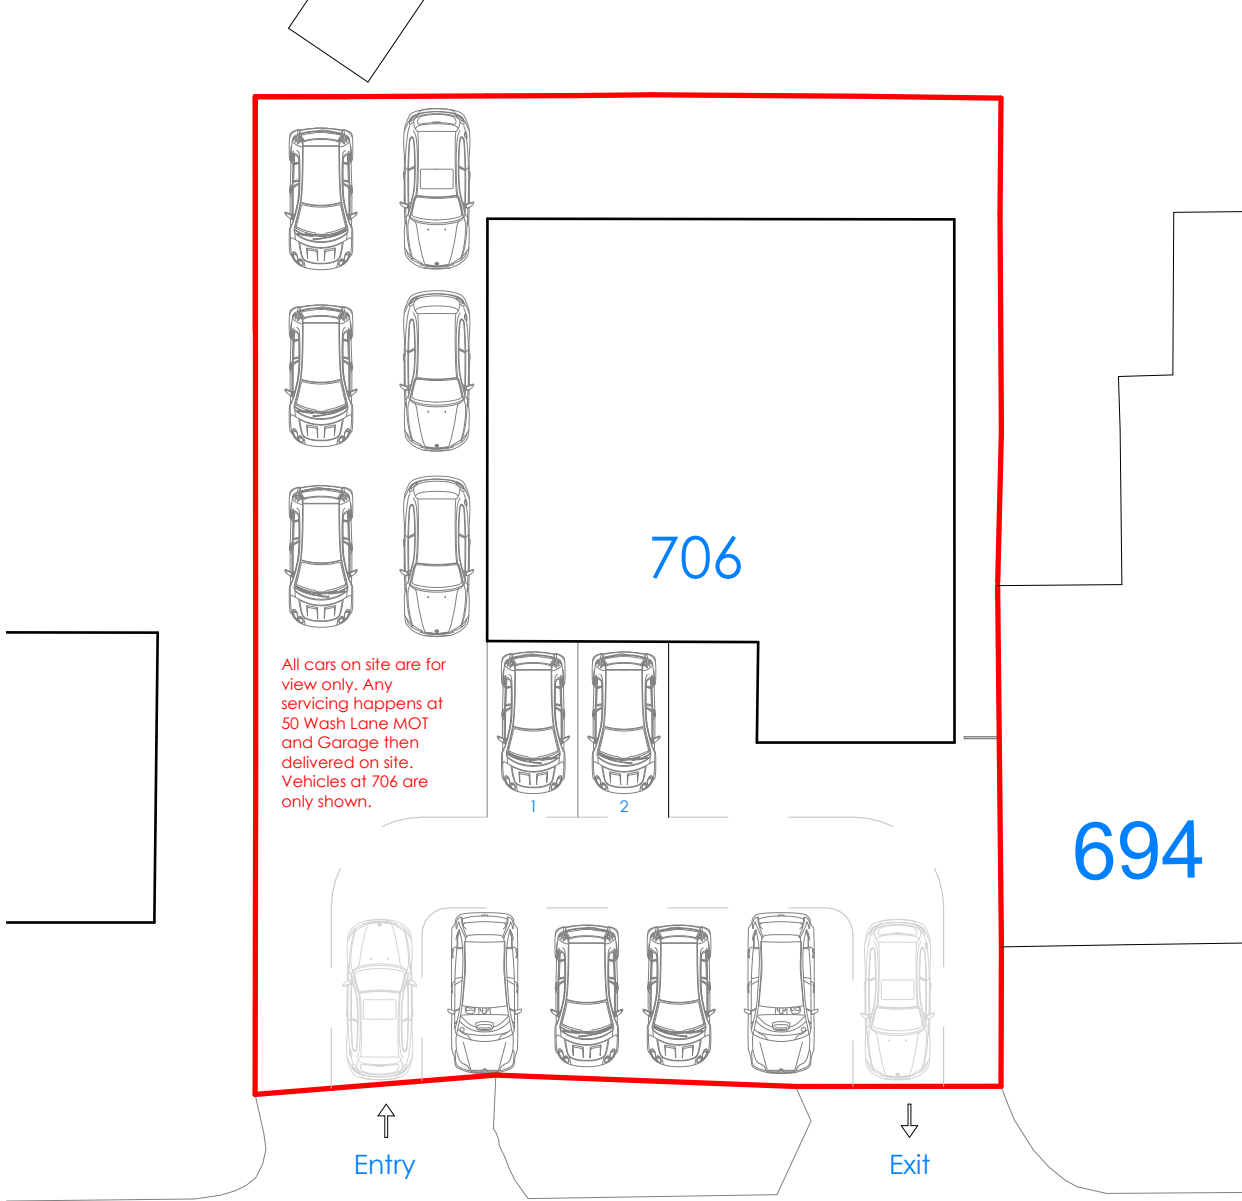

Walmersley Road

2

Proposed
1 : 200

CLIENT:

Sibtain Javed

REV

DESCRIPTION

DATE

A

Plans amendments

03.12.24

706 Walmersley Road
BL9 6RN
Site Layout Plan

REVISION

A

SCALE: 1 : 200

DRAWN: MP

JOB / DRAWING No.

1310-02-02-01

© Copyright Diogel Architecture. All dimensions to be checked and verified on site. This drawing is to be read in conjunction with all other relevant drawings and specifications. Any discrepancies in the drawings are to be reported immediately to Diogel Architecture. This drawing is not to be used for construction or sales purposes unless marked 'issued for construction'.

Dimensions and area schedules are subject to change.

DIOGEL

Your Home, Your Safe Place, Your World
adam@diogelarchitecture.co.uk / +44 (0)1248 800 321