


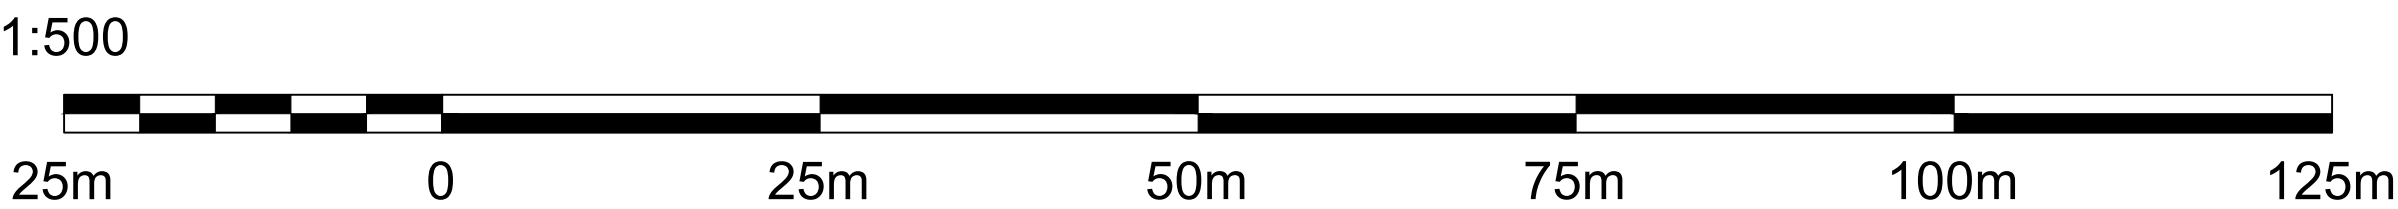

EXISTING BLOCK PLAN

1:500 @ A1



PROPOSED BLOCK PLAN

1:500 @ A1

NU-FIT

ARCHITECTURAL DESIGN LTD

ARCHITECTURAL DESIGN LTD

Rev.	Revision details	By	Chk.	App.	Date

NOTE TO CONTRACTOR: DO NOT SCALE FROM THIS DRAWING

Client
15 RICHMOND AVENUE, PRESTWICH

Project
SINGLE STOREY REAR EXTENSION.

Title

BLOCK PLANS

Drawn by	Date	Purpose of issue	Scale
	AUG.	PLANNING.	1:500 @ A1
Checked by	Date	Drawing No.	
Approved by	Date	BUILDING/26158192-E	