


NOTES

- This drawing is copyright. No unauthorised copying or drawing without the express permission of the architect.
- Do not scale from prints. Use figure dimensions only.
- Contractors to check all dimensions on site prior to commencement of works.
- All works to be carried out in accordance with current statutory Health and Safety Regulations.
- This drawing is to be read in conjunction with all relevant specifications and schedules of materials and finishes. Any discrepancies or variations are to be notified to the architect before affected work commences.


REV. AMENDMENTS DATE

ROOF TO BE RAISED BY 300mm

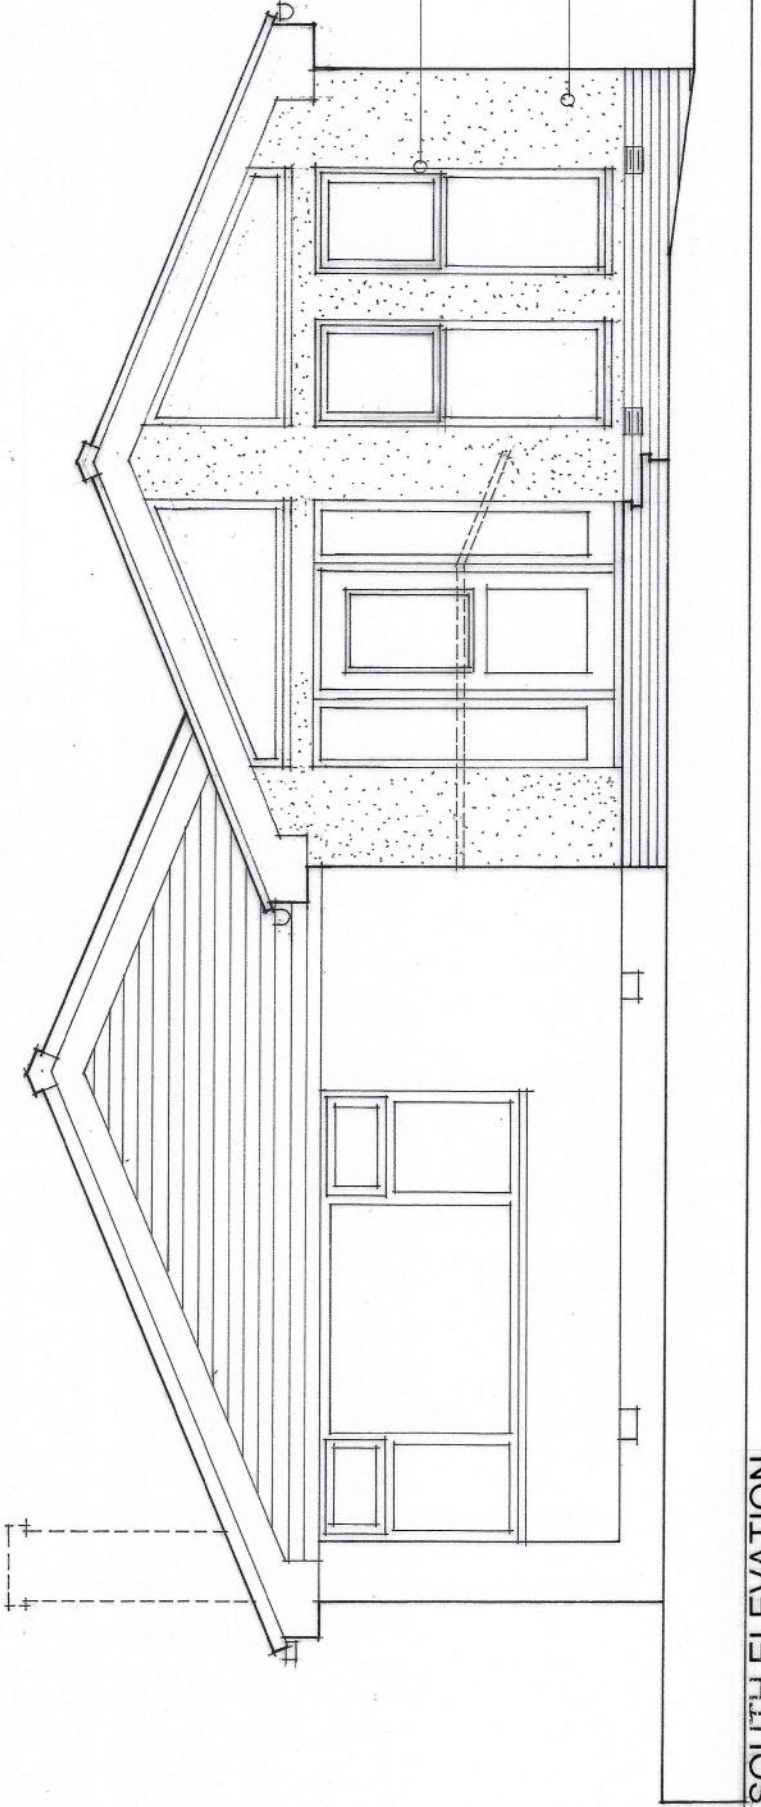


PVCU WINDOW FRAMES TO MATCH EXISTING

EXTERNAL WALL TO BE BUILT AND FINISHED WITH THRU-COLOUR RENDER

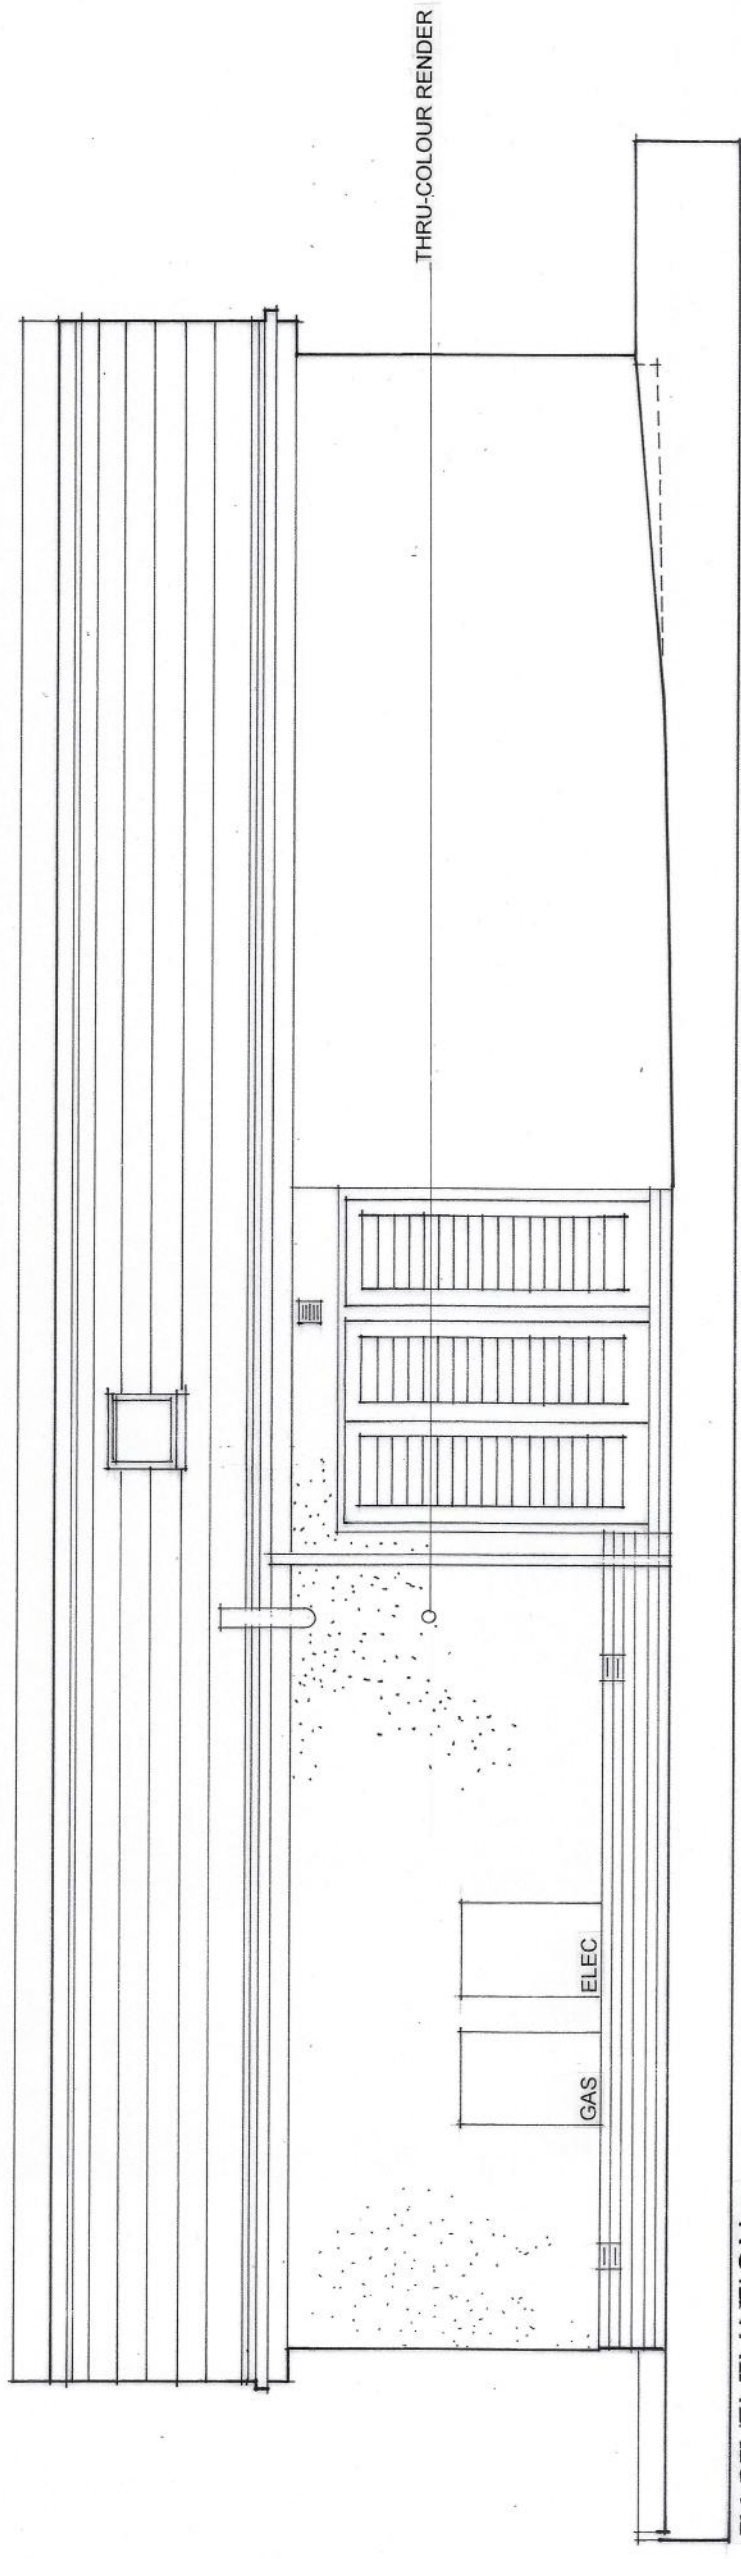


THRU-COLOUR RENDER

GAS
ELEC

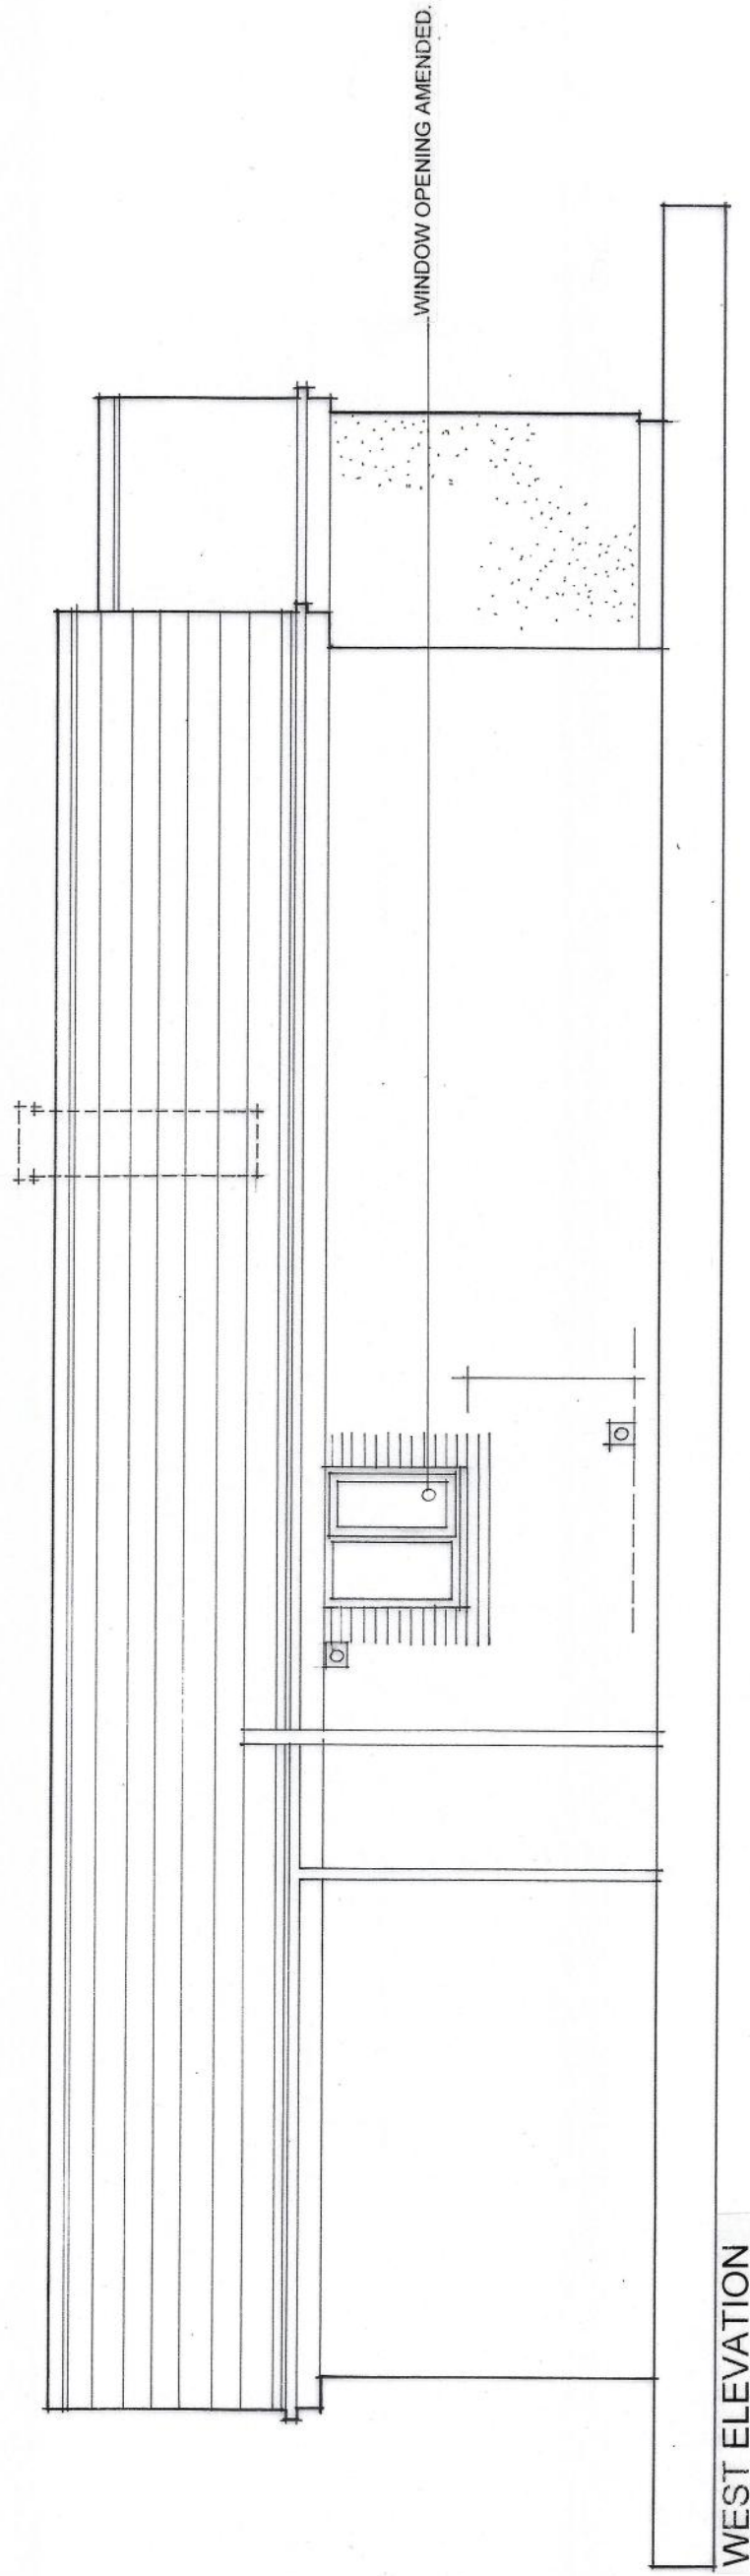


WINDOW OPENING AMENDED

ROOF TO BE RAISED BY 300mm

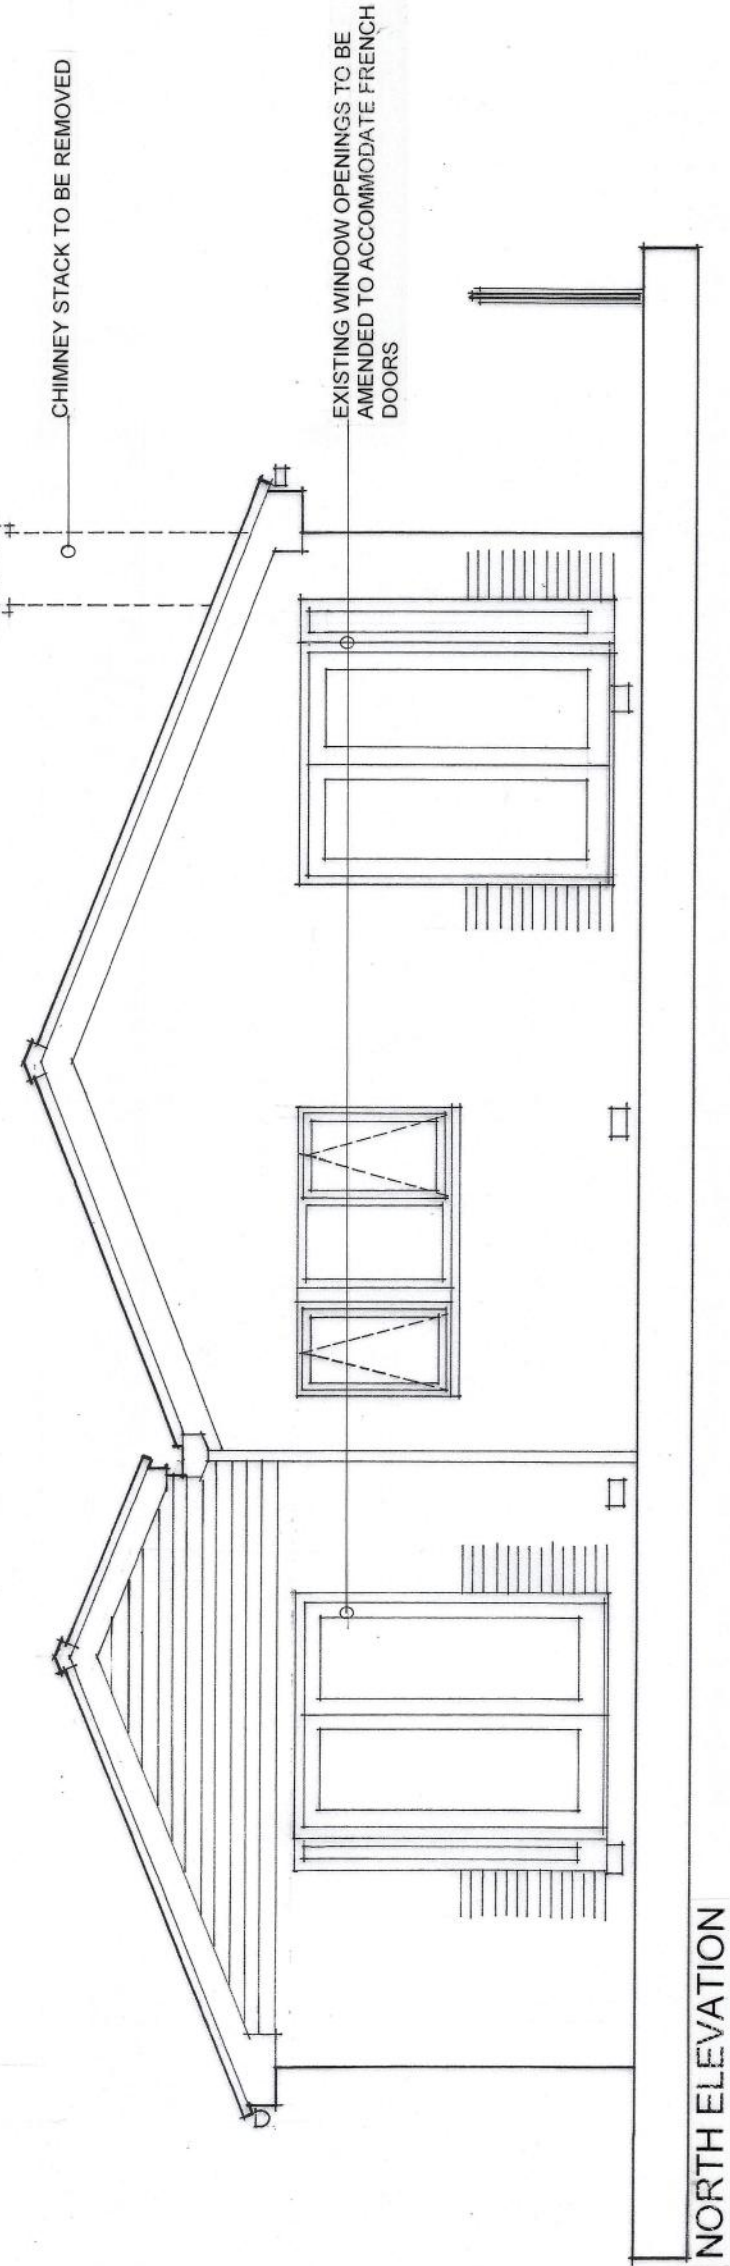

CHIMNEY STACK TO BE REMOVED

EXISTING WINDOW OPENINGS TO BE AMENDED TO ACCOMMODATE FRENCH DOORS

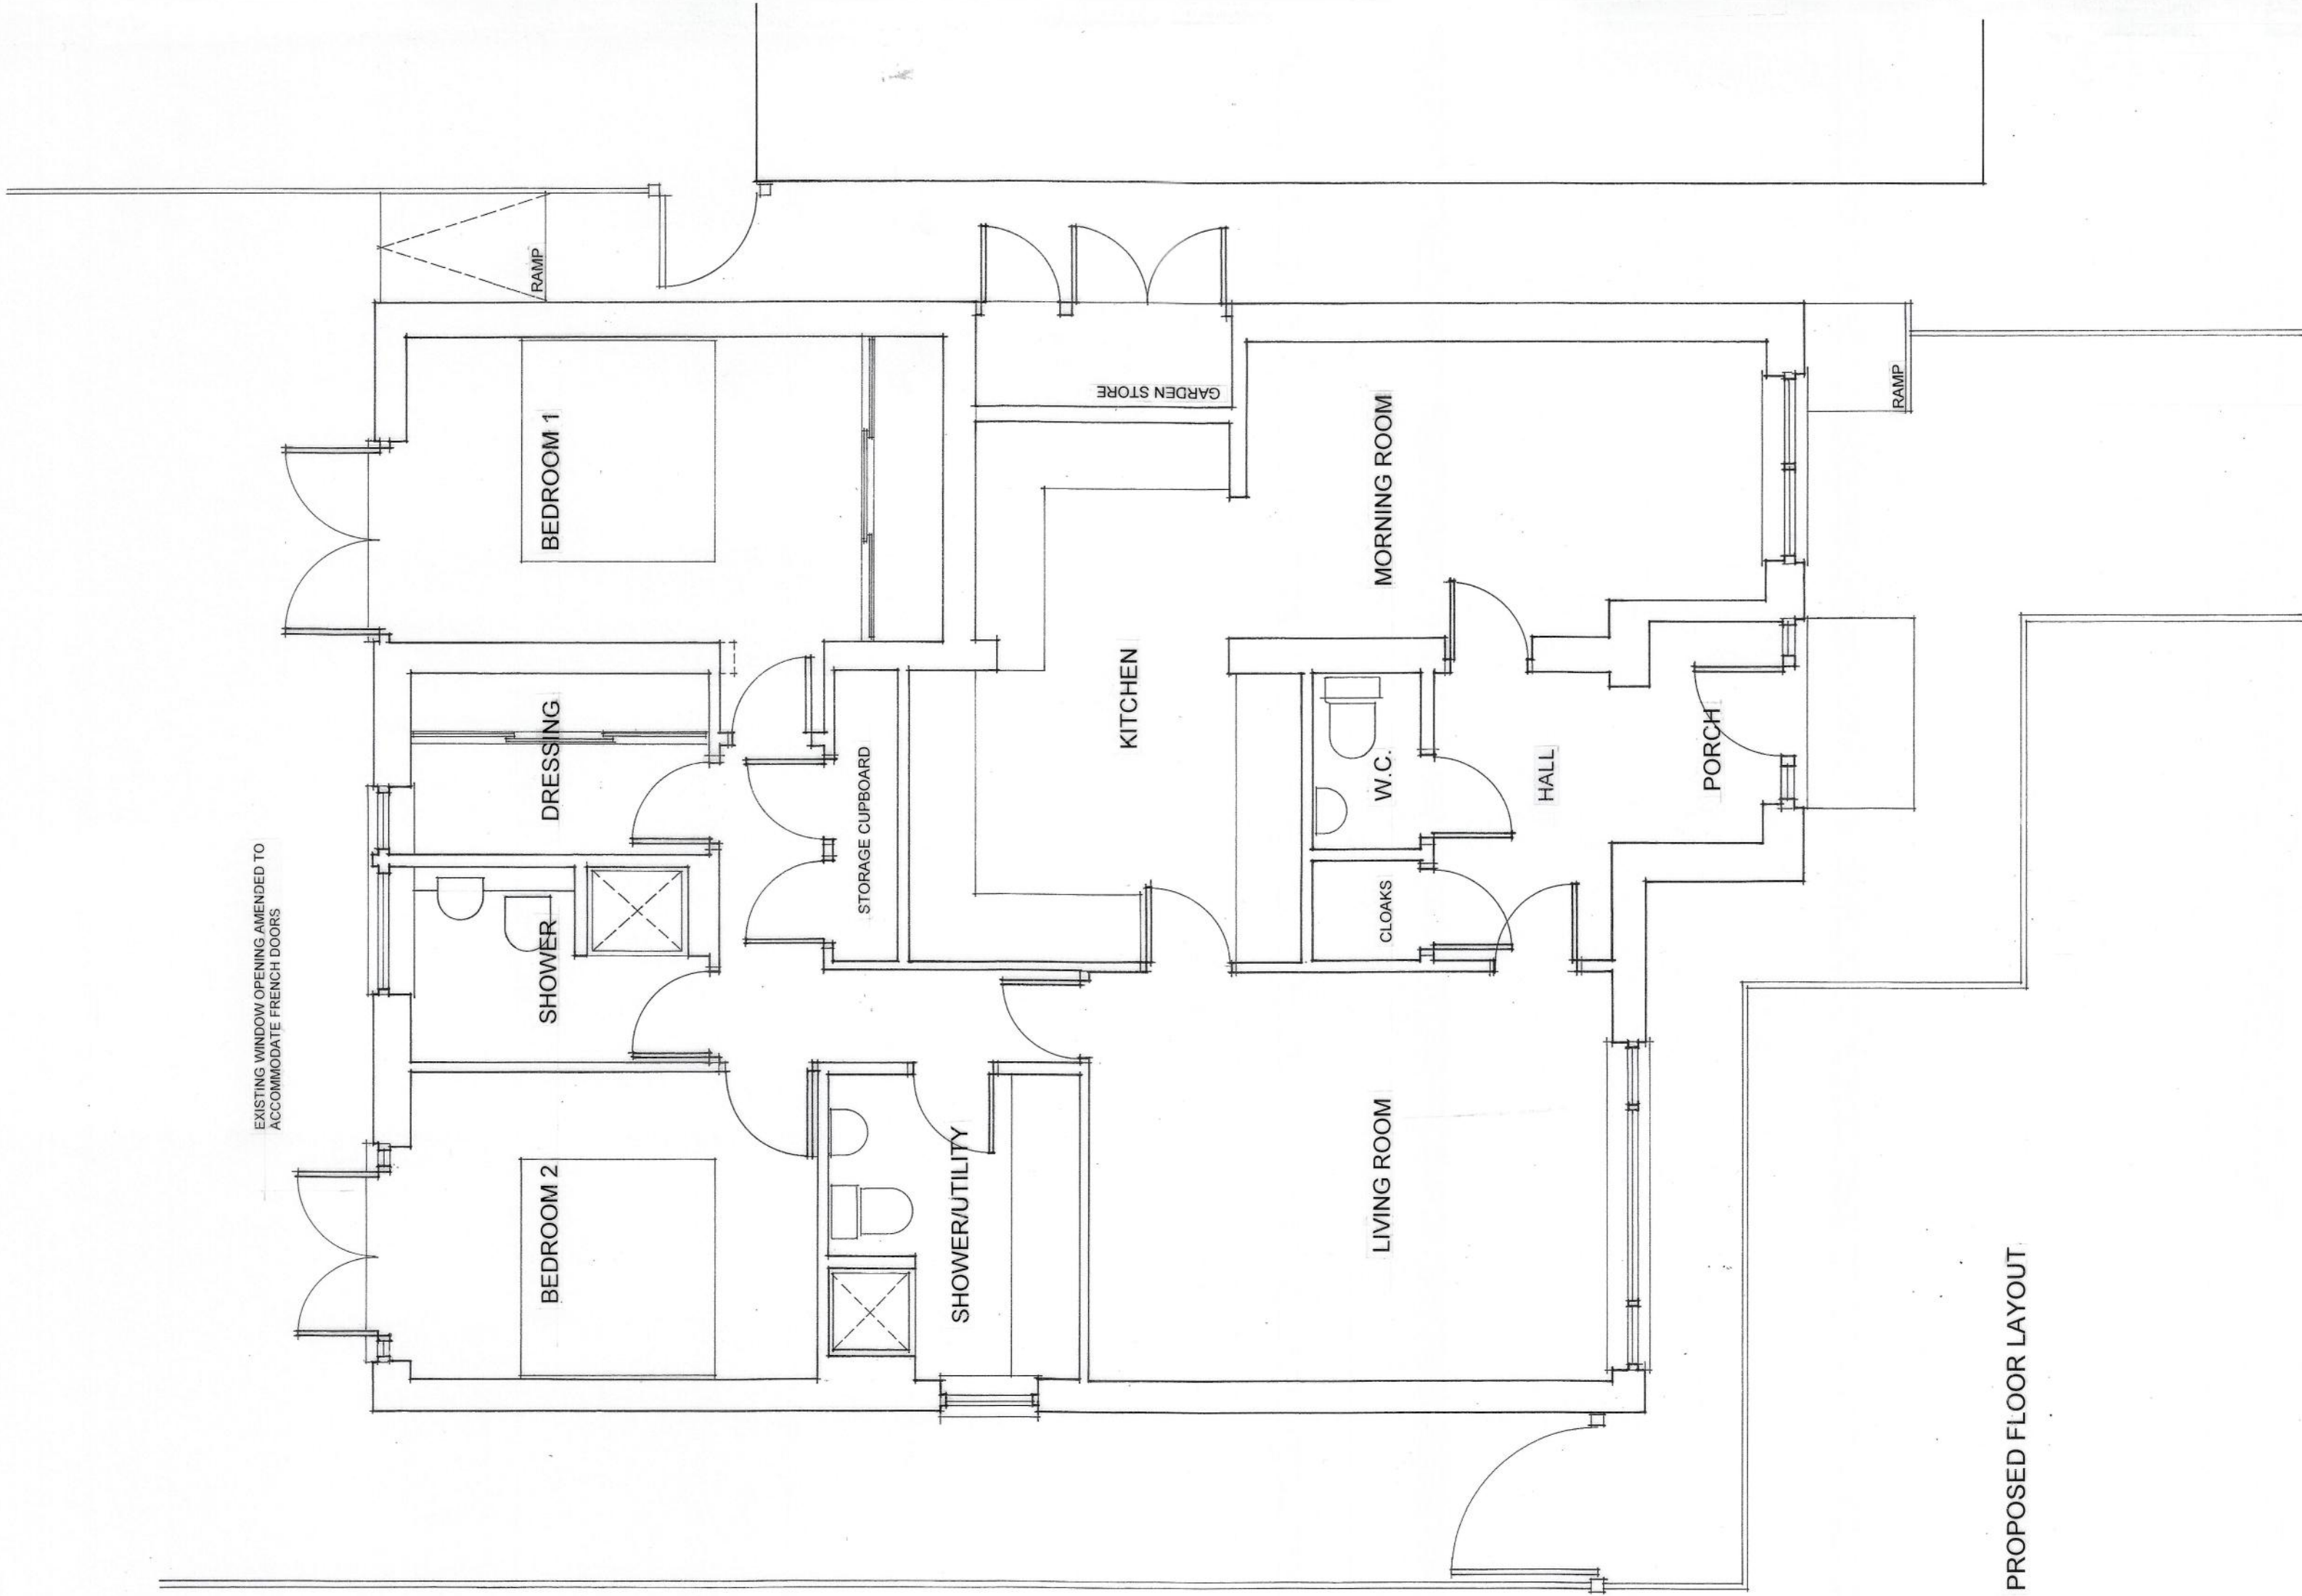

EXISTING WINDOW OPENING AMENDED TO ACCOMMODATE FRENCH DOORS

PROPOSED FLOOR LAYOUT

Project	ALTERATIONS: 25 OAKWELL DRIVE, UNSWORTH
Drawing	SCHEME PROPOSAL
Client	MR & MRS B KAUFMAN
Drawn By	WJH
Scale	1:50 @ A1
Dwg No.	25.671.08
Dwg Size	A1
Date	JUNE 2025

JOHN HOLT ARCHITECTS LTD.

3 MANCHESTER ROAD BURY LANCASHIRE BL9 0DR
TELEPHONE 0161 704 5314 FACSIMILE 0161 704 6995
E-MAIL: info@johnholt.co.uk
DO NOT SCALE DRAWING