

Indicative ASHP Specification TBC at Technical Design Stage

Heating | Product Information



PUZ-WM50VHA(-BS)

Ecodan R32
Monobloc Air Source Heat Pump



Key Features:	Key Benefits:
- A+++ high efficiency system - Ultra quiet noise levels - Maintains full heating capacity at low temperatures - Zero carbon solution - MELCloud enabled	- Ultra low running cost - Flexible product placement - Comfortable and quick product selection - Help to tackle the climate crisis - Remote control, monitoring, maintenance and technical support




Indicative Cycle Store Specification TBC at Technical Design Stage

Classic Bike Shed



Key Dimensions - Classic 3 Bike Shed model shown

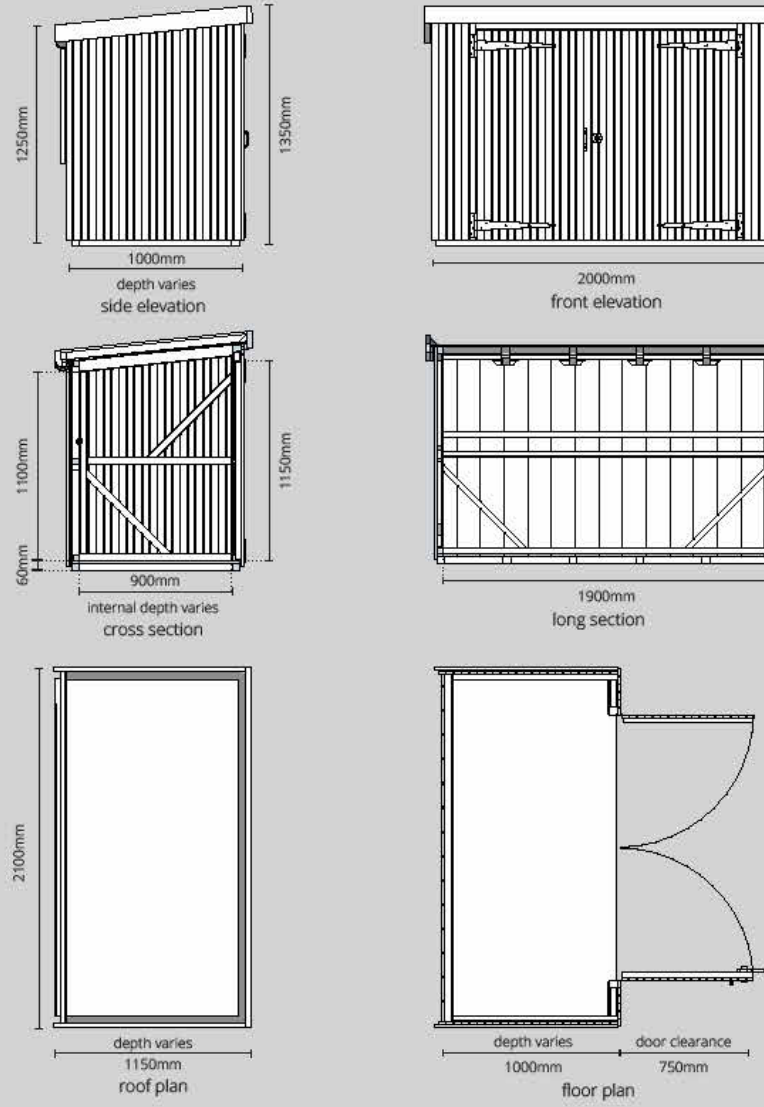

- Included in all classic bike shed models:
- Adjustable Rubber Feet
 - Secure Bar
 - Heavy Duty Galvanised Hinges
 - Heavy Duty Galvanised Drop Bolts
 - Long Throw Lock with 5 keys
 - Gutter with Gutter and Downpipe
 - EPDM roof liner on green roof models
 - Flexible Poly Roofing Feet on felt roof models
 - Security Fittings on Hinges

Dimensions of shed depth vary with size of Shed. See dimension table below.

classic bike shed size	base		internal		roof		door clearance
	depth	width	depth	width	depth	width	
1 bike	800mm	2000mm	700mm	1900mm	950mm	2100mm	750mm
2 bikes	900mm	2000mm	800mm	1900mm	1050mm	2100mm	750mm
3 bikes	1000mm	2000mm	900mm	1900mm	1150mm	2100mm	750mm
4 bikes	1150mm	2000mm	1050mm	1900mm	1300mm	2100mm	750mm
5 bikes	1250mm	2000mm	1150mm	1900mm	1400mm	2100mm	750mm
6 bikes	1350mm	2000mm	1250mm	1900mm	1500mm	2100mm	750mm



VISUAL SCALE 1:100 @ A1

CLIENT:

Westshield Ltd.

PROJECT:

Proposed Residential Development
Ashbourne Grove, Stand Golf Club,
Whitefield, M45 7NL

DRAWING NUMBER:

23036-PJA-01-ZZ-DR-A-2000

DRAWING TITLE:

Typical House Types ASHP and Cycle
Store Layouts

STATUS:

PLANNING

SCALE:

1: 100@A1

DATE:


30.04.26

BY:


CT

CHECKED:

SH

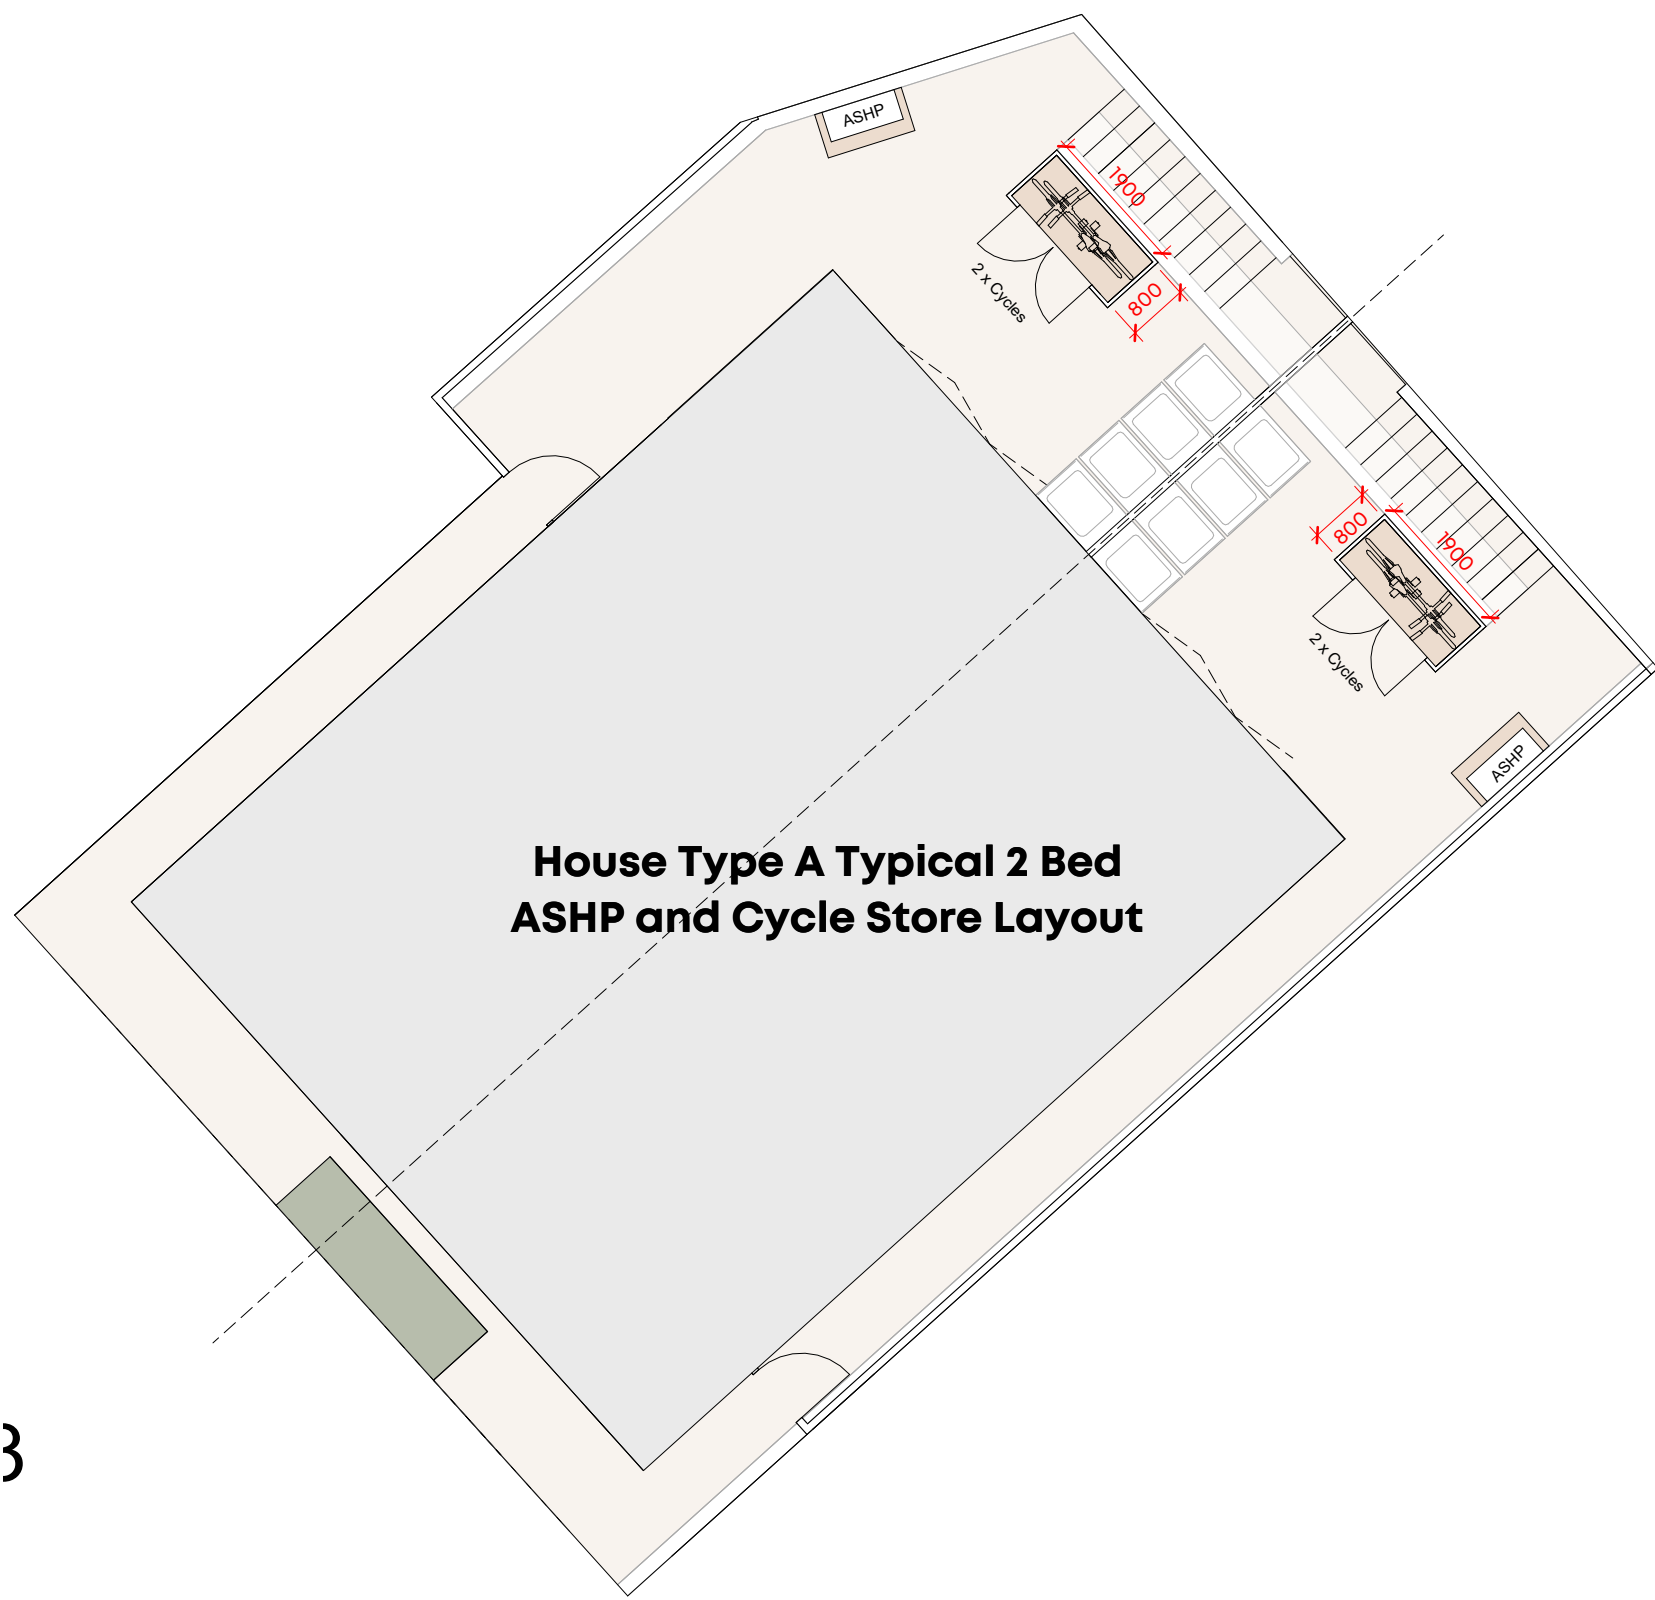

1 House Type A Typical ASHP and Cycle Store Locations
Scale: 1:100

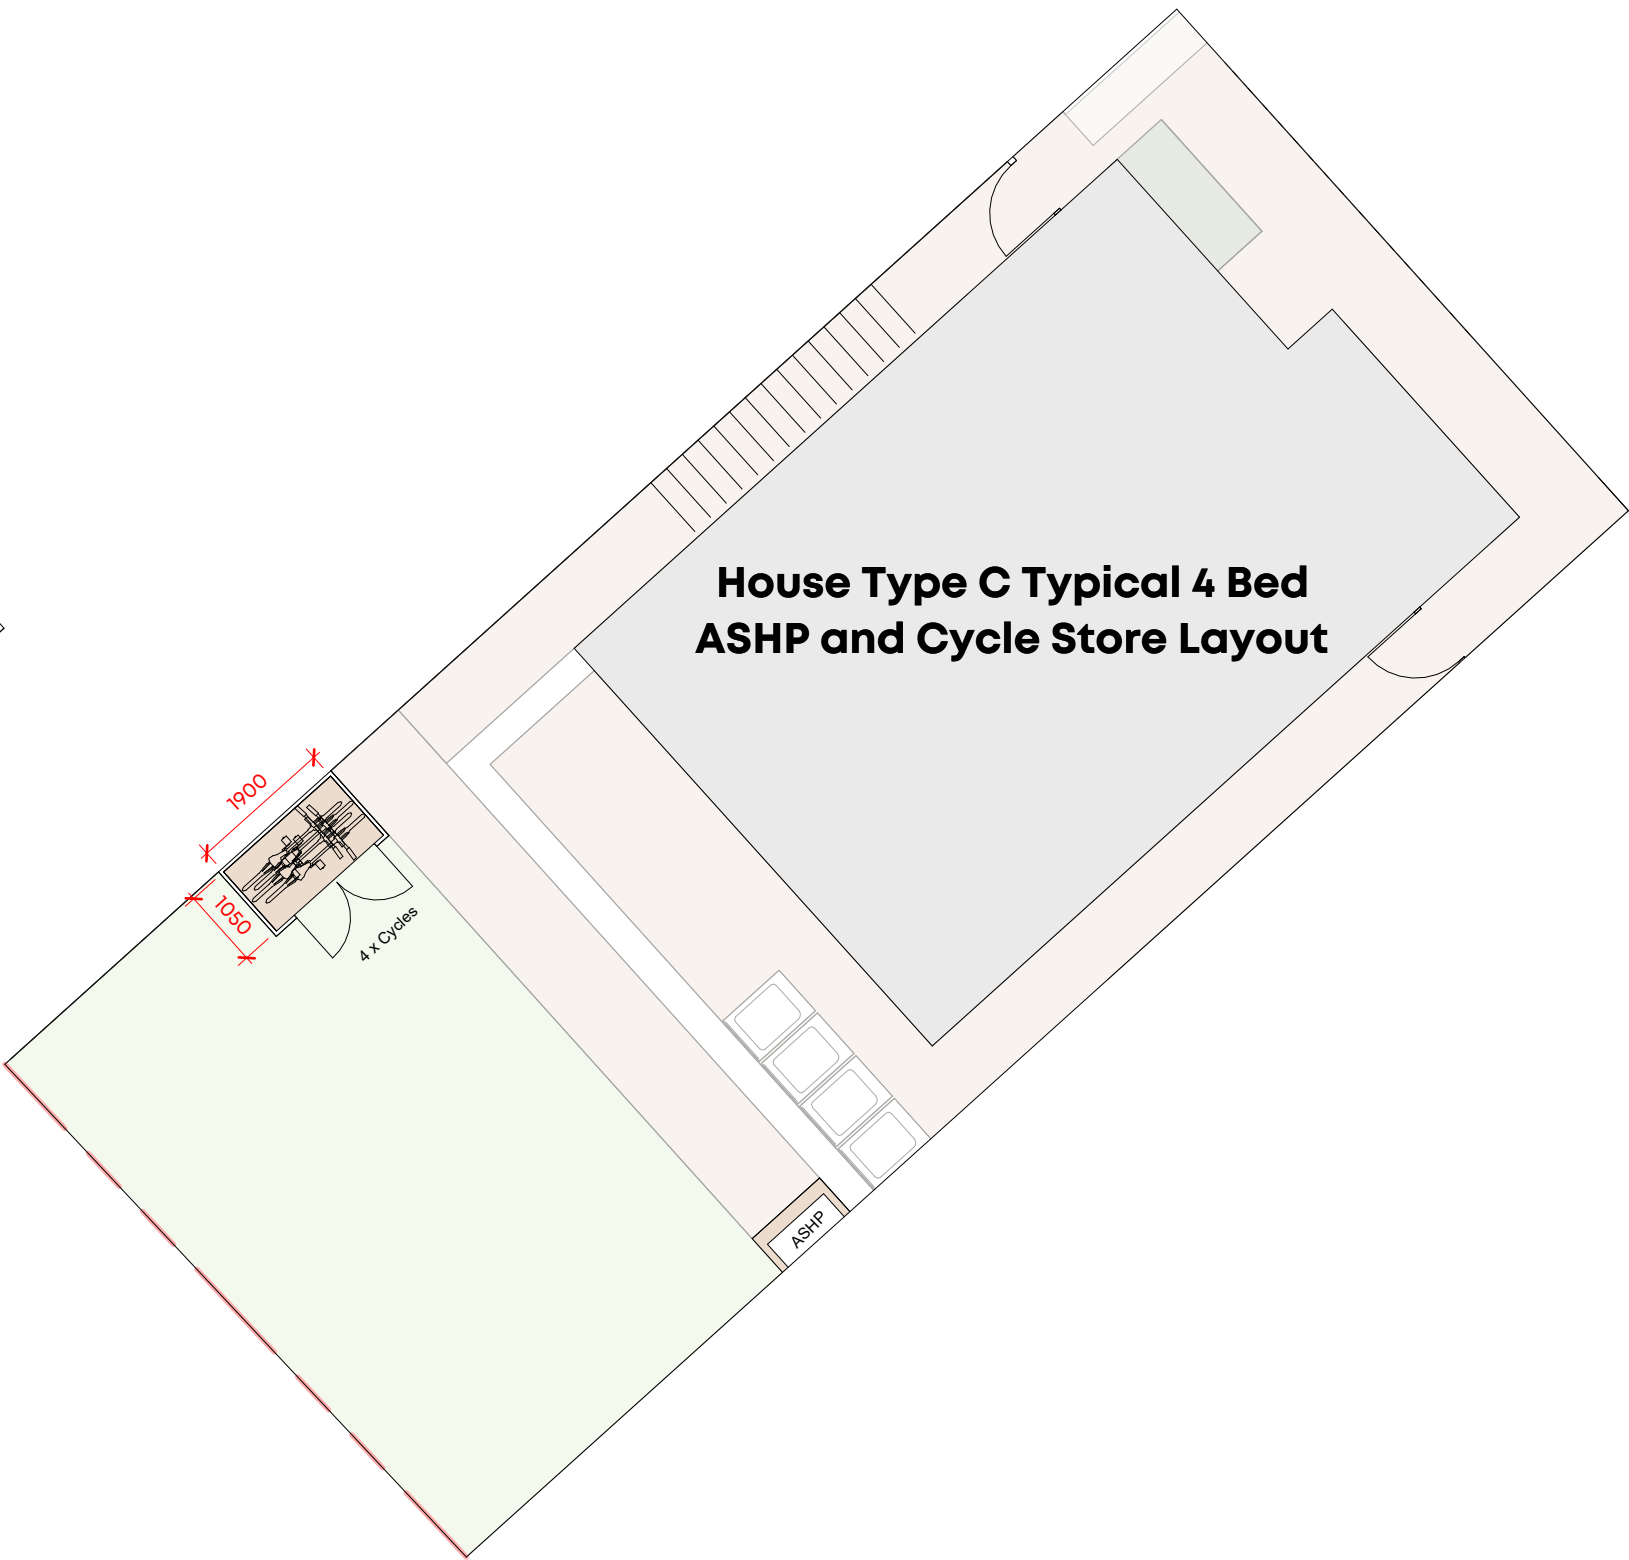

3 House Type C Typical ASHP and Cycle Store Locations
Scale: 1:100



2 House Type B Typical ASHP and Cycle Store Locations
Scale: 1:100

PADDOCK
JOHNSON

Studio 2, The Lyceum,
Bath Street, Port Sunlight,
Merseyside, CH62 4UJ
0151 643 1234
admin@paddockjohnson.com
www.paddockjohnson.com
Paddock Johnson Partnership
Limited. Registered in England
and Wales. No. 06684275