

SITE SPECIFIC HAZARDS


IN ACCORDANCE WITH THE REQUIREMENTS OF THE CDM REGULATIONS 2015 THE FOLLOWING SIGNIFICANT RESIDUAL HAZARDS HAVE NOT BEEN DESIGNED OUT OF THIS PROJECT AND MUST BE TAKEN INTO CONSIDERATION BY CONTRACTORS PLANNING TO UNDERTAKE THE WORKS SHOWN ON THIS DRAWING:

SCALE 1:100




KEY

- STRUCTURE REMOVED
- RECLAIMED STONE
- NATURAL SLATE
- NATURAL DRESSED STONE
- DRY STONE WALL

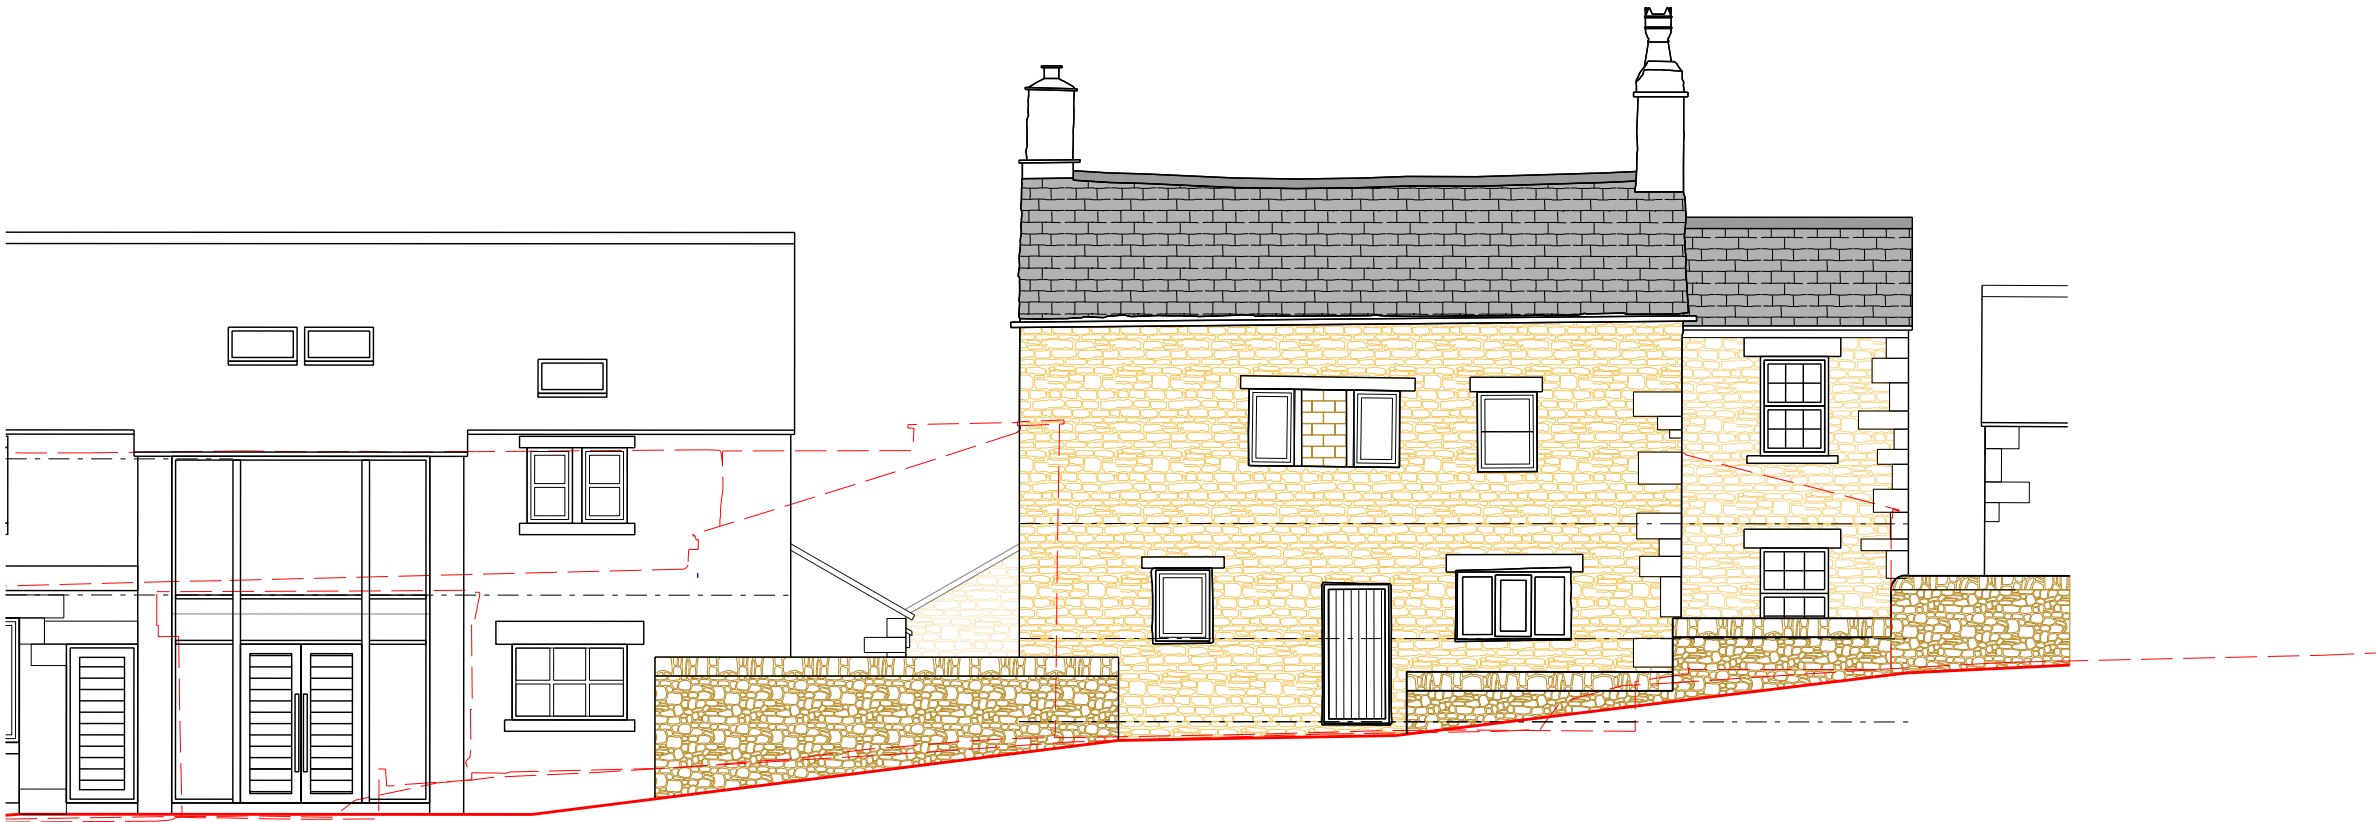

NORTH (FRONT) ELEVATION

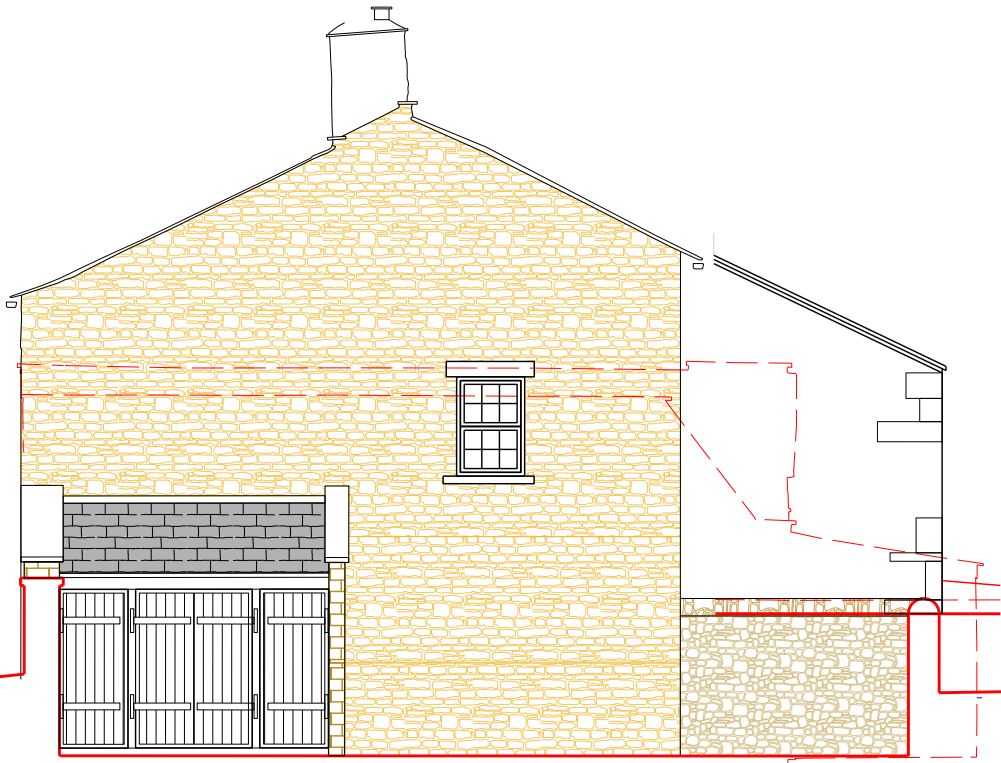

EAST (SIDE) ELEVATION



REV.A 221012	REVISED TYPE 6 ADDED	RSL
REV. DATE	NOTES	INIT.

CLIENT / PROJECT
J.BUCKLEY PROPERTIES
HOLLYMOUNT FARM
GREENMOUNT

DRAWING TITLE
PROPOSED FARMHOUSE (TYPE 1)
EXTENSION ELEVATIONS 1 OF 2

STATUS
PLANNING

DATE	DRAWN	SCALE @ A3
APR 22	RSL	1:100

PROJECT NUMBER	PLAN / BUILD	TYPE	NUMBER	REVISION LETTER
----------------	--------------	------	--------	-----------------

DRAWING NO.	108	PLN	E	05	A
-------------	-----	-----	---	----	---

Site Location Plans	L	GA Plans	P	Elevations	E
Sections	S	Details	D	Prefix, Colour	C

HAWTHORN DESIGN PARTNERSHIP
HAWTHORN ESTATES LTD
LUMB, ROSSENDALE, BB4 9ND
T. 08453 900 444