
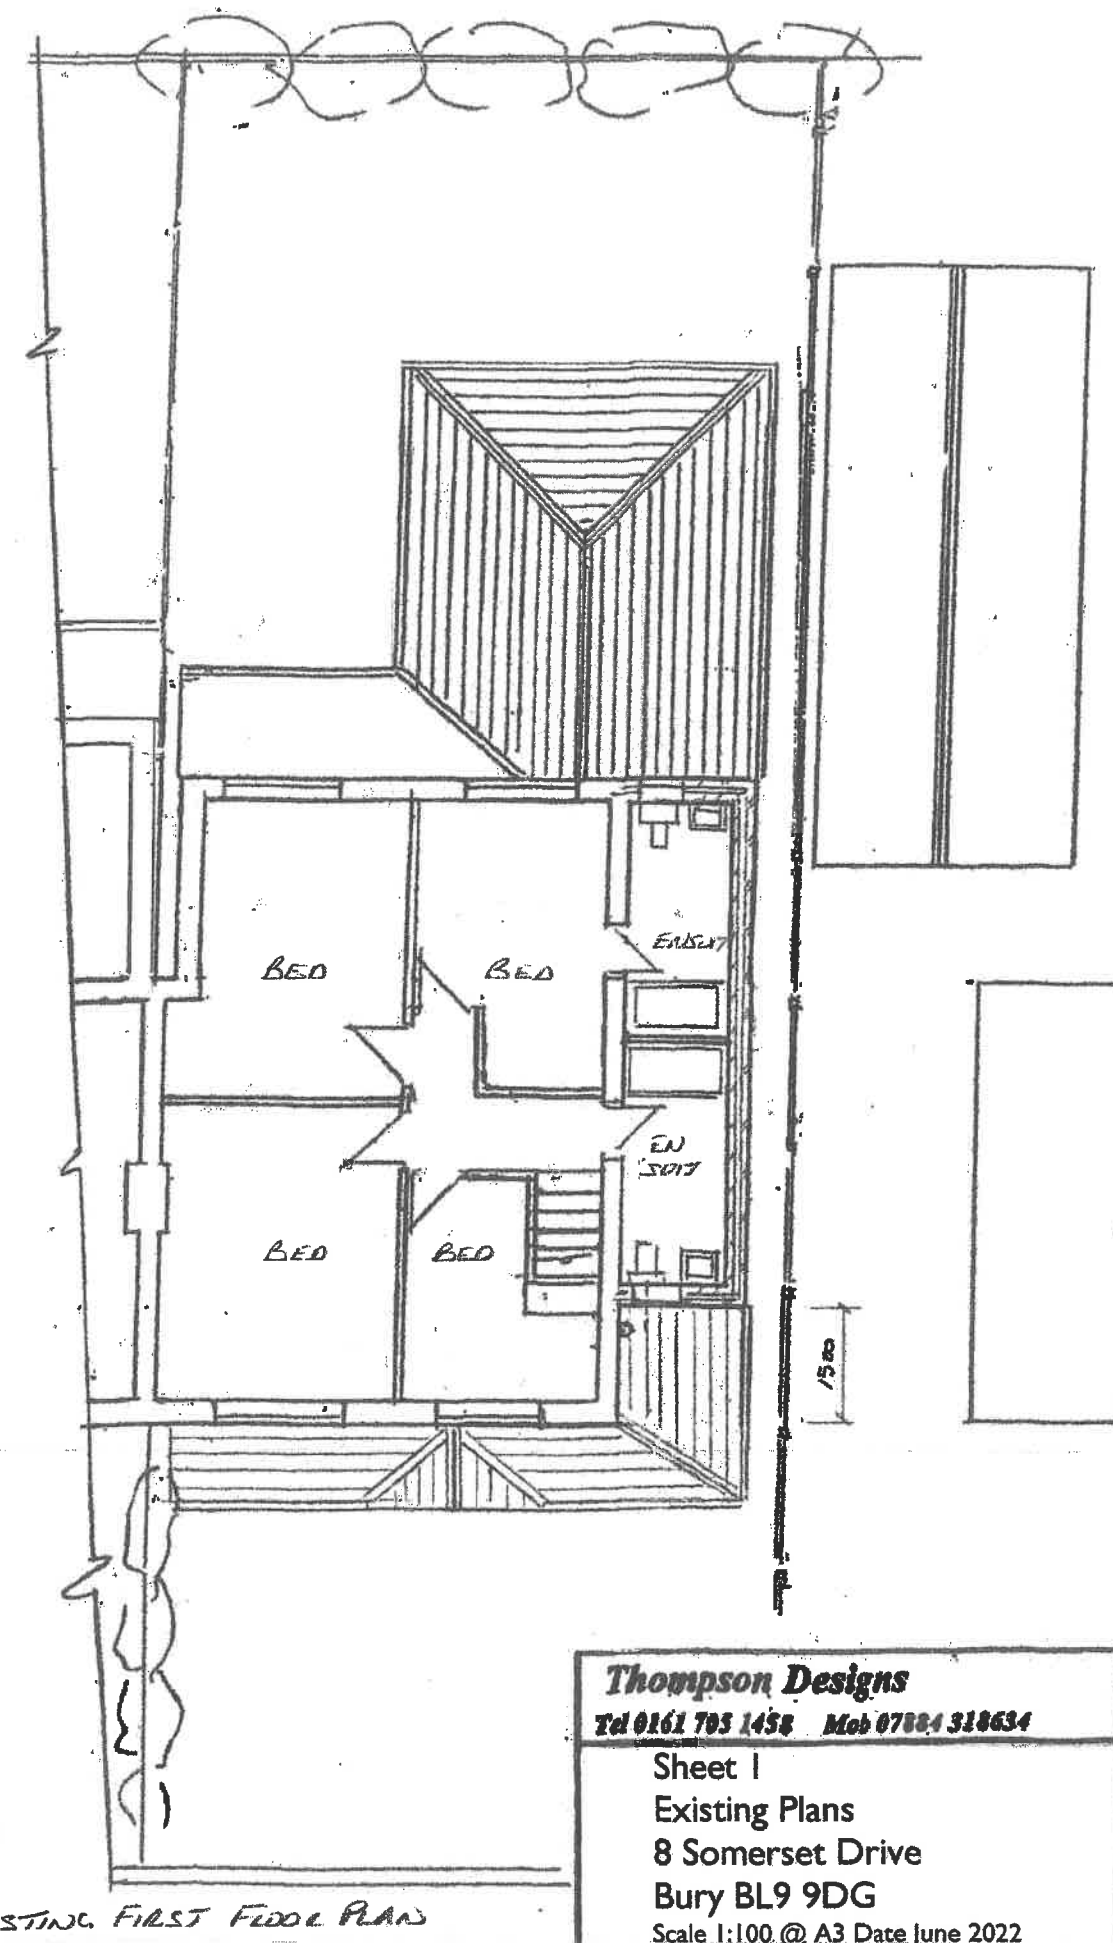


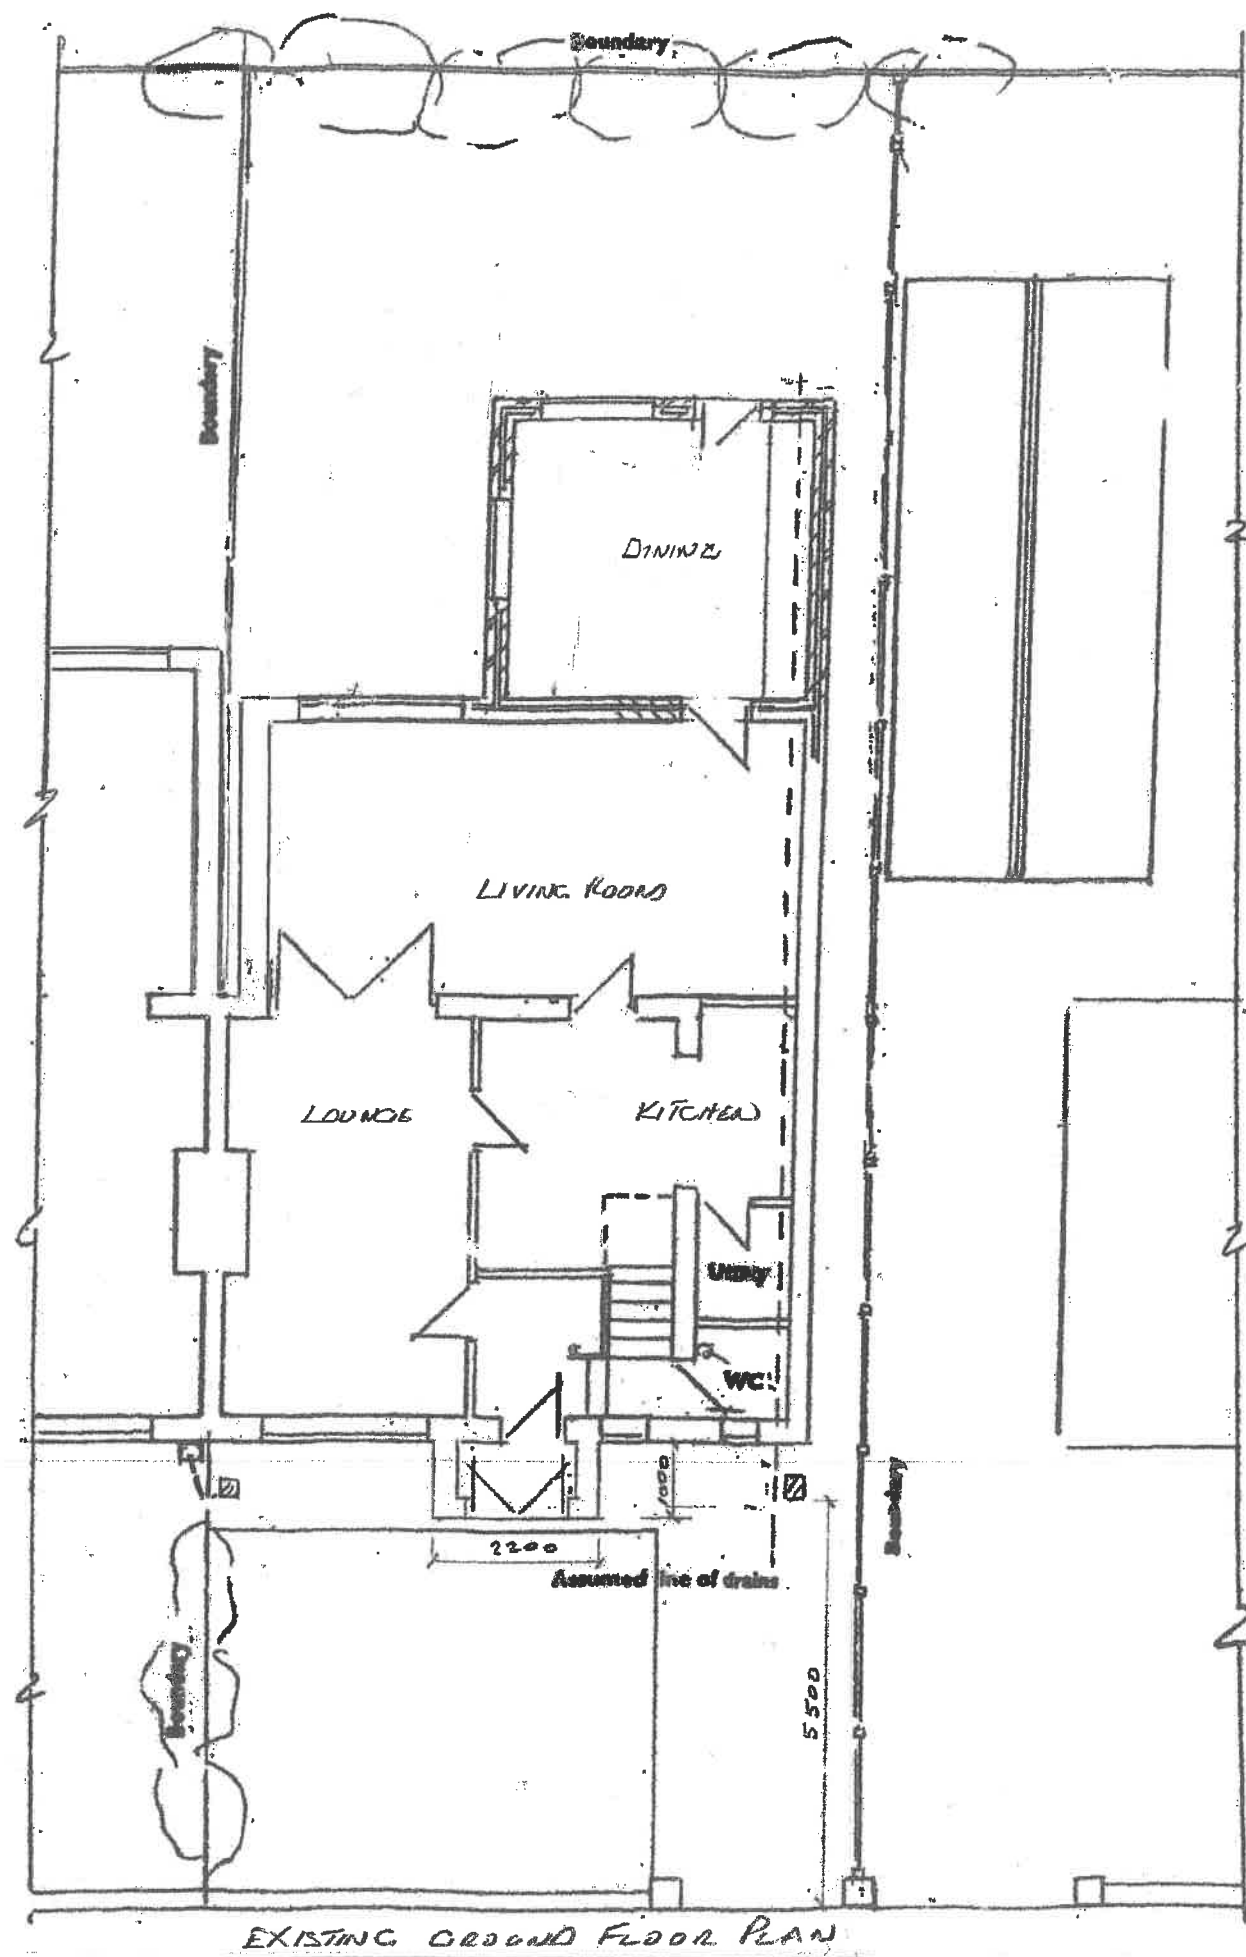

Thompson Designs
Tel 0161 703 1458 Mob 07084 318634

Sheet 1
Existing Plans
8 Somerset Drive
Bury BL9 9DG
Scale 1:100 @ A3 Date June 2022