



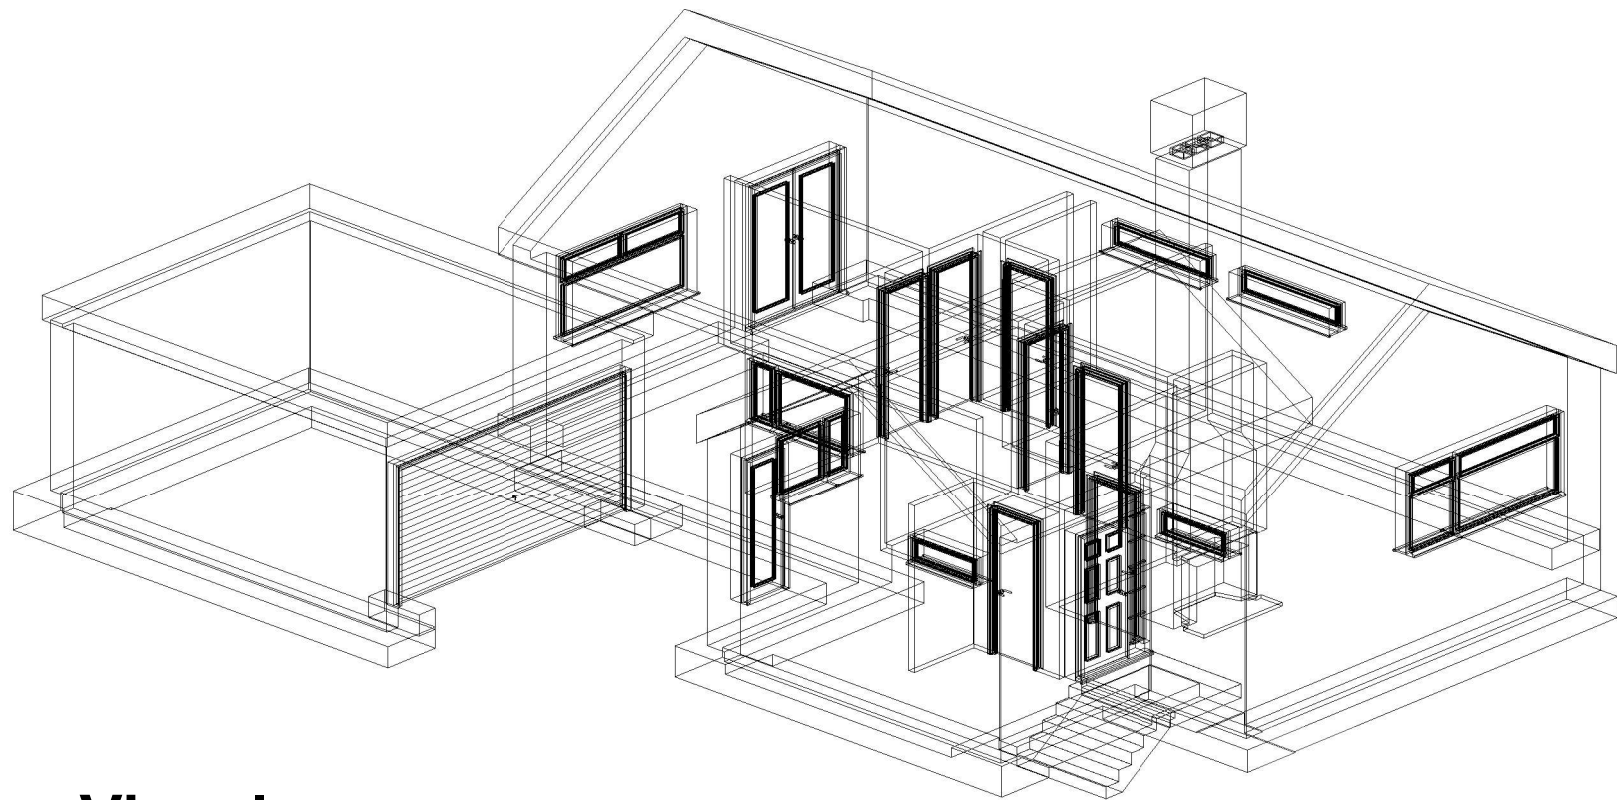

1 Visual

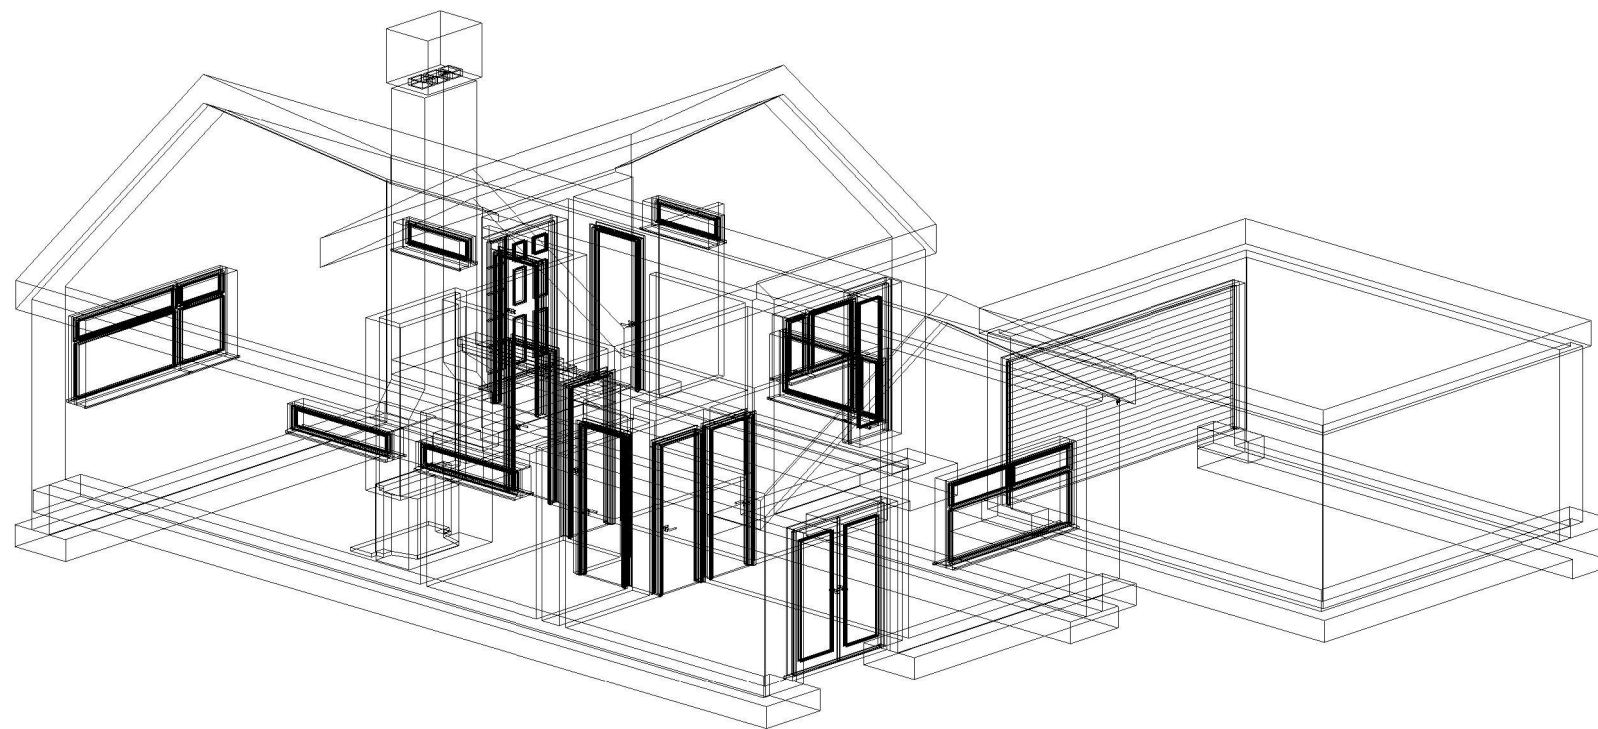

2 Visual 1



Rlmdevelopmentplans@yahoo.com

PROJECT
Extension & Roof Raise

SHEET
Existing Visuals

CLIENT
11 Ashborne Drive

Date Issue Date	Project number Project Number	Scale (@ A3)
Drawn by Author	DRAWING NUMBER	REV
Checked by Checker	A103	