



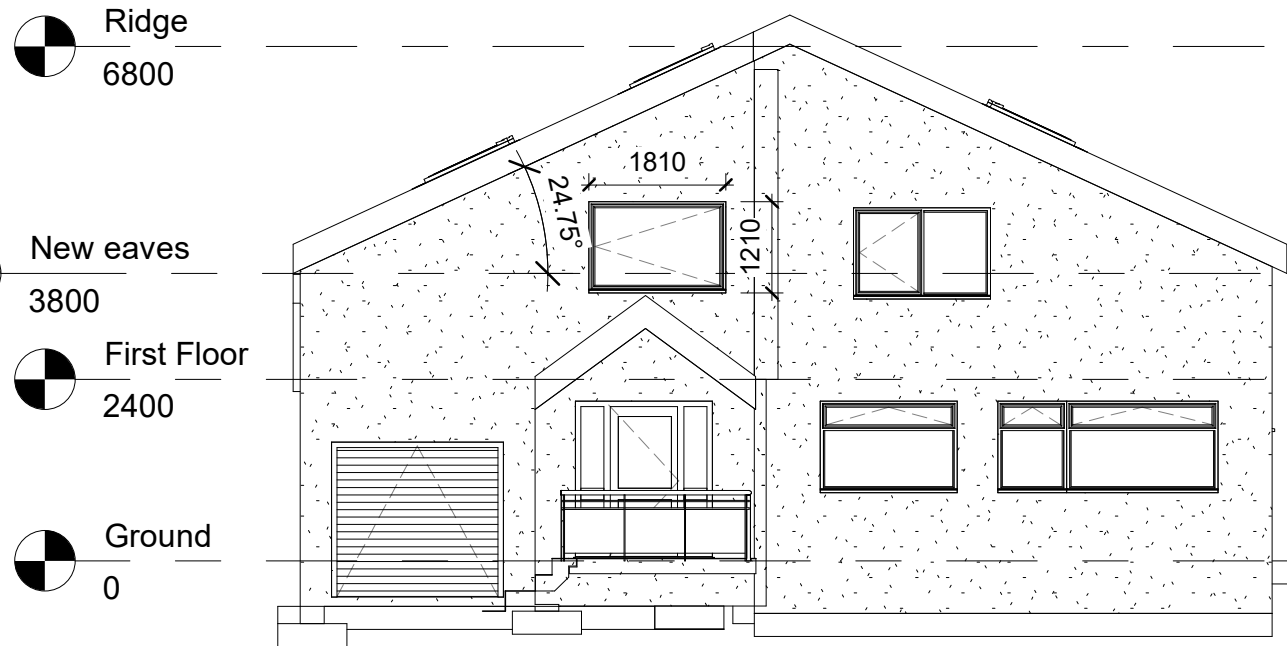


1 **Front**
1 : 100

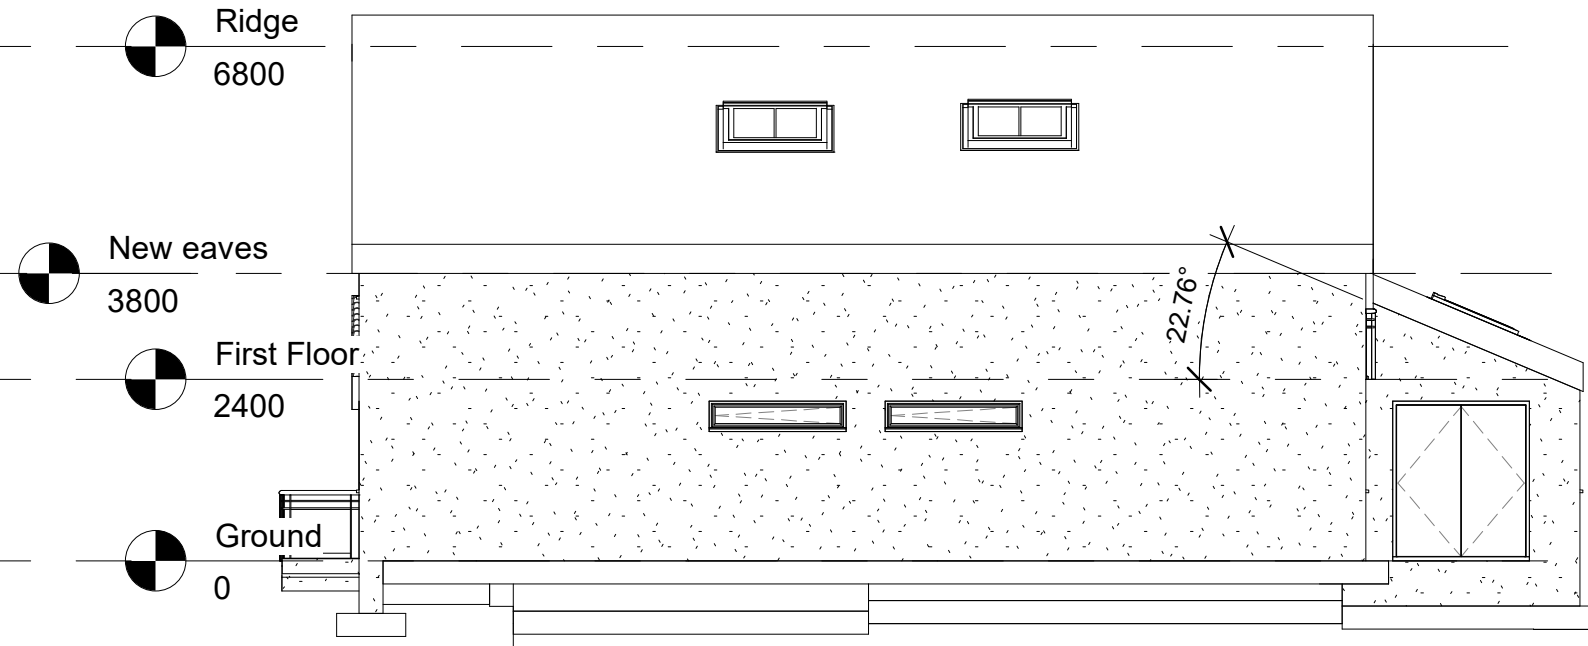

2 **Side**
1 : 100



3 **Rear**
1 : 100

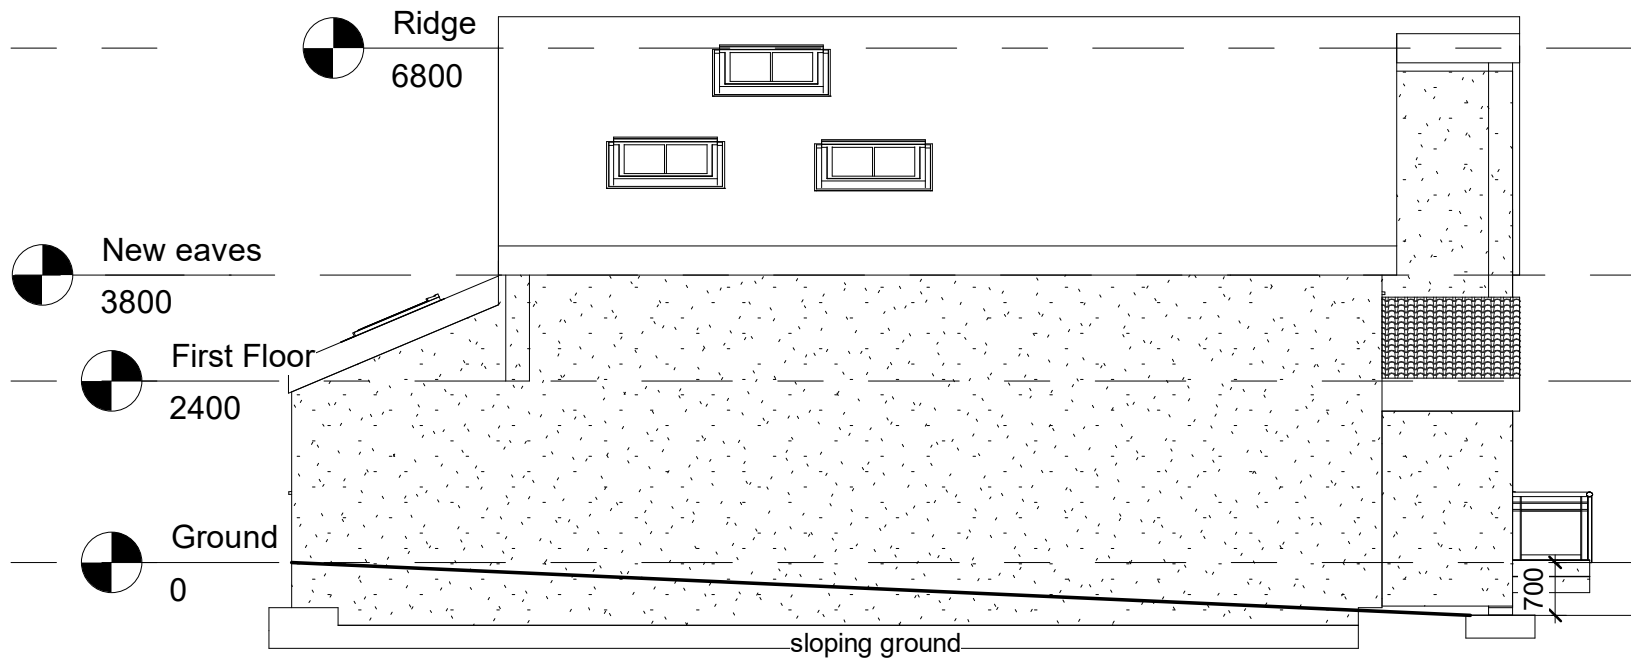

4 **side**
1 : 100



Rlmdevelopmentplans@yahoo.com

PROJECT
Extension & Roof Raise

SHEET
Proposed Elevations

CLIENT
11 Ashborne Drive

Date Issue Date	Project number Project Number	Scale (@ A3) 1 : 100
Drawn by Author	DRAWING NUMBER B102	REV
Checked by Checker		

30/05/2026 09:23:30