



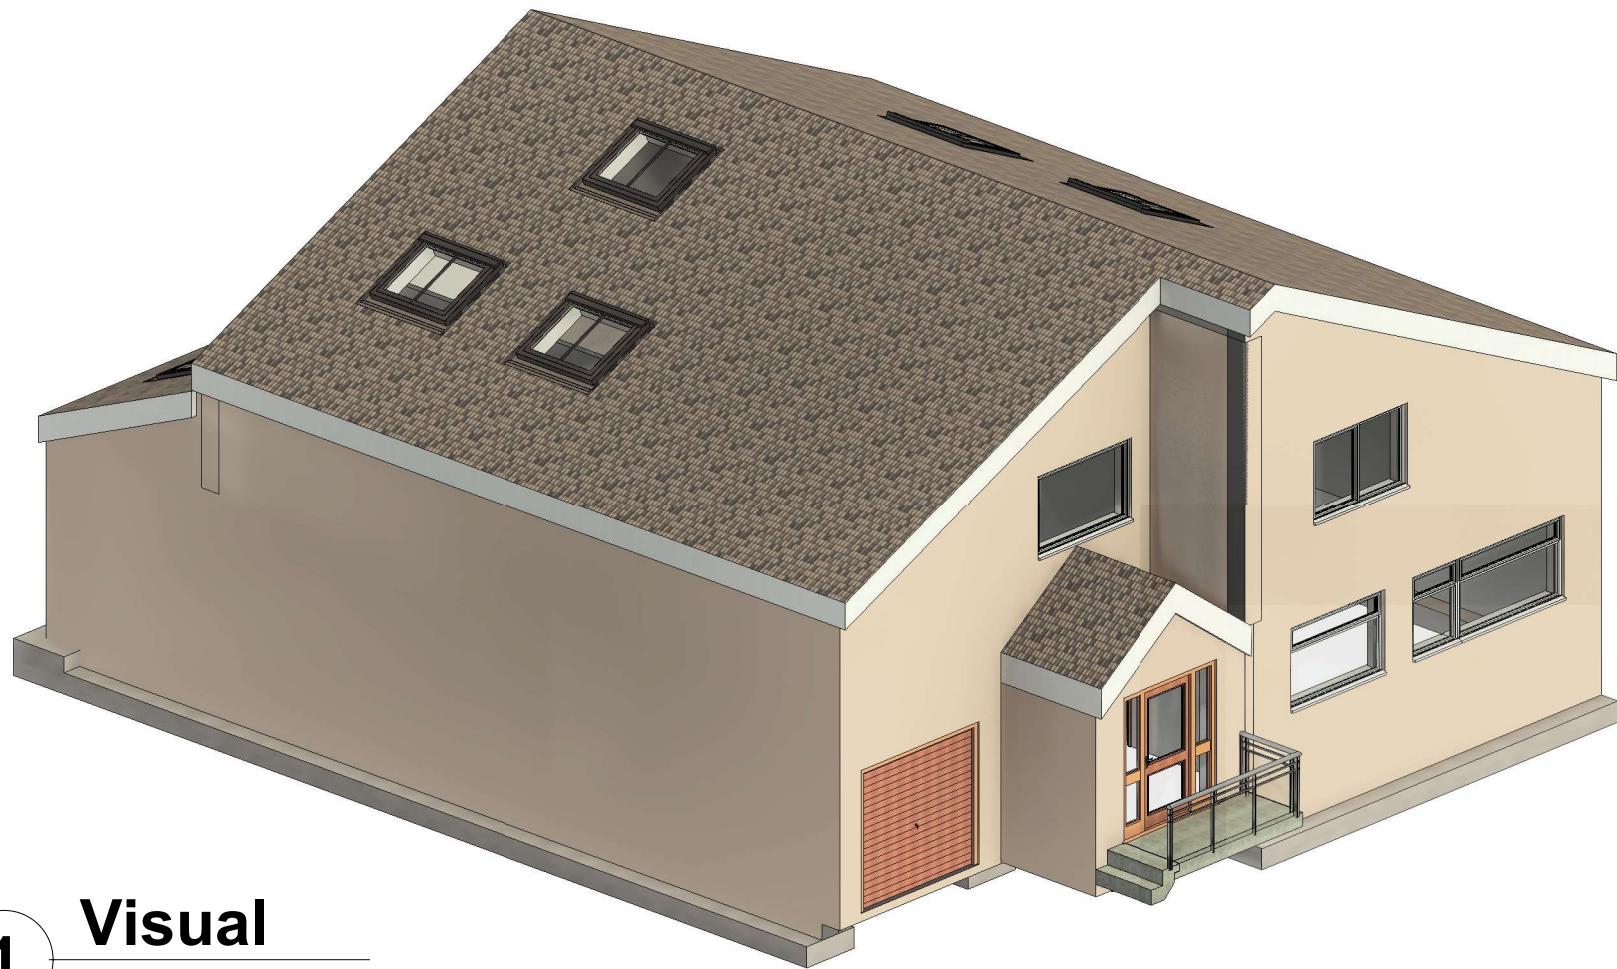

1 Visual

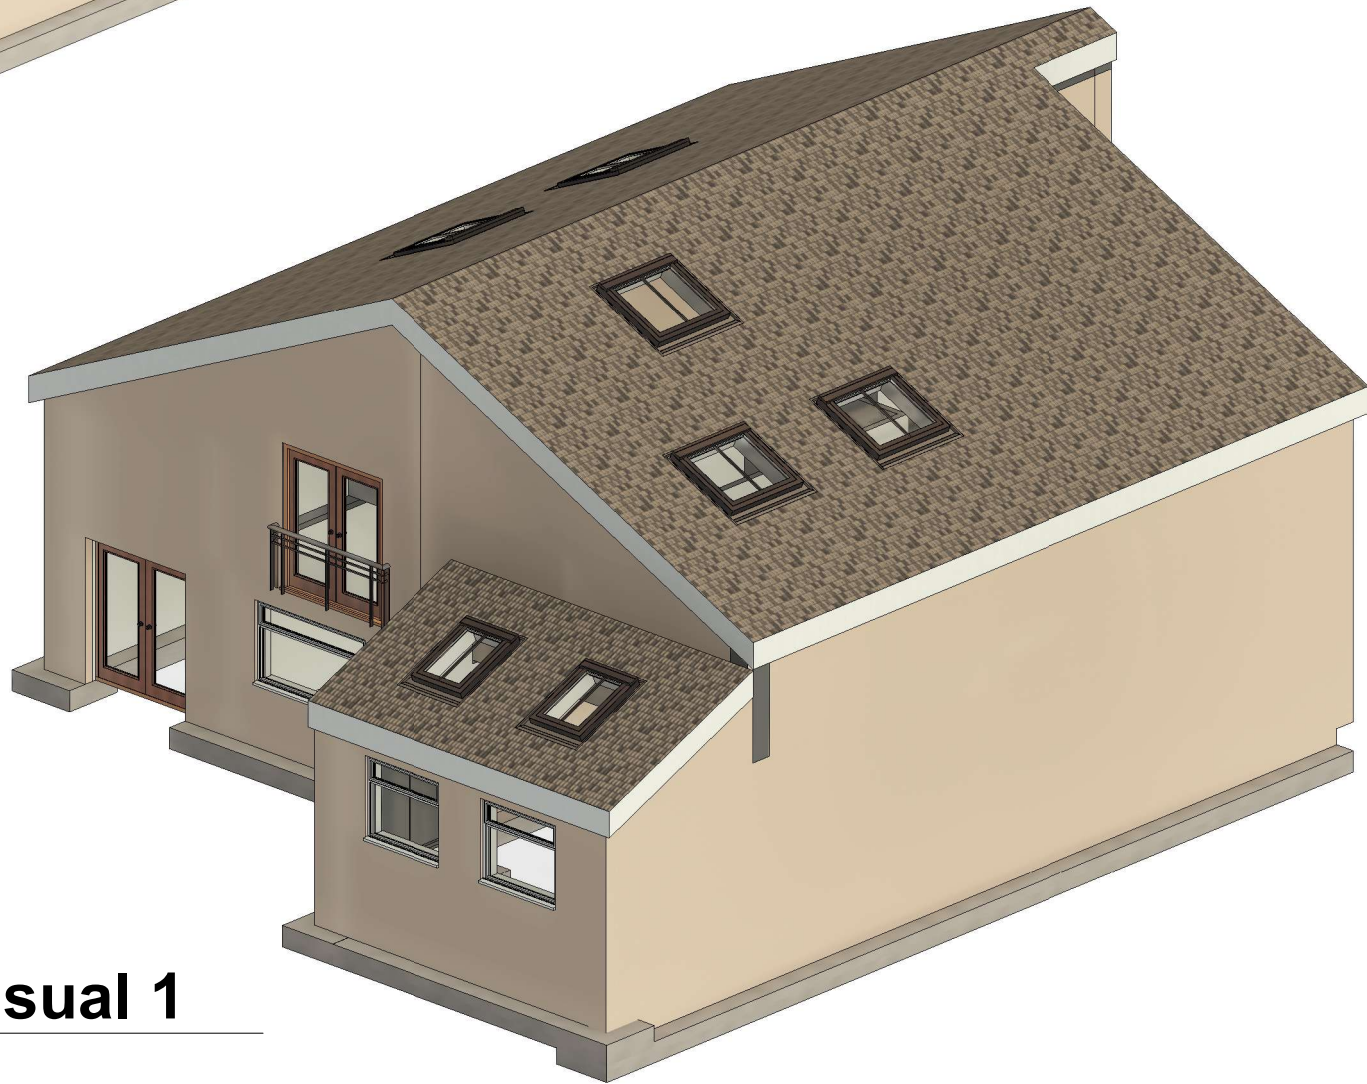

2 Visual 1



 **AUTODESK**
www.autodesk.com/revit

Rlmdevelopmentplans@yahoo.com

PROJECT
Extension & Roof Raise

SHEET
Proposed Visuals

CLIENT
11 Ashborne Drive

Date Issue Date	Project number Project Number	Scale (@ A3)
Drawn by Author	DRAWING NUMBER	REV
Checked by Checker	B103	